

STATE OF HAWAII  
BUREAU OF CONVEYANCES  
RECORDED

September 5, 2023 8:01 AM  
Doc No(s) A - 86480396

Doc 1 of 1  
Pkg 12255308 KEO

/s/ LESLIE T KOBATA  
REGISTRAR

LAND COURT

REGULAR SYSTEM

AFTER RECORDATION: RETURN BY MAIL (✓) PICK UP ( )

RS/1

The Park Ward Village, LLC  
1240 Ala Moana Boulevard, Suite 200  
Honolulu, Hawaii 96814  
Telephone: (808) 591-8411

TG: AC7311436625P

Master Tax Map Key: (1) 2-3-002-115

Total Pages: 37

**SECOND AMENDMENT TO DECLARATION OF CONDOMINIUM PROPERTY REGIME  
OF THE PARK WARD VILLAGE AND AMENDED AND RESTATED CONDOMINIUM  
MAP**

**THIS SECOND AMENDMENT** is made this 29th day of August, 2023, by **THE PARK WARD VILLAGE, LLC**, a Delaware limited liability company ("**Developer**"), with its principal place of business and post office address at 1240 Ala Moana Boulevard, Suite 200, Honolulu, Hawaii 96814.

**W I T N E S S E T H :**

**WHEREAS**, The Park Ward Village condominium project ("**Project**") was created by that certain Declaration of Condominium Property Regime of The Park Ward Village dated May 10, 2021, recorded in the Bureau of Conveyances of the State of Hawaii ("**Bureau**") as Document Nos. A-78310520, as amended by that certain First Amendment to Declaration of Condominium Property Regime of the Park Ward Village dated March 28, 2022, recorded in the Bureau as Document No. A-81260358, as the same may be further amended from time to time ("**Declaration**"), and that certain Condominium Map No. 6243, as the same may be amended from time to time ("**Condominium Map**");

**WHEREAS**, Article XVI, Section B.1 of the Declaration sets forth that the Developer may amend the Declaration at any time prior to the closing of the sale of the first Residential Unit in the Project;

**WHEREAS**, no sales of Residential Units in the Project have closed, and the Developer holds fee simple title to all Units in the Project and one hundred percent (100%) of the Common Interests in the Project;

**WHEREAS, Article XVI, Section B.2** of the Declaration sets forth that the Declaration may be amended by the Developer in the exercise of any of Developer's Reserved Rights, as defined in the Declaration;

**WHEREAS, Article XXVII** of the Declaration sets forth that the Developer has the Developer's Reserved Rights, during the Development Period, to amend the Declaration to (a) recharacterize all or a portion of certain Unit Limited Common Elements as may be appurtenant to a Unit or Units owned by Developer or Residential or Commercial Limited Common Elements, if all Residential Units and Commercial Units, respectively, are owned by Developer, as being General Common Elements of the Project, thus giving up or waiving the exclusive use of such area or areas; and/or (b) redesignate all or a portion of certain Unit Limited Common Elements as may be appurtenant to any Unit owned by Developer or Developer's successors, assigns or Developer Affiliate, to another Unit or Units owned by Developer, or as Residential Limited Common Elements or Commercial Limited Common Elements, as applicable; and/or (c) redesignate a portion of the Residential Limited Common Elements and/or Commercial Limited Common Elements, if all Residential and Commercial Units, respectively, are owned by Developer, as Unit Limited Common Elements appurtenant to a Unit or Units owned by Developer; and/or (d) redesignate all or a portion of the Commercial Limited Common Elements, if the Commercial Units are owned by Developer, as being Residential Limited Common Elements appurtenant to Residential Units owned by Developer, or redesignate all or a portion of the Residential Limited Common Elements, if the Residential Units are owned by Developer, as being Commercial Limited Common Elements appurtenant to Commercial Units owned by Developer;

**WHEREAS,** the Development Period has not yet expired;

**WHEREAS,** in the exercise of the Developer's Reserved Rights under Article XXVII of the Declaration, the Condominium Map is being revised, in part, to incorporate technical modifications to the floor plans, which modifications include but are not limited to, alterations to the dimensions and layouts of certain Residential Limited Common Elements, Commercial Limited Common Elements, General Common Elements, and Unit Limited Common Elements (collectively, "Common Elements"), resulting in the reconfiguration of the Common Elements, and the conversion of some of the areas into new Commercial Unit Limited Common Elements and Residential Limited Common Elements, creating new parking stalls and different operational areas;

**WHEREAS, Article XVI, Section B.4** of the Declaration sets forth that the Developer may amend the Condominium Documents, including but not limited to the Condominium Map, to correct typographical or technical errors and perform the above Developer's Reserved Rights; and

**WHEREAS,** the Developer wishes to amend and restate the Condominium Map to address technical modifications in the floor plans and inadvertent typographical and drafting errors, including but not limited to, adjusting the net areas of certain Units in the Project;

**NOW THEREFORE,** in consideration of the premises and other good and valuable consideration, the receipt and sufficiency of which are hereby acknowledged, Developer hereby amends the Declaration and amends and restates the Condominium Map as herein set forth:

1. Exhibit "B" to the Declaration shall be replaced in its entirety with the **Exhibit "B"** attached hereto and incorporated herein by reference to adjust the net areas of certain Units in the Project and to revise the Common Interests of those Units accordingly.

2. The Condominium Map shall be amended, restated, and replaced in its entirety with the Amended and Restated Condominium Map filed concurrently herewith to capture the corrective changes and other necessary technical adjustments made pursuant to the Developer's Reserved Rights, all as depicted and more particularly described on the Amended and Restated Condominium Map.

In all other respects, the Declaration shall remain unchanged and in full force and effect.


Capitalized terms used herein, unless otherwise defined, shall have the meanings assigned to such terms in the Declaration.

*(The remainder of this page is intentionally left blank. Signature page to follow.)*

IN WITNESS WHEREOF, the undersigned has executed these presents on the date first written above.

THE PARK WARD VILLAGE, LLC,  
a Delaware limited liability company


By

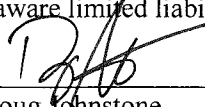
  
Doug Johnstone  
Its Vice President

"Developer"

STATE OF HAWAII )  
) SS:  
CITY AND COUNTY OF HONOLULU )

On this 29th day of August, 2023, before me appeared **DOUG JOHNSTONE**, to me personally known, who, being by me duly sworn or affirmed, did say that such person executed the foregoing instrument as the free act and deed of such person, and if applicable, in the capacity(ies) shown, having been duly authorized to execute such instrument in such capacity(ies).

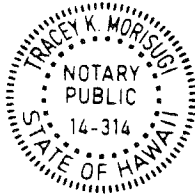

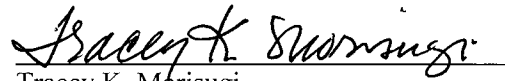  
Tracey K. Morisugi  
Notary Public, State of Hawaii

My commission expires: 09/14/2026


(Official Stamp or Seal)

**NOTARY CERTIFICATION STATEMENT**


Document Identification or Description: SECOND AMENDMENT TO  
DECLARATION OF CONDOMINIUM PROPERTY REGIME OF  
THE PARK WARD VILLAGE AND AMENDED AND RESTATED  
CONDOMINIUM MAP

☒ Document Date: 8/29/2023 or ☐ Undated at time of notarization

No. of Pages: 37 Jurisdiction: First Circuit  
(in which notarial act is performed)

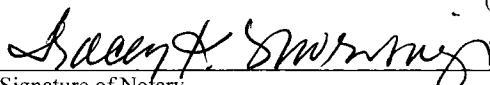  
Signature of Notary Date of Notarization and  
Certification Statement

Tracey K. Morisugi 09/14/2026  
Printed Name of Notary Notary Commission Expiration

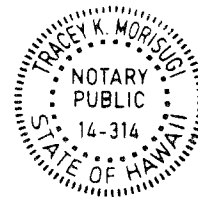

(Official Stamp or Seal)



**EXHIBIT "B"**

**UNIT NUMBERS, UNIT TYPES, NUMBER OF BEDROOMS AND BATHROOMS, APPROXIMATE NET LIVING AREAS, RESIDENTIAL UNIT CLASS COMMON INTEREST AND COMMERCIAL UNIT CLASS COMMON INTEREST, COMMON INTEREST, PARKING STALLS**

**RESIDENTIAL UNITS**

| <b>Unit Number</b> | <b>Unit Type</b> | <b>Bed/<br/>Bath</b> | <b>Approx. Net<br/>Living Area<br/>(Square Feet)</b> | <b>Residential<br/>Class<br/>Common<br/>Interest %</b> | <b>Common<br/>Interest %</b> | <b>LCE Parking Stall</b> |
|--------------------|------------------|----------------------|------------------------------------------------------|--------------------------------------------------------|------------------------------|--------------------------|
| 200                | 00-A             | 3/3                  | 1,554                                                | 0.336%                                                 | 0.317%                       | RP3-063-S/RP3-062-S      |
| 201                | 01-B             | 1/1                  | 707                                                  | 0.153%                                                 | 0.144%                       | RP3-053-S                |
| 202                | 02               | 3/3                  | 1,312                                                | 0.284%                                                 | 0.267%                       | RP3-061-S/RP3-060-S      |
| 203                | 03-B             | 2/2                  | 1,087                                                | 0.192%                                                 | 0.233%                       | RP3-059-S/RP3-058-S      |
| 216                | 16               | 1/1                  | 749                                                  | 0.162%                                                 | 0.153%                       | RP3-052-S                |
| 218                | 18               | 2/2                  | 996                                                  | 0.215%                                                 | 0.203%                       | RP3-057-S/RP3-056-S      |
| 220                | 20               | 0/1                  | 391                                                  | 0.085%                                                 | 0.080%                       | RP3-045-S                |
| 222                | 22               | 0/1                  | 395                                                  | 0.085%                                                 | 0.081%                       | RP3-046-S                |
| 224                | 24               | 1/1                  | 785                                                  | 0.170%                                                 | 0.160%                       | RP3-051-S                |
| 226                | 26               | 0/1                  | 388                                                  | 0.084%                                                 | 0.079%                       | RP3-047-S                |
| 228                | 28               | 0/1                  | 390                                                  | 0.084%                                                 | 0.079%                       | RP3-048-S                |
| 230                | 30               | 0/1                  | 388                                                  | 0.084%                                                 | 0.079%                       | RP3-049-S                |
| 232                | 32               | 0/1                  | 390                                                  | 0.084%                                                 | 0.079%                       | RP3-050-S                |
| 234                | 34               | 2/2                  | 1,078                                                | 0.233%                                                 | 0.220%                       | RP3-055-S/RP3-054-S      |
| 300                | 00-A             | 3/3                  | 1,554                                                | 0.336%                                                 | 0.317%                       | RP3-113-S/RP3-114-S      |
| 301                | 01-A             | 1/1                  | 734                                                  | 0.159%                                                 | 0.150%                       | RP3-121-S                |
| 302                | 02               | 3/3                  | 1,312                                                | 0.284%                                                 | 0.267%                       | RP3-115-S/RP3-116-S      |
| 303                | 03-A             | 2/2                  | 1,169                                                | 0.253%                                                 | 0.238%                       | RP3-117-S/RP3-118-S      |
| 316                | 16               | 1/1                  | 749                                                  | 0.162%                                                 | 0.153%                       | RP3-124-S                |
| 318                | 18               | 2/2                  | 996                                                  | 0.215%                                                 | 0.203%                       | RP3-119-S/RP3-120-S      |
| 320                | 20               | 0/1                  | 391                                                  | 0.085%                                                 | 0.080%                       | RP3-064-S                |
| 322                | 22               | 0/1                  | 395                                                  | 0.085%                                                 | 0.081%                       | RP3-065-S                |
| 324                | 24               | 1/1                  | 785                                                  | 0.170%                                                 | 0.160%                       | RP3-005-S                |
| 326                | 26               | 0/1                  | 388                                                  | 0.084%                                                 | 0.079%                       | RP3-001-S                |
| 328                | 28               | 0/1                  | 390                                                  | 0.084%                                                 | 0.079%                       | RP3-002-S                |
| 330                | 30               | 0/1                  | 388                                                  | 0.084%                                                 | 0.079%                       | RP3-003-S                |
| 332                | 32               | 0/1                  | 390                                                  | 0.084%                                                 | 0.079%                       | RP3-004-S                |
| 334                | 34               | 2/2                  | 1,078                                                | 0.233%                                                 | 0.220%                       | RP3-126-S/RP3-127-S      |
| 400                | 00-B             | 3/3                  | 1,501                                                | 0.325%                                                 | 0.306%                       | RP4-063-S/RP4-062-S      |
| 401                | 01-A             | 1/1                  | 734                                                  | 0.159%                                                 | 0.150%                       | RP4-053-S                |
| 402                | 02               | 3/3                  | 1,312                                                | 0.284%                                                 | 0.267%                       | RP4-061-S/RP4-060-S      |
| 403                | 03-A             | 2/2                  | 1,169                                                | 0.253%                                                 | 0.238%                       | RP4-059-S/RP4-058-S      |
| 416                | 16               | 1/1                  | 749                                                  | 0.162%                                                 | 0.153%                       | RP4-052-S                |

| Unit Number | Unit Type | Bed/<br>Bath | Approx. Net<br>Living Area<br>(Square Feet) | Residential<br>Class<br>Common<br>Interest % | Common<br>Interest % | LCE Parking Stall   |
|-------------|-----------|--------------|---------------------------------------------|----------------------------------------------|----------------------|---------------------|
| 418         | 18        | 2/2          | 996                                         | 0.215%                                       | 0.203%               | RP4-057-S/RP4-056-S |
| 420         | 20        | 0/1          | 391                                         | 0.085%                                       | 0.080%               | RP4-134-S           |
| 422         | 22        | 0/1          | 395                                         | 0.085%                                       | 0.081%               | RP4-046-S           |
| 424         | 24        | 1/1          | 785                                         | 0.170%                                       | 0.160%               | RP4-051-S           |
| 426         | 26        | 0/1          | 388                                         | 0.084%                                       | 0.079%               | RP4-047-S           |
| 428         | 28        | 0/1          | 390                                         | 0.084%                                       | 0.079%               | RP4-048-S           |
| 430         | 30        | 0/1          | 388                                         | 0.084%                                       | 0.079%               | RP4-049-S           |
| 432         | 32        | 0/1          | 390                                         | 0.084%                                       | 0.079%               | RP4-050-S           |
| 434         | 34        | 2/2          | 1,078                                       | 0.233%                                       | 0.220%               | RP4-055-S/RP4-054-S |
| 500         | 00-A      | 2/2          | 1,555                                       | 0.336%                                       | 0.317%               | RP5-063-S/RP5-062-S |
| 501         | 01-A      | 1/1          | 734                                         | 0.159%                                       | 0.150%               | RP5-053-S           |
| 502         | 02        | 3/3          | 1,312                                       | 0.284%                                       | 0.267%               | RP5-061-S/RP5-060-S |
| 503         | 03-A      | 2/2          | 1,169                                       | 0.253%                                       | 0.238%               | RP5-059-S/RP5-058-S |
| 516         | 16        | 1/1          | 749                                         | 0.162%                                       | 0.153%               | RP5-052-S           |
| 518         | 18        | 2/2          | 996                                         | 0.215%                                       | 0.203%               | RP5-057-S/RP5-056-S |
| 520         | 20        | 0/1          | 391                                         | 0.085%                                       | 0.080%               | RP5-133-S           |
| 522         | 22        | 0/1          | 395                                         | 0.085%                                       | 0.081%               | RP5-046-S           |
| 524         | 24        | 1/1          | 785                                         | 0.170%                                       | 0.160%               | RP5-051-S           |
| 526         | 26        | 0/1          | 388                                         | 0.084%                                       | 0.079%               | RP5-047-S           |
| 528         | 28        | 0/1          | 390                                         | 0.084%                                       | 0.079%               | RP5-048-S           |
| 530         | 30        | 0/1          | 388                                         | 0.084%                                       | 0.079%               | RP5-049-S           |
| 532         | 32        | 0/1          | 390                                         | 0.084%                                       | 0.079%               | RP5-050-S           |
| 534         | 34        | 2/2          | 1,078                                       | 0.233%                                       | 0.220%               | RP5-055-S/RP5-054-S |
| 600         | 00-A      | 3/3          | 1,554                                       | 0.336%                                       | 0.317%               | RP6-064-S/RP6-063-S |
| 601         | 01-B      | 1/1          | 707                                         | 0.153%                                       | 0.144%               | RP6-054-S           |
| 602         | 02        | 3/3          | 1,312                                       | 0.284%                                       | 0.267%               | RP6-062-S/RP6-061-S |
| 603         | 03-B      | 2/2          | 1,087                                       | 0.235%                                       | 0.222%               | RP6-060-S/RP6-059-S |
| 616         | 16        | 1/1          | 749                                         | 0.162%                                       | 0.153%               | RP6-053-S           |
| 618         | 18        | 2/2          | 996                                         | 0.215%                                       | 0.203%               | RP6-058-S/RP6-057-S |
| 620         | 20        | 0/1          | 391                                         | 0.085%                                       | 0.080%               | RP6-046-S           |
| 622         | 22        | 0/1          | 395                                         | 0.085%                                       | 0.081%               | RP6-047-S           |
| 624         | 24        | 1/1          | 785                                         | 0.170%                                       | 0.160%               | RP6-052-S           |
| 626         | 26        | 0/1          | 388                                         | 0.084%                                       | 0.079%               | RP6-048-S           |
| 628         | 28        | 0/1          | 390                                         | 0.084%                                       | 0.079%               | RP6-049-S           |
| 630         | 30        | 0/1          | 388                                         | 0.084%                                       | 0.079%               | RP6-050-S           |
| 632         | 32        | 0/1          | 390                                         | 0.084%                                       | 0.079%               | RP6-051-S           |
| 634         | 34        | 2/2          | 1,078                                       | 0.233%                                       | 0.220%               | RP6-056-S/RP6-055-S |
| 700         | 00-A      | 3/3          | 1,554                                       | 0.336%                                       | 0.317%               | RP7-062-S/RP7-061-S |
| 701         | 01-A      | 1/1          | 734                                         | 0.159%                                       | 0.150%               | RP7-052-S           |
| 702         | 02        | 3/3          | 1,312                                       | 0.284%                                       | 0.267%               | RP7-060-S/RP7-059-S |

| Unit Number | Unit Type | Bed/<br>Bath | Approx. Net<br>Living Area<br>(Square Feet) | Residential<br>Class<br>Common<br>Interest % | Common<br>Interest % | LCE Parking Stall   |
|-------------|-----------|--------------|---------------------------------------------|----------------------------------------------|----------------------|---------------------|
| 703         | 03-A      | 2/2          | 1,169                                       | 0.253%                                       | 0.238%               | RP7-058-S/RP7-057-S |
| 716         | 16        | 1/1          | 749                                         | 0.162%                                       | 0.153%               | RP7-051-S           |
| 718         | 18        | 2/2          | 996                                         | 0.215%                                       | 0.203%               | RP7-056-S/RP7-055-S |
| 720         | 20        | 0/1          | 391                                         | 0.085%                                       | 0.080%               | RP7-044-S           |
| 722         | 22        | 0/1          | 395                                         | 0.085%                                       | 0.081%               | RP7-045-S           |
| 724         | 24        | 1/1          | 785                                         | 0.170%                                       | 0.160%               | RP7-050-S           |
| 726         | 26        | 0/1          | 388                                         | 0.084%                                       | 0.079%               | RP7-046-S           |
| 728         | 28        | 0/1          | 390                                         | 0.084%                                       | 0.079%               | RP7-047-S           |
| 730         | 30        | 0/1          | 388                                         | 0.084%                                       | 0.079%               | RP7-048-S           |
| 732         | 32        | 0/1          | 390                                         | 0.084%                                       | 0.079%               | RP7-049-S           |
| 734         | 34        | 2/2          | 1,078                                       | 0.233%                                       | 0.220%               | RP7-054-S/RP7-053-S |
| 900         | 00-A      | 2/2          | 1,555                                       | 0.336%                                       | 0.317%               | RP3-174-S/RP3-172-S |
| 901         | 01-A      | 1/1          | 734                                         | 0.159%                                       | 0.150%               | RP6-023-S           |
| 902         | 02        | 3/3          | 1,312                                       | 0.284%                                       | 0.267%               | RP4-092-S/RP4-093-S |
| 903         | 03-A      | 2/2          | 1,169                                       | 0.253%                                       | 0.238%               | RP4-161-S/RP4-159-S |
| 904         | 04        | 2/2          | 1,010                                       | 0.218%                                       | 0.206%               | RP5-151-S/RP5-153-S |
| 905         | 05        | 1/1          | 710                                         | 0.154%                                       | 0.145%               | RP6-006-S           |
| 906         | 06        | 1/1          | 750                                         | 0.162%                                       | 0.153%               | RP6-043-S           |
| 907         | 07        | 1/1          | 728                                         | 0.157%                                       | 0.148%               | RP6-007-S           |
| 908         | 08        | 0/1          | 465                                         | 0.101%                                       | 0.095%               | RP7-043-S           |
| 909         | 09        | 1/1          | 565                                         | 0.122%                                       | 0.115%               | RP7-009-S           |
| 910         | 10-A      | 2/2          | 1,043                                       | 0.226%                                       | 0.213%               | RP5-038-S/RP5-039-S |
| 911         | 11        | 2/1          | 923                                         | 0.200%                                       | 0.188%               | RP5-067-S/RP5-066-S |
| 913         | 13        | 0/1          | 439                                         | 0.095%                                       | 0.089%               | RP7-066-S           |
| 915         | 15-A      | 1/1          | 735                                         | 0.159%                                       | 0.150%               | RP7-082-S           |
| 1000        | 00-A      | 3/3          | 1,554                                       | 0.336%                                       | 0.317%               | RP3-173-S/RP3-175-S |
| 1001        | 01-B      | 1/1          | 707                                         | 0.153%                                       | 0.144%               | RP6-024-S           |
| 1002        | 02        | 3/3          | 1,312                                       | 0.284%                                       | 0.267%               | RP4-009-S/RP4-008-S |
| 1003        | 03-B      | 2/2          | 1,087                                       | 0.235%                                       | 0.222%               | RP4-165-S/RP4-163-S |
| 1004        | 04        | 2/2          | 1,010                                       | 0.218%                                       | 0.206%               | RP5-147-S/RP5-149-S |
| 1005        | 05        | 1/1          | 710                                         | 0.154%                                       | 0.145%               | RP6-137-S           |
| 1006        | 06        | 1/1          | 750                                         | 0.162%                                       | 0.153%               | RP6-040-S           |
| 1007        | 07        | 1/1          | 728                                         | 0.157%                                       | 0.148%               | RP6-136-S           |
| 1008        | 08        | 0/1          | 465                                         | 0.101%                                       | 0.095%               | RP7-042-S           |
| 1009        | 09        | 1/1          | 565                                         | 0.122%                                       | 0.115%               | RP7-010-S           |
| 1010        | 10-B      | 2/2          | 953                                         | 0.206%                                       | 0.194%               | RP5-034-S/RP5-035-S |
| 1011        | 11        | 2/1          | 923                                         | 0.200%                                       | 0.188%               | RP5-069-S/RP5-068-S |
| 1013        | 13        | 0/1          | 439                                         | 0.095%                                       | 0.089%               | RP7-067-S           |
| 1015        | 15-A      | 1/1          | 735                                         | 0.159%                                       | 0.150%               | RP7-083-S           |
| 1100        | 00-A      | 3/3          | 1,554                                       | 0.336%                                       | 0.317%               | RP3-169-S/RP3-171-S |

| Unit Number | Unit Type | Bed/<br>Bath | Approx. Net<br>Living Area<br>(Square Feet) | Residential<br>Class<br>Common<br>Interest % | Common<br>Interest % | LCE Parking Stall   |
|-------------|-----------|--------------|---------------------------------------------|----------------------------------------------|----------------------|---------------------|
| 1101        | 01-A      | 1/1          | 734                                         | 0.159%                                       | 0.150%               | RP6-025-S           |
| 1102        | 02        | 3/3          | 1,312                                       | 0.284%                                       | 0.267%               | RP4-011-S/RP4-010-S |
| 1103        | 03-A      | 2/2          | 1,169                                       | 0.253%                                       | 0.238%               | RP4-169-S/RP4-167-S |
| 1104        | 04        | 2/2          | 1,010                                       | 0.218%                                       | 0.206%               | RP5-143-S/RP5-145-S |
| 1105        | 05        | 1/1          | 710                                         | 0.154%                                       | 0.145%               | RP6-134-S           |
| 1106        | 06        | 1/1          | 750                                         | 0.162%                                       | 0.153%               | RP6-037-S           |
| 1107        | 07        | 1/1          | 728                                         | 0.157%                                       | 0.148%               | RP6-133-S           |
| 1108        | 08        | 0/1          | 465                                         | 0.101%                                       | 0.095%               | RP7-041-S           |
| 1109        | 09        | 1/1          | 565                                         | 0.122%                                       | 0.115%               | RP7-011-S           |
| 1110        | 10-A      | 2/2          | 1,043                                       | 0.226%                                       | 0.213%               | RP5-032-S/RP5-033-S |
| 1111        | 11        | 2/1          | 923                                         | 0.200%                                       | 0.188%               | RP5-001-S/RP5-070-S |
| 1113        | 13        | 0/1          | 439                                         | 0.095%                                       | 0.089%               | RP7-068-S           |
| 1115        | 15-A      | 1/1          | 735                                         | 0.159%                                       | 0.150%               | RP7-084-S           |
| 1200        | 00-B      | 2/2          | 1,502                                       | 0.325%                                       | 0.306%               | RP3-165-S/RP3-167-S |
| 1201        | 01-A      | 1/1          | 734                                         | 0.159%                                       | 0.150%               | RP6-026-S           |
| 1202        | 02        | 3/3          | 1,312                                       | 0.284%                                       | 0.267%               | RP4-013-S/RP4-012-S |
| 1203        | 03-A      | 2/2          | 1,169                                       | 0.253%                                       | 0.238%               | RP4-173-S/RP4-171-S |
| 1204        | 04        | 2/2          | 1,010                                       | 0.218%                                       | 0.206%               | RP5-139-S/RP5-141-S |
| 1205        | 05        | 1/1          | 710                                         | 0.154%                                       | 0.145%               | RP6-130-S           |
| 1206        | 06        | 1/1          | 750                                         | 0.162%                                       | 0.153%               | RP6-034-S           |
| 1207        | 07        | 1/1          | 728                                         | 0.157%                                       | 0.148%               | RP6-129-S           |
| 1208        | 08        | 0/1          | 465                                         | 0.101%                                       | 0.095%               | RP7-040-S           |
| 1209        | 09        | 1/1          | 565                                         | 0.122%                                       | 0.115%               | RP7-012-S           |
| 1210        | 10-A      | 2/2          | 1,043                                       | 0.226%                                       | 0.213%               | RP5-111-S/RP5-112-S |
| 1211        | 11        | 2/1          | 923                                         | 0.200%                                       | 0.188%               | RP5-003-S/RP5-002-S |
| 1213        | 13        | 0/1          | 439                                         | 0.095%                                       | 0.089%               | RP7-001-S           |
| 1215        | 15-B      | 1/1          | 721                                         | 0.156%                                       | 0.147%               | RP6-065-S           |
| 1300        | 00-A      | 3/3          | 1,554                                       | 0.336%                                       | 0.317%               | RP3-161-S/RP3-163-S |
| 1301        | 01-A      | 1/1          | 734                                         | 0.159%                                       | 0.150%               | RP6-027-S           |
| 1302        | 02        | 3/3          | 1,312                                       | 0.284%                                       | 0.267%               | RP4-015-S/RP4-014-S |
| 1303        | 03-A      | 2/2          | 1,169                                       | 0.253%                                       | 0.238%               | RP4-177-S/RP4-175-S |
| 1304        | 04        | 2/2          | 1,010                                       | 0.218%                                       | 0.206%               | RP5-044-S/RP5-045-S |
| 1305        | 05        | 1/1          | 710                                         | 0.154%                                       | 0.145%               | RP6-128-S           |
| 1306        | 06        | 1/1          | 750                                         | 0.162%                                       | 0.153%               | RP6-114-S           |
| 1307        | 07        | 1/1          | 728                                         | 0.157%                                       | 0.148%               | RP6-127-S           |
| 1308        | 08        | 0/1          | 465                                         | 0.101%                                       | 0.095%               | RP7-039-S           |
| 1309        | 09        | 1/1          | 565                                         | 0.122%                                       | 0.115%               | RP7-013-S           |
| 1310        | 10-A      | 2/2          | 1,043                                       | 0.226%                                       | 0.213%               | RP5-109-S/RP5-110-S |
| 1311        | 11        | 2/1          | 923                                         | 0.200%                                       | 0.188%               | RP5-005-S/RP5-004-S |
| 1313        | 13        | 0/1          | 439                                         | 0.095%                                       | 0.089%               | RP7-002-S           |

| Unit Number | Unit Type | Bed/<br>Bath | Approx. Net<br>Living Area<br>(Square Feet) | Residential<br>Class<br>Common<br>Interest % | Common<br>Interest % | LCE Parking Stall   |
|-------------|-----------|--------------|---------------------------------------------|----------------------------------------------|----------------------|---------------------|
| 1315        | 15-A      | 1/1          | 735                                         | 0.159%                                       | 0.150%               | RP6-066-S           |
| 1400        | 00-A      | 3/3          | 1,554                                       | 0.336%                                       | 0.317%               | RP3-157-S/RP3-159-S |
| 1401        | 01-B      | 1/1          | 707                                         | 0.153%                                       | 0.144%               | RP6-028-S           |
| 1402        | 02        | 3/3          | 1,312                                       | 0.284%                                       | 0.267%               | RP4-017-S/RP4-016-S |
| 1403        | 03-B      | 2/2          | 1,087                                       | 0.235%                                       | 0.222%               | RP4-176-S/RP4-178-S |
| 1404        | 04        | 2/2          | 1,010                                       | 0.218%                                       | 0.206%               | RP5-042-S/RP5-043-S |
| 1405        | 05        | 1/1          | 710                                         | 0.154%                                       | 0.145%               | RP6-125-S           |
| 1406        | 06        | 1/1          | 750                                         | 0.162%                                       | 0.153%               | RP6-111-S           |
| 1407        | 07        | 1/1          | 728                                         | 0.157%                                       | 0.148%               | RP6-124-S           |
| 1408        | 08        | 0/1          | 465                                         | 0.101%                                       | 0.095%               | RP7-038-S           |
| 1409        | 09        | 1/1          | 565                                         | 0.122%                                       | 0.115%               | RP7-014-S           |
| 1410        | 10-B      | 2/2          | 953                                         | 0.206%                                       | 0.194%               | RP5-105-S/RP5-106-S |
| 1411        | 11        | 2/1          | 923                                         | 0.200%                                       | 0.188%               | RP5-007-S/RP5-006-S |
| 1413        | 13        | 0/1          | 439                                         | 0.095%                                       | 0.089%               | RP7-003-S           |
| 1415        | 15-A      | 1/1          | 735                                         | 0.159%                                       | 0.150%               | RP6-067-S           |
| 1500        | 00-A      | 2/2          | 1,555                                       | 0.336%                                       | 0.317%               | RP3-153-S/RP3-155-S |
| 1501        | 01-A      | 1/1          | 734                                         | 0.159%                                       | 0.150%               | RP6-029-S           |
| 1502        | 02        | 3/3          | 1,312                                       | 0.284%                                       | 0.267%               | RP4-019-S/RP4-018-S |
| 1503        | 03-A      | 2/2          | 1,169                                       | 0.253%                                       | 0.238%               | RP4-172-S/RP4-174-S |
| 1504        | 04        | 2/2          | 1,010                                       | 0.218%                                       | 0.206%               | RP5-040-S/RP5-041-S |
| 1505        | 05        | 1/1          | 710                                         | 0.154%                                       | 0.145%               | RP6-121-S           |
| 1506        | 06        | 1/1          | 750                                         | 0.162%                                       | 0.153%               | RP6-108-S           |
| 1507        | 07        | 1/1          | 728                                         | 0.157%                                       | 0.148%               | RP6-120-S           |
| 1508        | 08        | 0/1          | 465                                         | 0.101%                                       | 0.095%               | RP7-037-S           |
| 1509        | 09        | 1/1          | 565                                         | 0.122%                                       | 0.115%               | RP7-015-S           |
| 1510        | 10-A      | 2/2          | 1,043                                       | 0.226%                                       | 0.213%               | RP5-103-S/RP5-104-S |
| 1511        | 11        | 2/1          | 923                                         | 0.200%                                       | 0.188%               | RP5-136-S/RP5-137-S |
| 1513        | 13        | 0/1          | 439                                         | 0.095%                                       | 0.089%               | RP7-004-S           |
| 1515        | 15-A      | 1/1          | 735                                         | 0.159%                                       | 0.150%               | RP6-068-S           |
| 1600        | 00-B      | 3/3          | 1,501                                       | 0.325%                                       | 0.306%               | RP3-149-S/RP3-151-S |
| 1601        | 01-A      | 1/1          | 734                                         | 0.159%                                       | 0.150%               | RP6-071-S           |
| 1602        | 02        | 3/3          | 1,312                                       | 0.284%                                       | 0.267%               | RP4-021-S/RP4-020-S |
| 1603        | 03-A      | 2/2          | 1,169                                       | 0.253%                                       | 0.238%               | RP4-168-S/RP4-170-S |
| 1604        | 04        | 2/2          | 1,010                                       | 0.218%                                       | 0.206%               | RP5-036-S/RP5-037-S |
| 1605        | 05        | 1/1          | 710                                         | 0.154%                                       | 0.145%               | RP6-119-S           |
| 1606        | 06        | 1/1          | 750                                         | 0.162%                                       | 0.153%               | RP6-105-S           |
| 1607        | 07        | 1/1          | 728                                         | 0.157%                                       | 0.148%               | RP6-118-S           |
| 1608        | 08        | 0/1          | 465                                         | 0.101%                                       | 0.095%               | RP7-036-S           |
| 1609        | 09        | 1/1          | 565                                         | 0.122%                                       | 0.115%               | RP7-016-S           |
| 1610        | 10-A      | 2/2          | 1,043                                       | 0.226%                                       | 0.213%               | RP5-099-S/RP5-100-S |

| Unit Number | Unit Type | Bed/<br>Bath | Approx. Net<br>Living Area<br>(Square Feet) | Residential<br>Class<br>Common<br>Interest % | Common<br>Interest % | LCE Parking Stall   |
|-------------|-----------|--------------|---------------------------------------------|----------------------------------------------|----------------------|---------------------|
| 1611        | 11        | 2/1          | 923                                         | 0.200%                                       | 0.188%               | RP5-134-S/RP5-135-S |
| 1613        | 13        | 0/1          | 439                                         | 0.095%                                       | 0.089%               | RP7-005-S           |
| 1615        | 15-B      | 1/1          | 721                                         | 0.156%                                       | 0.147%               | RP6-069-S           |
| 1700        | 00-A      | 3/3          | 1,554                                       | 0.336%                                       | 0.317%               | RP3-145-S/RP3-147-S |
| 1701        | 01-A      | 1/1          | 734                                         | 0.159%                                       | 0.150%               | RP6-072-S           |
| 1702        | 02        | 3/3          | 1,312                                       | 0.284%                                       | 0.267%               | RP4-023-S/RP4-022-S |
| 1703        | 03-A      | 2/2          | 1,169                                       | 0.253%                                       | 0.238%               | RP4-164-S/RP4-166-S |
| 1704        | 04        | 2/2          | 1,010                                       | 0.218%                                       | 0.206%               | RP5-113-S/RP5-114-S |
| 1705        | 05        | 1/1          | 710                                         | 0.154%                                       | 0.145%               | RP6-116-S           |
| 1706        | 06        | 1/1          | 750                                         | 0.162%                                       | 0.153%               | RP6-102-S           |
| 1707        | 07        | 1/1          | 728                                         | 0.157%                                       | 0.148%               | RP6-115-S           |
| 1708        | 08        | 0/1          | 465                                         | 0.101%                                       | 0.095%               | RP7-035-S           |
| 1709        | 09        | 1/1          | 565                                         | 0.122%                                       | 0.115%               | RP7-017-S           |
| 1710        | 10-A      | 2/2          | 1,043                                       | 0.226%                                       | 0.213%               | RP5-095-S/RP5-096-S |
| 1711        | 11        | 2/1          | 923                                         | 0.200%                                       | 0.188%               | RP5-131-S/RP5-132-S |
| 1713        | 13        | 0/1          | 439                                         | 0.095%                                       | 0.089%               | RP7-006-S           |
| 1715        | 15-A      | 1/1          | 735                                         | 0.159%                                       | 0.150%               | RP6-070-S           |
| 1800        | 00-A      | 3/3          | 1,554                                       | 0.336%                                       | 0.317%               | RP3-141-S/RP3-143-S |
| 1801        | 01-B      | 1/1          | 707                                         | 0.153%                                       | 0.144%               | RP6-073-S           |
| 1802        | 02        | 3/3          | 1,312                                       | 0.284%                                       | 0.267%               | RP4-025-S/RP4-024-S |
| 1803        | 03-B      | 2/2          | 1,087                                       | 0.235%                                       | 0.222%               | RP4-160-S/RP4-162-S |
| 1804        | 04        | 2/2          | 1,010                                       | 0.218%                                       | 0.206%               | RP5-107-S/RP5-108-S |
| 1805        | 05        | 1/1          | 710                                         | 0.154%                                       | 0.145%               | RP6-142-S           |
| 1806        | 06        | 1/1          | 750                                         | 0.162%                                       | 0.153%               | RP6-101-S           |
| 1807        | 07        | 1/1          | 728                                         | 0.157%                                       | 0.148%               | RP6-144-S           |
| 1808        | 08        | 0/1          | 465                                         | 0.101%                                       | 0.095%               | RP7-034-S           |
| 1809        | 09        | 1/1          | 565                                         | 0.122%                                       | 0.115%               | RP7-018-S           |
| 1810        | 10-B      | 2/2          | 953                                         | 0.206%                                       | 0.194%               | RP5-091-S/RP5-092-S |
| 1811        | 11        | 2/1          | 923                                         | 0.200%                                       | 0.188%               | RP5-129-S/RP5-130-S |
| 1813        | 13        | 0/1          | 439                                         | 0.095%                                       | 0.089%               | RP7-007-S           |
| 1815        | 15-A      | 1/1          | 735                                         | 0.159%                                       | 0.150%               | RP6-001-S           |
| 1900        | 00-A      | 3/3          | 1,554                                       | 0.336%                                       | 0.317%               | RP3-137-S/RP3-139-S |
| 1901        | 01-A      | 1/1          | 734                                         | 0.159%                                       | 0.150%               | RP6-074-S           |
| 1902        | 02        | 3/3          | 1,312                                       | 0.284%                                       | 0.267%               | RP4-027-S/RP4-026-S |
| 1903        | 03-A      | 2/2          | 1,169                                       | 0.253%                                       | 0.238%               | RP4-156-S/RP4-158-S |
| 1904        | 04        | 2/2          | 1,010                                       | 0.218%                                       | 0.206%               | RP5-101-S/RP5-102-S |
| 1905        | 05        | 1/1          | 710                                         | 0.154%                                       | 0.145%               | RP6-146-S           |
| 1906        | 06        | 1/1          | 750                                         | 0.162%                                       | 0.153%               | RP6-098-S           |
| 1907        | 07        | 1/1          | 728                                         | 0.157%                                       | 0.148%               | RP6-148-S           |
| 1908        | 08        | 0/1          | 465                                         | 0.101%                                       | 0.095%               | RP7-033-S           |

| Unit Number | Unit Type | Bed/<br>Bath | Approx. Net<br>Living Area<br>(Square Feet) | Residential<br>Class<br>Common<br>Interest % | Common<br>Interest % | LCE Parking Stall   |
|-------------|-----------|--------------|---------------------------------------------|----------------------------------------------|----------------------|---------------------|
| 1909        | 09        | 1/1          | 565                                         | 0.122%                                       | 0.115%               | RP7-019-S           |
| 1910        | 10-A      | 2/2          | 1,043                                       | 0.226%                                       | 0.213%               | RP5-011-S/RP5-010-S |
| 1911        | 11        | 2/1          | 923                                         | 0.200%                                       | 0.188%               | RP5-127-S/RP5-128-S |
| 1913        | 13        | 0/1          | 439                                         | 0.095%                                       | 0.089%               | RP7-131-S           |
| 1915        | 15-A      | 1/1          | 735                                         | 0.159%                                       | 0.150%               | RP6-002-S           |
| 2000        | 00-B      | 3/3          | 1,501                                       | 0.325%                                       | 0.306%               | RP3-043-S/RP3-044-S |
| 2001        | 01-A      | 1/1          | 734                                         | 0.159%                                       | 0.150%               | RP6-075-S           |
| 2002        | 02        | 3/3          | 1,312                                       | 0.284%                                       | 0.267%               | RP4-029-S/RP4-028-S |
| 2003        | 03-A      | 2/2          | 1,169                                       | 0.253%                                       | 0.238%               | RP4-152-S/RP4-154-S |
| 2004        | 04        | 2/2          | 1,010                                       | 0.218%                                       | 0.206%               | RP5-097-S/RP5-098-S |
| 2005        | 05        | 1/1          | 710                                         | 0.154%                                       | 0.145%               | RP6-152-S           |
| 2006        | 06        | 1/1          | 750                                         | 0.162%                                       | 0.153%               | RP6-097-S           |
| 2007        | 07        | 1/1          | 728                                         | 0.157%                                       | 0.148%               | RP6-154-S           |
| 2008        | 08        | 0/1          | 465                                         | 0.101%                                       | 0.095%               | RP7-032-S           |
| 2009        | 09        | 1/1          | 565                                         | 0.122%                                       | 0.115%               | RP7-020-S           |
| 2010        | 10-A      | 2/2          | 1,043                                       | 0.226%                                       | 0.213%               | RP5-015-S/RP5-014-S |
| 2011        | 11        | 2/1          | 923                                         | 0.200%                                       | 0.188%               | RP5-125-S/RP5-126-S |
| 2013        | 13        | 0/1          | 439                                         | 0.095%                                       | 0.089%               | RP7-130-S           |
| 2015        | 15-B      | 1/1          | 721                                         | 0.156%                                       | 0.147%               | RP6-003-S           |
| 2100        | 00-A      | 2/2          | 1,555                                       | 0.336%                                       | 0.317%               | RP3-041-S/RP3-042-S |
| 2101        | 01-A      | 1/1          | 734                                         | 0.159%                                       | 0.150%               | RP6-076-S           |
| 2102        | 02        | 3/3          | 1,312                                       | 0.284%                                       | 0.267%               | RP4-072-S/RP4-071-S |
| 2103        | 03-A      | 2/2          | 1,169                                       | 0.253%                                       | 0.238%               | RP4-148-S/RP4-150-S |
| 2104        | 04        | 2/2          | 1,010                                       | 0.218%                                       | 0.206%               | RP5-093-S/RP5-094-S |
| 2105        | 05        | 1/1          | 710                                         | 0.154%                                       | 0.145%               | RP6-160-S           |
| 2106        | 06        | 1/1          | 750                                         | 0.162%                                       | 0.153%               | RP6-096-S           |
| 2107        | 07        | 1/1          | 728                                         | 0.157%                                       | 0.148%               | RP6-162-S           |
| 2108        | 08        | 0/1          | 465                                         | 0.101%                                       | 0.095%               | RP7-031-S           |
| 2109        | 09        | 1/1          | 565                                         | 0.122%                                       | 0.115%               | RP7-021-S           |
| 2110        | 10-A      | 2/2          | 1,043                                       | 0.226%                                       | 0.213%               | RP5-019-S/RP5-018-S |
| 2111        | 11        | 2/1          | 923                                         | 0.200%                                       | 0.188%               | RP5-123-S/RP5-124-S |
| 2113        | 13        | 0/1          | 439                                         | 0.095%                                       | 0.089%               | RP7-129-S           |
| 2115        | 15-A      | 1/1          | 735                                         | 0.159%                                       | 0.150%               | RP6-004-S           |
| 2200        | 00-A      | 2/2          | 1,555                                       | 0.336%                                       | 0.317%               | RP3-039-S/RP3-040-S |
| 2201        | 01-B      | 1/1          | 707                                         | 0.153%                                       | 0.144%               | RP6-077-S           |
| 2202        | 02        | 3/3          | 1,312                                       | 0.284%                                       | 0.267%               | RP4-074-S/RP4-073-S |
| 2203        | 03-B      | 2/2          | 1,087                                       | 0.235%                                       | 0.222%               | RP4-144-S/RP4-146-S |
| 2204        | 04        | 2/2          | 1,010                                       | 0.218%                                       | 0.206%               | RP5-009-S/RP5-008-S |
| 2205        | 05        | 1/1          | 710                                         | 0.154%                                       | 0.145%               | RP6-164-S           |
| 2206        | 06        | 1/1          | 750                                         | 0.162%                                       | 0.153%               | RP6-095-S           |

| Unit Number | Unit Type | Bed/<br>Bath | Approx. Net<br>Living Area<br>(Square Feet) | Residential<br>Class<br>Common<br>Interest % | Common<br>Interest % | LCE Parking Stall   |
|-------------|-----------|--------------|---------------------------------------------|----------------------------------------------|----------------------|---------------------|
| 2207        | 07        | 1/1          | 728                                         | 0.157%                                       | 0.148%               | RP6-166-S           |
| 2208        | 08        | 0/1          | 465                                         | 0.101%                                       | 0.095%               | RP7-030-S           |
| 2209        | 09        | 1/1          | 565                                         | 0.122%                                       | 0.115%               | RP7-022-S           |
| 2210        | 10-B      | 2/2          | 953                                         | 0.206%                                       | 0.194%               | RP5-023-S/RP5-022-S |
| 2211        | 11        | 2/1          | 923                                         | 0.200%                                       | 0.188%               | RP5-121-S/RP5-122-S |
| 2213        | 13        | 0/1          | 439                                         | 0.095%                                       | 0.089%               | RP7-128-S           |
| 2215        | 15-A      | 1/1          | 735                                         | 0.159%                                       | 0.150%               | RP6-005-S           |
| 2300        | 00-A      | 2/2          | 1,555                                       | 0.336%                                       | 0.317%               | RP3-037-S/RP3-038-S |
| 2301        | 01-A      | 1/1          | 734                                         | 0.159%                                       | 0.150%               | RP6-078-S           |
| 2302        | 02        | 3/3          | 1,312                                       | 0.284%                                       | 0.267%               | RP4-076-S/RP4-075-S |
| 2303        | 03-A      | 2/2          | 1,169                                       | 0.253%                                       | 0.238%               | RP4-140-S/RP4-142-S |
| 2304        | 04        | 2/2          | 1,010                                       | 0.218%                                       | 0.206%               | RP5-013-S/RP5-012-S |
| 2305        | 05        | 1/1          | 710                                         | 0.154%                                       | 0.145%               | RP6-172-S           |
| 2306        | 06        | 1/1          | 750                                         | 0.162%                                       | 0.153%               | RP6-094-S           |
| 2307        | 07        | 1/1          | 728                                         | 0.157%                                       | 0.148%               | RP6-174-S           |
| 2308        | 08        | 0/1          | 465                                         | 0.101%                                       | 0.095%               | RP7-108-S           |
| 2309        | 09        | 1/1          | 565                                         | 0.122%                                       | 0.115%               | RP7-023-S           |
| 2310        | 10-A      | 2/2          | 1,043                                       | 0.226%                                       | 0.213%               | RP5-027-S/RP5-026-S |
| 2311        | 11        | 2/1          | 923                                         | 0.200%                                       | 0.188%               | RP5-119-S/RP5-120-S |
| 2313        | 13        | 0/1          | 439                                         | 0.095%                                       | 0.089%               | RP7-127-S           |
| 2315        | 15-A      | 1/1          | 735                                         | 0.159%                                       | 0.150%               | RP6-135-S           |
| 2400        | 00-B      | 3/3          | 1,501                                       | 0.325%                                       | 0.306%               | RP3-035-S/RP3-036-S |
| 2401        | 01-A      | 1/1          | 734                                         | 0.159%                                       | 0.150%               | RP6-079-S           |
| 2402        | 02        | 3/3          | 1,312                                       | 0.284%                                       | 0.267%               | RP4-078-S/RP4-077-S |
| 2403        | 03-A      | 2/2          | 1,169                                       | 0.253%                                       | 0.238%               | RP4-044-S/RP4-045-S |
| 2404        | 04        | 2/2          | 1,010                                       | 0.218%                                       | 0.206%               | RP5-017-S/RP5-016-S |
| 2405        | 05        | 1/1          | 710                                         | 0.154%                                       | 0.145%               | RP6-176-S           |
| 2406        | 06        | 1/1          | 750                                         | 0.162%                                       | 0.153%               | RP6-093-S           |
| 2407        | 07        | 1/1          | 728                                         | 0.157%                                       | 0.148%               | RP6-177-S           |
| 2408        | 08        | 0/1          | 465                                         | 0.101%                                       | 0.095%               | RP7-107-S           |
| 2409        | 09        | 1/1          | 565                                         | 0.122%                                       | 0.115%               | RP7-024-S           |
| 2410        | 10-A      | 2/2          | 1,043                                       | 0.226%                                       | 0.213%               | RP5-072-S/RP5-071-S |
| 2411        | 11        | 2/1          | 923                                         | 0.200%                                       | 0.188%               | RP5-117-S/RP5-118-S |
| 2413        | 13        | 0/1          | 439                                         | 0.095%                                       | 0.089%               | RP7-126-S           |
| 2415        | 15-B      | 1/1          | 721                                         | 0.156%                                       | 0.147%               | RP6-132-S           |
| 2500        | 00-A      | 3/3          | 1,554                                       | 0.336%                                       | 0.317%               | RP3-033-S/RP3-034-S |
| 2501        | 01-A      | 1/1          | 734                                         | 0.159%                                       | 0.150%               | RP6-080-S           |
| 2502        | 02        | 3/3          | 1,312                                       | 0.284%                                       | 0.267%               | RP4-080-S/RP4-079-S |
| 2503        | 03-A      | 2/2          | 1,169                                       | 0.253%                                       | 0.238%               | RP4-042-S/RP4-043-S |
| 2504        | 04        | 2/2          | 1,010                                       | 0.218%                                       | 0.206%               | RP5-021-S/RP5-020-S |



| Unit Number | Unit Type | Bed/<br>Bath | Approx. Net<br>Living Area<br>(Square Feet) | Residential<br>Class<br>Common<br>Interest % | Common<br>Interest % | LCE Parking Stall   |
|-------------|-----------|--------------|---------------------------------------------|----------------------------------------------|----------------------|---------------------|
| 2505        | 05        | 1/1          | 710                                         | 0.154%                                       | 0.145%               | RP6-173-S           |
| 2506        | 06        | 1/1          | 750                                         | 0.162%                                       | 0.153%               | RP6-092-S           |
| 2507        | 07        | 1/1          | 728                                         | 0.157%                                       | 0.148%               | RP6-171-S           |
| 2508        | 08        | 0/1          | 465                                         | 0.101%                                       | 0.095%               | RP7-106-S           |
| 2509        | 09        | 1/1          | 565                                         | 0.122%                                       | 0.115%               | RP7-025-S           |
| 2510        | 10-A      | 2/2          | 1,043                                       | 0.226%                                       | 0.213%               | RP5-076-S/RP5-075-S |
| 2511        | 11        | 2/1          | 923                                         | 0.200%                                       | 0.188%               | RP5-115-S/RP5-116-S |
| 2513        | 13        | 0/1          | 439                                         | 0.095%                                       | 0.089%               | RP7-125-S           |
| 2515        | 15-A      | 1/1          | 735                                         | 0.159%                                       | 0.150%               | RP6-131-S           |
| 2600        | 00-A      | 2/2          | 1,555                                       | 0.336%                                       | 0.317%               | RP3-031-S/RP3-032-S |
| 2601        | 01-B      | 1/1          | 707                                         | 0.153%                                       | 0.144%               | RP6-081-S           |
| 2602        | 02        | 3/3          | 1,312                                       | 0.284%                                       | 0.267%               | RP4-084-S/RP4-081-S |
| 2603        | 03-B      | 2/2          | 1,087                                       | 0.235%                                       | 0.222%               | RP4-040-S/RP4-041-S |
| 2604        | 04        | 2/2          | 1,010                                       | 0.218%                                       | 0.206%               | RP5-025-S/RP5-024-S |
| 2605        | 05        | 1/1          | 710                                         | 0.154%                                       | 0.145%               | RP6-165-S           |
| 2606        | 06        | 1/1          | 750                                         | 0.162%                                       | 0.153%               | RP6-091-S           |
| 2607        | 07        | 1/1          | 728                                         | 0.157%                                       | 0.148%               | RP6-163-S           |
| 2608        | 08        | 0/1          | 465                                         | 0.101%                                       | 0.095%               | RP7-105-S           |
| 2609        | 09        | 1/1          | 565                                         | 0.122%                                       | 0.115%               | RP7-026-S           |
| 2610        | 10-B      | 2/2          | 953                                         | 0.206%                                       | 0.194%               | RP5-080-S/RP5-079-S |
| 2611        | 11        | 2/1          | 923                                         | 0.200%                                       | 0.188%               | RP5-140-S/RP5-138-S |
| 2613        | 13        | 0/1          | 439                                         | 0.095%                                       | 0.089%               | RP7-124-S           |
| 2615        | 15-A      | 1/1          | 735                                         | 0.159%                                       | 0.150%               | RP6-126-S           |
| 2700        | 00-A      | 3/3          | 1,554                                       | 0.336%                                       | 0.317%               | RP3-104-S/RP3-105-S |
| 2701        | 01-A      | 1/1          | 734                                         | 0.159%                                       | 0.150%               | RP6-084-S           |
| 2702        | 02        | 3/3          | 1,312                                       | 0.284%                                       | 0.267%               | RP4-086-S/RP4-085-S |
| 2703        | 03-A      | 2/2          | 1,169                                       | 0.253%                                       | 0.238%               | RP4-038-S/RP4-039-S |
| 2704        | 04        | 2/2          | 1,010                                       | 0.218%                                       | 0.206%               | RP5-029-S/RP5-028-S |
| 2705        | 05        | 1/1          | 710                                         | 0.154%                                       | 0.145%               | RP6-161-S           |
| 2706        | 06        | 1/1          | 750                                         | 0.162%                                       | 0.153%               | RP6-008-S           |
| 2707        | 07        | 1/1          | 728                                         | 0.157%                                       | 0.148%               | RP6-159-S           |
| 2708        | 08        | 0/1          | 465                                         | 0.101%                                       | 0.095%               | RP7-104-S           |
| 2709        | 09        | 1/1          | 565                                         | 0.122%                                       | 0.115%               | RP7-027-S           |
| 2710        | 10-A      | 2/2          | 1,043                                       | 0.226%                                       | 0.213%               | RP5-086-S/RP5-085-S |
| 2711        | 11        | 2/1          | 923                                         | 0.200%                                       | 0.188%               | RP5-144-S/RP5-142-S |
| 2713        | 13        | 0/1          | 439                                         | 0.095%                                       | 0.089%               | RP7-123-S           |
| 2715        | 15-A      | 1/1          | 735                                         | 0.159%                                       | 0.150%               | RP6-123-S           |
| 2800        | 00-B      | 3/3          | 1,501                                       | 0.325%                                       | 0.306%               | RP3-102-S/RP3-103-S |
| 2801        | 01-A      | 1/1          | 734                                         | 0.159%                                       | 0.150%               | RP6-085-S           |
| 2802        | 02        | 3/3          | 1,312                                       | 0.284%                                       | 0.267%               | RP4-088-S/RP4-087-S |

| Unit Number | Unit Type | Bed/<br>Bath | Approx. Net<br>Living Area<br>(Square Feet) | Residential<br>Class<br>Common<br>Interest % | Common<br>Interest % | LCE Parking Stall   |
|-------------|-----------|--------------|---------------------------------------------|----------------------------------------------|----------------------|---------------------|
| 2803        | 03-A      | 2/2          | 1,169                                       | 0.253%                                       | 0.238%               | RP4-036-S/RP4-037-S |
| 2804        | 04        | 2/2          | 1,010                                       | 0.218%                                       | 0.206%               | RP5-074-S/RP5-073-S |
| 2805        | 05        | 1/1          | 710                                         | 0.154%                                       | 0.145%               | RP6-155-S           |
| 2806        | 06        | 1/1          | 750                                         | 0.162%                                       | 0.153%               | RP6-009-S           |
| 2807        | 07        | 1/1          | 728                                         | 0.157%                                       | 0.148%               | RP6-153-S           |
| 2808        | 08        | 0/1          | 465                                         | 0.101%                                       | 0.095%               | RP7-103-S           |
| 2809        | 09        | 1/1          | 565                                         | 0.122%                                       | 0.115%               | RP7-028-S           |
| 2810        | 10-A      | 2/2          | 1,043                                       | 0.226%                                       | 0.213%               | RP5-090-S/RP5-089-S |
| 2811        | 11        | 2/1          | 923                                         | 0.200%                                       | 0.188%               | RP5-148-S/RP5-146-S |
| 2813        | 13        | 0/1          | 439                                         | 0.095%                                       | 0.089%               | RP7-122-S           |
| 2815        | 15-B      | 1/1          | 721                                         | 0.156%                                       | 0.147%               | RP6-122-S           |
| 2900        | 00-A      | 2/2          | 1,555                                       | 0.336%                                       | 0.317%               | RP3-100-S/RP3-101-S |
| 2901        | 01-A      | 1/1          | 734                                         | 0.159%                                       | 0.150%               | RP6-086-S           |
| 2902        | 02        | 3/3          | 1,312                                       | 0.284%                                       | 0.267%               | RP4-091-S/RP4-090-S |
| 2903        | 03-A      | 2/2          | 1,169                                       | 0.253%                                       | 0.238%               | RP4-034-S/RP4-035-S |
| 2904        | 04        | 2/2          | 1,010                                       | 0.218%                                       | 0.206%               | RP5-078-S/RP5-077-S |
| 2905        | 05        | 1/1          | 710                                         | 0.154%                                       | 0.145%               | RP6-151-S           |
| 2906        | 06        | 1/1          | 750                                         | 0.162%                                       | 0.153%               | RP6-010-S           |
| 2907        | 07        | 1/1          | 728                                         | 0.157%                                       | 0.148%               | RP6-149-S           |
| 2908        | 08        | 0/1          | 465                                         | 0.101%                                       | 0.095%               | RP7-102-S           |
| 2909        | 09        | 1/1          | 565                                         | 0.122%                                       | 0.115%               | RP7-069-S           |
| 2910        | 10-A      | 2/2          | 1,043                                       | 0.226%                                       | 0.213%               | RP4-067-S/RP4-066-S |
| 2911        | 11        | 2/1          | 923                                         | 0.200%                                       | 0.188%               | RP5-152-S/RP5-150-S |
| 2913        | 13        | 0/1          | 439                                         | 0.095%                                       | 0.089%               | RP7-121-S           |
| 2915        | 15-A      | 1/1          | 735                                         | 0.159%                                       | 0.150%               | RP6-117-S           |
| 3000        | 00-A      | 3/3          | 1,554                                       | 0.336%                                       | 0.317%               | RP3-098-S/RP3-099-S |
| 3001        | 01-B      | 1/1          | 707                                         | 0.153%                                       | 0.144%               | RP6-087-S           |
| 3002        | 02        | 3/3          | 1,312                                       | 0.284%                                       | 0.267%               | RP3-111-S/RP3-112-S |
| 3003        | 03-B      | 2/2          | 1,087                                       | 0.235%                                       | 0.222%               | RP4-032-S/RP4-033-S |
| 3004        | 04        | 2/2          | 1,010                                       | 0.218%                                       | 0.206%               | RP5-084-S/RP5-081-S |
| 3005        | 05        | 1/1          | 710                                         | 0.154%                                       | 0.145%               | RP6-147-S           |
| 3006        | 06        | 1/1          | 750                                         | 0.162%                                       | 0.153%               | RP6-011-S           |
| 3007        | 07        | 1/1          | 728                                         | 0.157%                                       | 0.148%               | RP6-145-S           |
| 3008        | 08        | 0/1          | 465                                         | 0.101%                                       | 0.095%               | RP7-101-S           |
| 3009        | 09        | 1/1          | 565                                         | 0.122%                                       | 0.115%               | RP7-070-S           |
| 3010        | 10-B      | 2/2          | 953                                         | 0.206%                                       | 0.194%               | RP4-001-S/RP4-070-S |
| 3011        | 11        | 2/1          | 923                                         | 0.200%                                       | 0.188%               | RP5-156-S/RP5-154-S |
| 3013        | 13        | 0/1          | 439                                         | 0.095%                                       | 0.089%               | RP7-120-S           |
| 3015        | 15-A      | 1/1          | 735                                         | 0.159%                                       | 0.150%               | RP6-138-S           |
| 3100        | 00-A      | 3/3          | 1,554                                       | 0.336%                                       | 0.317%               | RP3-096-S/RP3-097-S |

| Unit Number | Unit Type | Bed/<br>Bath | Approx. Net<br>Living Area<br>(Square Feet) | Residential<br>Class<br>Common<br>Interest % | Common<br>Interest % | LCE Parking Stall   |
|-------------|-----------|--------------|---------------------------------------------|----------------------------------------------|----------------------|---------------------|
| 3101        | 01-A      | 1/1          | 734                                         | 0.159%                                       | 0.150%               | RP6-088-S           |
| 3102        | 02        | 3/3          | 1,312                                       | 0.284%                                       | 0.267%               | RP3-109-S/RP3-110-S |
| 3103        | 03-A      | 2/2          | 1,169                                       | 0.253%                                       | 0.238%               | RP4-114-S/RP4-115-S |
| 3104        | 04        | 2/2          | 1,010                                       | 0.218%                                       | 0.206%               | RP5-088-S/RP5-087-S |
| 3105        | 05        | 1/1          | 710                                         | 0.154%                                       | 0.145%               | RP6-141-S           |
| 3106        | 06        | 1/1          | 750                                         | 0.162%                                       | 0.153%               | RP6-012-S           |
| 3107        | 07        | 1/1          | 728                                         | 0.157%                                       | 0.148%               | RP6-139-S           |
| 3108        | 08        | 0/1          | 465                                         | 0.101%                                       | 0.095%               | RP7-100-S           |
| 3109        | 09        | 1/1          | 565                                         | 0.122%                                       | 0.115%               | RP7-071-S           |
| 3110        | 10-A      | 2/2          | 1,043                                       | 0.226%                                       | 0.213%               | RP4-007-S/RP4-006-S |
| 3111        | 11        | 2/1          | 923                                         | 0.200%                                       | 0.188%               | RP5-160-S/RP5-158-S |
| 3113        | 13        | 0/1          | 439                                         | 0.095%                                       | 0.089%               | RP7-119-S           |
| 3115        | 15-A      | 1/1          | 735                                         | 0.159%                                       | 0.150%               | RP6-140-S           |
| 3200        | 00-B      | 3/3          | 1,501                                       | 0.325%                                       | 0.306%               | RP3-094-S/RP3-095-S |
| 3201        | 01-A      | 1/1          | 734                                         | 0.159%                                       | 0.150%               | RP6-089-S           |
| 3202        | 02        | 3/3          | 1,312                                       | 0.284%                                       | 0.267%               | RP3-107-S/RP3-108-S |
| 3203        | 03-A      | 2/2          | 1,169                                       | 0.253%                                       | 0.238%               | RP4-112-S/RP4-113-S |
| 3204        | 04        | 2/2          | 1,010                                       | 0.218%                                       | 0.206%               | RP4-065-S/RP4-064-S |
| 3205        | 05        | 1/1          | 710                                         | 0.154%                                       | 0.145%               | RP6-045-S           |
| 3206        | 06        | 1/1          | 750                                         | 0.162%                                       | 0.153%               | RP6-013-S           |
| 3207        | 07        | 1/1          | 728                                         | 0.157%                                       | 0.148%               | RP6-044-S           |
| 3208        | 08        | 0/1          | 465                                         | 0.101%                                       | 0.095%               | RP7-099-S           |
| 3209        | 09        | 1/1          | 565                                         | 0.122%                                       | 0.115%               | RP7-072-S           |
| 3210        | 10-A      | 2/2          | 1,043                                       | 0.226%                                       | 0.213%               | RP4-132-S/RP4-133-S |
| 3211        | 11        | 2/1          | 923                                         | 0.200%                                       | 0.188%               | RP5-164-S/RP5-162-S |
| 3213        | 13        | 0/1          | 439                                         | 0.095%                                       | 0.089%               | RP7-118-S           |
| 3215        | 15-B      | 1/1          | 721                                         | 0.156%                                       | 0.147%               | RP6-150-S           |
| 3300        | 00-A      | 3/3          | 1,554                                       | 0.336%                                       | 0.317%               | RP3-092-S/RP3-093-S |
| 3301        | 01-A      | 1/1          | 734                                         | 0.159%                                       | 0.150%               | RP6-090-S           |
| 3302        | 02        | 3/3          | 1,312                                       | 0.284%                                       | 0.267%               | RP3-138-S/RP3-136-S |
| 3303        | 03-A      | 2/2          | 1,169                                       | 0.253%                                       | 0.238%               | RP4-110-S/RP4-111-S |
| 3304        | 04        | 2/2          | 1,010                                       | 0.218%                                       | 0.206%               | RP4-069-S/RP4-068-S |
| 3305        | 05        | 1/1          | 710                                         | 0.154%                                       | 0.145%               | RP6-042-S           |
| 3306        | 06        | 1/1          | 750                                         | 0.162%                                       | 0.153%               | RP6-014-S           |
| 3307        | 07        | 1/1          | 728                                         | 0.157%                                       | 0.148%               | RP6-041-S           |
| 3308        | 08        | 0/1          | 465                                         | 0.101%                                       | 0.095%               | RP7-098-S           |
| 3309        | 09        | 1/1          | 565                                         | 0.122%                                       | 0.115%               | RP7-073-S           |
| 3310        | 10-A      | 2/2          | 1,043                                       | 0.226%                                       | 0.213%               | RP4-126-S/RP4-127-S |
| 3311        | 11        | 2/1          | 923                                         | 0.200%                                       | 0.188%               | RP5-168-S/RP5-166-S |
| 3313        | 13        | 0/1          | 439                                         | 0.095%                                       | 0.089%               | RP7-117-S           |

| Unit Number | Unit Type | Bed/<br>Bath | Approx. Net<br>Living Area<br>(Square Feet) | Residential<br>Class<br>Common<br>Interest % | Common<br>Interest % | LCE Parking Stall   |
|-------------|-----------|--------------|---------------------------------------------|----------------------------------------------|----------------------|---------------------|
| 3315        | 15-A      | 1/1          | 735                                         | 0.159%                                       | 0.150%               | RP6-156-S           |
| 3400        | 00-A      | 2/2          | 1,555                                       | 0.336%                                       | 0.317%               | RP3-067-S/RP3-087-S |
| 3401        | 01-B      | 1/1          | 707                                         | 0.153%                                       | 0.144%               | RP5-064-S           |
| 3402        | 02        | 3/3          | 1,312                                       | 0.284%                                       | 0.267%               | RP3-142-S/RP3-140-S |
| 3403        | 03-B      | 2/2          | 1,087                                       | 0.235%                                       | 0.222%               | RP4-108-S/RP4-109-S |
| 3404        | 04        | 2/2          | 1,010                                       | 0.218%                                       | 0.206%               | RP4-003-S/RP4-002-S |
| 3405        | 05        | 1/1          | 710                                         | 0.154%                                       | 0.145%               | RP6-039-S           |
| 3406        | 06        | 1/1          | 750                                         | 0.162%                                       | 0.153%               | RP6-015-S           |
| 3407        | 07        | 1/1          | 728                                         | 0.157%                                       | 0.148%               | RP6-038-S           |
| 3408        | 08        | 0/1          | 465                                         | 0.101%                                       | 0.095%               | RP7-097-S           |
| 3409        | 09        | 1/1          | 565                                         | 0.122%                                       | 0.115%               | RP7-074-S           |
| 3410        | 10-B      | 2/2          | 953                                         | 0.206%                                       | 0.194%               | RP4-122-S/RP4-123-S |
| 3411        | 11        | 2/1          | 923                                         | 0.200%                                       | 0.188%               | RP5-172-S/RP5-170-S |
| 3413        | 13        | 0/1          | 439                                         | 0.095%                                       | 0.089%               | RP7-116-S           |
| 3415        | 15-A      | 1/1          | 735                                         | 0.159%                                       | 0.150%               | RP6-158-S           |
| 3500        | 00-A      | 3/3          | 1,554                                       | 0.336%                                       | 0.317%               | RP3-069-S/RP3-068-S |
| 3501        | 01-A      | 1/1          | 734                                         | 0.159%                                       | 0.150%               | RP5-065-S           |
| 3502        | 02        | 3/3          | 1,312                                       | 0.284%                                       | 0.267%               | RP3-146-S/RP3-144-S |
| 3503        | 03-A      | 2/2          | 1,169                                       | 0.253%                                       | 0.238%               | RP4-106-S/RP4-107-S |
| 3504        | 04        | 2/2          | 1,010                                       | 0.218%                                       | 0.206%               | RP4-005-S/RP4-004-S |
| 3505        | 05        | 1/1          | 710                                         | 0.154%                                       | 0.145%               | RP6-036-S           |
| 3506        | 06        | 1/1          | 750                                         | 0.162%                                       | 0.153%               | RP6-016-S           |
| 3507        | 07        | 1/1          | 728                                         | 0.157%                                       | 0.148%               | RP6-035-S           |
| 3508        | 08        | 0/1          | 465                                         | 0.101%                                       | 0.095%               | RP7-096-S           |
| 3509        | 09        | 1/1          | 565                                         | 0.122%                                       | 0.115%               | RP7-075-S           |
| 3510        | 10-A      | 2/2          | 1,043                                       | 0.226%                                       | 0.213%               | RP4-120-S/RP4-121-S |
| 3511        | 11        | 2/1          | 923                                         | 0.200%                                       | 0.188%               | RP5-176-S/RP5-174-S |
| 3513        | 13        | 0/1          | 439                                         | 0.095%                                       | 0.089%               | RP7-115-S           |
| 3515        | 15-A      | 1/1          | 735                                         | 0.159%                                       | 0.150%               | RP6-168-S           |
| 3600        | 00-B      | 3/3          | 1,501                                       | 0.325%                                       | 0.306%               | RP3-071-S/RP3-070-S |
| 3601        | 01-A      | 1/1          | 734                                         | 0.159%                                       | 0.150%               | RP3-122-S/RP3-133-T |
| 3602        | 02        | 3/3          | 1,312                                       | 0.284%                                       | 0.267%               | RP3-150-S/RP3-148-S |
| 3603        | 03-A      | 2/2          | 1,169                                       | 0.253%                                       | 0.238%               | RP4-104-S/RP4-105-S |
| 3604        | 04        | 2/2          | 1,010                                       | 0.218%                                       | 0.206%               | RP4-137-S/RP4-138-S |
| 3605        | 05        | 1/1          | 710                                         | 0.154%                                       | 0.145%               | RP6-033-S           |
| 3606        | 06        | 1/1          | 750                                         | 0.162%                                       | 0.153%               | RP6-017-S           |
| 3607        | 07        | 1/1          | 728                                         | 0.157%                                       | 0.148%               | RP6-032-S           |
| 3608        | 08        | 0/1          | 465                                         | 0.101%                                       | 0.095%               | RP7-095-S           |
| 3609        | 09        | 1/1          | 565                                         | 0.122%                                       | 0.115%               | RP7-076-S           |
| 3610        | 10-A      | 2/2          | 1,043                                       | 0.226%                                       | 0.213%               | RP4-118-S/RP4-119-S |

| Unit Number | Unit Type | Bed/<br>Bath | Approx. Net<br>Living Area<br>(Square Feet) | Residential<br>Class<br>Common<br>Interest % | Common<br>Interest % | LCE Parking Stall   |
|-------------|-----------|--------------|---------------------------------------------|----------------------------------------------|----------------------|---------------------|
| 3611        | 11        | 2/1          | 923                                         | 0.200%                                       | 0.188%               | RP5-175-S/RP5-177-S |
| 3613        | 13        | 0/1          | 439                                         | 0.095%                                       | 0.089%               | RP7-114-S           |
| 3615        | 15-B      | 1/1          | 721                                         | 0.156%                                       | 0.147%               | RP6-170-S           |
| 3700        | 00-A      | 3/3          | 1,554                                       | 0.336%                                       | 0.317%               | RP3-073-S/RP3-072-S |
| 3701        | 01-A      | 1/1          | 734                                         | 0.159%                                       | 0.150%               | RP3-123-S/RP3-134-T |
| 3702        | 02        | 3/3          | 1,312                                       | 0.284%                                       | 0.267%               | RP3-154-S/RP3-152-S |
| 3703        | 03-A      | 2/2          | 1,169                                       | 0.253%                                       | 0.238%               | RP4-102-S/RP4-103-S |
| 3704        | 04        | 2/2          | 1,010                                       | 0.218%                                       | 0.206%               | RP4-135-S/RP4-136-S |
| 3705        | 05        | 1/1          | 710                                         | 0.154%                                       | 0.145%               | RP6-113-S           |
| 3706        | 06        | 1/1          | 750                                         | 0.162%                                       | 0.153%               | RP6-018-S           |
| 3707        | 07        | 1/1          | 728                                         | 0.157%                                       | 0.148%               | RP6-112-S           |
| 3708        | 08        | 0/1          | 465                                         | 0.101%                                       | 0.095%               | RP7-094-S           |
| 3709        | 09        | 1/1          | 565                                         | 0.122%                                       | 0.115%               | RP7-077-S           |
| 3710        | 10-A      | 2/2          | 1,043                                       | 0.226%                                       | 0.213%               | RP4-116-S/RP4-117-S |
| 3711        | 11        | 2/1          | 923                                         | 0.200%                                       | 0.188%               | RP5-171-S/RP5-173-S |
| 3713        | 13        | 0/1          | 439                                         | 0.095%                                       | 0.089%               | RP7-113-S           |
| 3715        | 15-A      | 1/1          | 735                                         | 0.159%                                       | 0.150%               | RP6-175-S           |
| 3800        | 00-A      | 3/3          | 1,554                                       | 0.336%                                       | 0.317%               | RP3-075-S/RP3-074-S |
| 3801        | 01-B      | 1/1          | 707                                         | 0.153%                                       | 0.144%               | RP3-125-S/RP3-135-T |
| 3802        | 02        | 3/3          | 1,312                                       | 0.284%                                       | 0.267%               | RP3-158-S/RP3-156-S |
| 3803        | 03-B      | 2/2          | 1,087                                       | 0.235%                                       | 0.222%               | RP4-100-S/RP4-101-S |
| 3804        | 04        | 2/2          | 1,010                                       | 0.218%                                       | 0.206%               | RP4-130-S/RP4-131-S |
| 3805        | 05        | 1/1          | 710                                         | 0.154%                                       | 0.145%               | RP6-110-S           |
| 3806        | 06        | 1/1          | 750                                         | 0.162%                                       | 0.153%               | RP6-019-S           |
| 3807        | 07        | 1/1          | 728                                         | 0.157%                                       | 0.148%               | RP6-109-S           |
| 3808        | 08        | 0/1          | 465                                         | 0.101%                                       | 0.095%               | RP7-093-S           |
| 3809        | 09        | 1/1          | 565                                         | 0.122%                                       | 0.115%               | RP7-078-S           |
| 3810        | 10-B      | 2/2          | 953                                         | 0.206%                                       | 0.194%               | RP4-145-S/RP4-143-S |
| 3811        | 11        | 2/1          | 923                                         | 0.200%                                       | 0.188%               | RP5-167-S/RP5-169-S |
| 3813        | 13        | 0/1          | 439                                         | 0.095%                                       | 0.089%               | RP7-112-S           |
| 3815        | 15-A      | 1/1          | 735                                         | 0.159%                                       | 0.150%               | RP6-169-S           |
| 3900        | 00-A      | 3/3          | 1,554                                       | 0.336%                                       | 0.317%               | RP3-077-S/RP3-076-S |
| 3901        | 01-A      | 1/1          | 734                                         | 0.159%                                       | 0.150%               | RP3-088-S/RP3-130-T |
| 3902        | 02        | 3/3          | 1,312                                       | 0.284%                                       | 0.267%               | RP3-162-S/RP3-160-S |
| 3903        | 03-A      | 2/2          | 1,169                                       | 0.253%                                       | 0.238%               | RP4-098-S/RP4-099-S |
| 3904        | 04        | 2/2          | 1,010                                       | 0.218%                                       | 0.206%               | RP4-128-S/RP4-129-S |
| 3905        | 05        | 1/1          | 710                                         | 0.154%                                       | 0.145%               | RP6-107-S           |
| 3906        | 06        | 1/1          | 750                                         | 0.162%                                       | 0.153%               | RP6-020-S           |
| 3907        | 07        | 1/1          | 728                                         | 0.157%                                       | 0.148%               | RP6-106-S           |
| 3908        | 08        | 0/1          | 465                                         | 0.101%                                       | 0.095%               | RP7-092-S           |

| Unit Number | Unit Type | Bed/<br>Bath | Approx. Net<br>Living Area<br>(Square Feet) | Residential<br>Class<br>Common<br>Interest % | Common<br>Interest % | LCE Parking Stall   |
|-------------|-----------|--------------|---------------------------------------------|----------------------------------------------|----------------------|---------------------|
| 3909        | 09        | 1/1          | 565                                         | 0.122%                                       | 0.115%               | RP7-079-S           |
| 3910        | 10-A      | 2/2          | 1,043                                       | 0.226%                                       | 0.213%               | RP4-149-S/RP4-147-S |
| 3911        | 11        | 2/1          | 923                                         | 0.200%                                       | 0.188%               | RP5-163-S/RP5-165-S |
| 3913        | 13        | 0/1          | 439                                         | 0.095%                                       | 0.089%               | RP7-111-S           |
| 3915        | 15-A      | 1/1          | 735                                         | 0.159%                                       | 0.150%               | RP6-167-S           |
| 4000        | 00-B      | 3/3          | 1,501                                       | 0.325%                                       | 0.306%               | RP3-083-S/RP3-081-S |
| 4001        | 01-A      | 1/1          | 734                                         | 0.159%                                       | 0.150%               | RP3-090-S/RP3-131-T |
| 4002        | 02        | 3/3          | 1,312                                       | 0.284%                                       | 0.267%               | RP3-166-S/RP3-164-S |
| 4003        | 03-A      | 2/2          | 1,169                                       | 0.253%                                       | 0.238%               | RP4-096-S/RP4-097-S |
| 4004        | 04        | 2/2          | 1,010                                       | 0.218%                                       | 0.206%               | RP4-124-S/RP4-125-S |
| 4005        | 05        | 1/1          | 710                                         | 0.154%                                       | 0.145%               | RP6-104-S           |
| 4006        | 06        | 1/1          | 750                                         | 0.162%                                       | 0.153%               | RP6-021-S           |
| 4007        | 07        | 1/1          | 728                                         | 0.157%                                       | 0.148%               | RP6-103-S           |
| 4008        | 08        | 0/1          | 465                                         | 0.101%                                       | 0.095%               | RP7-091-S           |
| 4009        | 09        | 1/1          | 565                                         | 0.122%                                       | 0.115%               | RP7-080-S           |
| 4010        | 10-A      | 2/2          | 1,043                                       | 0.226%                                       | 0.213%               | RP4-153-S/RP4-151-S |
| 4011        | 11        | 2/1          | 923                                         | 0.200%                                       | 0.188%               | RP5-159-S/RP5-161-S |
| 4013        | 13        | 0/1          | 439                                         | 0.095%                                       | 0.089%               | RP7-110-S           |
| 4015        | 15-B      | 1/1          | 721                                         | 0.156%                                       | 0.147%               | RP6-157-S           |
| 4100        | 00-A      | 2/2          | 1,555                                       | 0.336%                                       | 0.317%               | RP3-085-S/RP3-084-S |
| 4101        | 01-A      | 1/1          | 734                                         | 0.159%                                       | 0.150%               | RP3-091-S/RP3-132-T |
| 4102        | 02        | 3/3          | 1,312                                       | 0.284%                                       | 0.267%               | RP3-170-S/RP3-168-S |
| 4103        | 03-A      | 2/2          | 1,169                                       | 0.253%                                       | 0.238%               | RP4-094-S/RP4-095-S |
| 4104        | 04        | 2/2          | 1,010                                       | 0.218%                                       | 0.206%               | RP4-141-S/RP4-139-S |
| 4105        | 05        | 1/1          | 710                                         | 0.154%                                       | 0.145%               | RP6-100-S           |
| 4106        | 06        | 1/1          | 750                                         | 0.162%                                       | 0.153%               | RP6-022-S           |
| 4107        | 07        | 1/1          | 728                                         | 0.157%                                       | 0.148%               | RP6-099-S           |
| 4108        | 08        | 0/1          | 465                                         | 0.101%                                       | 0.095%               | RP7-090-S           |
| 4109        | 09        | 1/1          | 565                                         | 0.122%                                       | 0.115%               | RP7-081-S           |
| 4110        | 10-A      | 2/2          | 1,043                                       | 0.226%                                       | 0.213%               | RP4-157-S/RP4-155-S |
| 4111        | 11        | 2/1          | 923                                         | 0.200%                                       | 0.188%               | RP5-155-S/RP5-157-S |
| 4113        | 13        | 0/1          | 439                                         | 0.095%                                       | 0.089%               | RP7-109-S           |
| 4115        | 15-A      | 1/1          | 735                                         | 0.159%                                       | 0.150%               | RP6-143-S           |

### COMMERCIAL UNITS

| Unit Number | Unit Type  | Approx. Net Area (Square Feet) | Commercial Class Common Interest % | Common Interest % |
|-------------|------------|--------------------------------|------------------------------------|-------------------|
| C1          | Commercial | 5,376                          | 19.118%                            | 1.096%            |
| C2          | Commercial | 7,247                          | 25.772%                            | 1.477%            |
| C3          | Commercial | 9,204                          | 32.731%                            | 1.876%            |
| C4          | Commercial | 6,293                          | 22.379%                            | 1.283%            |

**A. LAYOUT AND FLOOR PLANS OF UNITS.** Each Unit has the number of bedrooms ("*Bed*") and bathrooms ("*Bath*") noted above. The layouts and floor plans of each Unit are depicted in the Condominium Map. None of the Units contain a basement.

**B. APPROXIMATE NET LIVING AREAS.** The approximate net living areas of the Commercial Units and the Residential Units were determined by measuring the area between the interior finished surfaces of all perimeter and party walls at the floor for each Unit and includes the area occupied by load bearing and nonloadbearing interior walls, columns, ducts, vents, shafts, stairways and the like located within the Unit's perimeter walls. All areas are not exact and are approximates based on the floor plans of each type of Unit.

**C. COMMON INTEREST.** The Common Interest for each of the total five hundred and sixty (560) Units (including Commercial Units and Residential Units) in the Project is calculated based on dividing the approximate net living or commercial area of the Unit, as applicable, by the total net area of all the Units in the Project. In order to permit the Common Interest for all Units in the Project to equal exactly one hundred percent (100%), the Common Interest attributable to Residential Unit No. 203 was increased by 0.011%.

**D. COMMERCIAL UNIT CLASS COMMON INTEREST AND RESIDENTIAL UNIT CLASS COMMON INTEREST.** The Commercial Unit Class Common Interest is calculated for each Commercial Unit based on dividing the approximate net commercial of the Commercial Unit by the commercial area of all Commercial Units in the Project. The Commercial Unit Class Common Interest total equals one hundred percent (100%). The Residential Unit Class Common Interest is calculated based on dividing the approximate net living area of the Residential Unit by the total net living area of all Residential Units in the Project. In order to permit the Residential Unit Class Common Interest to equal one hundred percent (100%), the Residential Unit Class Common Interest to Residential Unit No. 203 was decreased by 0.043%.

**E. PARKING STALLS AND STORAGE ROOMS.** The Condominium Map depicts the location, type and number of parking stalls and storage rooms in the Project. All parking stalls (including guest parking stalls) not otherwise identified above as a Unit Limited Common Element to a specific Unit are Unit Limited Common Elements appurtenant to Residential Unit No. 203. All storage rooms identified on the Condominium Map with "S-" and a number are Unit Limited Common Elements appurtenant to Residential Unit No. 203, unless otherwise assigned and redesignated as a Unit Limited Common Element to another Unit. Developer has the reserved right to redesignate such parking stalls and storage rooms currently designated as Unit Limited Common Elements appurtenant to Residential Unit No. 203, to other Residential Units in the Project as Unit Limited Common Elements appurtenant to such Residential Units.

*(End of Exhibit "B")*


VERIFIED STATEMENT OF REGISTERED ARCHITECT

STATE OF California )  
 )  
COUNTY OF San Francisco )

MATTHEW BENS, being first duly sworn on oath, deposes and says:

That a) he is a licensed architect duly registered in the State of Hawaii; that he has prepared the attached amended and restated Condominium Map No. **6243** ("Condominium Map") for the condominium project known as "The Park Ward Village" ("Project") situate at Kukuluao, City and County of Honolulu, State of Hawaii, located on that certain parcel of land more particularly described in the Declaration of Condominium Property Regime of The Park Ward Village recorded in the Bureau of Conveyances of the State of Hawaii as Document No. A-78310520, as amended; and b) the Condominium Map is consistent with the plans of the Project's building or buildings filed or to be filed with the government official having jurisdiction over the issuance of permits for the construction of buildings in the county in which the condominium property regime is located.


DATED: August 29th, 2023.

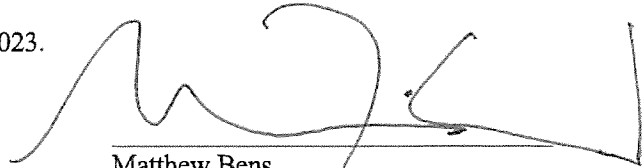  
Matthew Bens  
Hawaii Registration No. AR-19487

A notary public or other officer completing this certificate verifies only the identity of the individual who signed the document to which this certificate is attached, and not the truthfulness, accuracy, or validity of that document.

STATE OF California )  
 ) SS.  
COUNTY OF San Francisco )

Subscribed and sworn to (or affirmed) before me on this 29th day of August, 2023, by MATTHEW BENS, proved to me on the basis of satisfactory evidence to be the person who appeared before me.

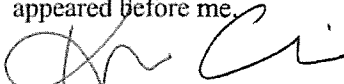  
Name: Kathleen Partridge Collins

(Seal)






# THE PARK WARD VILLAGE


333 WARD AVENUE  
HONOLULU, HAWAII 96814  
CONDOMINIUM MAP

DEVELOPER: THE PARK WARD VILLAGE, LLC

LOCATION MAP

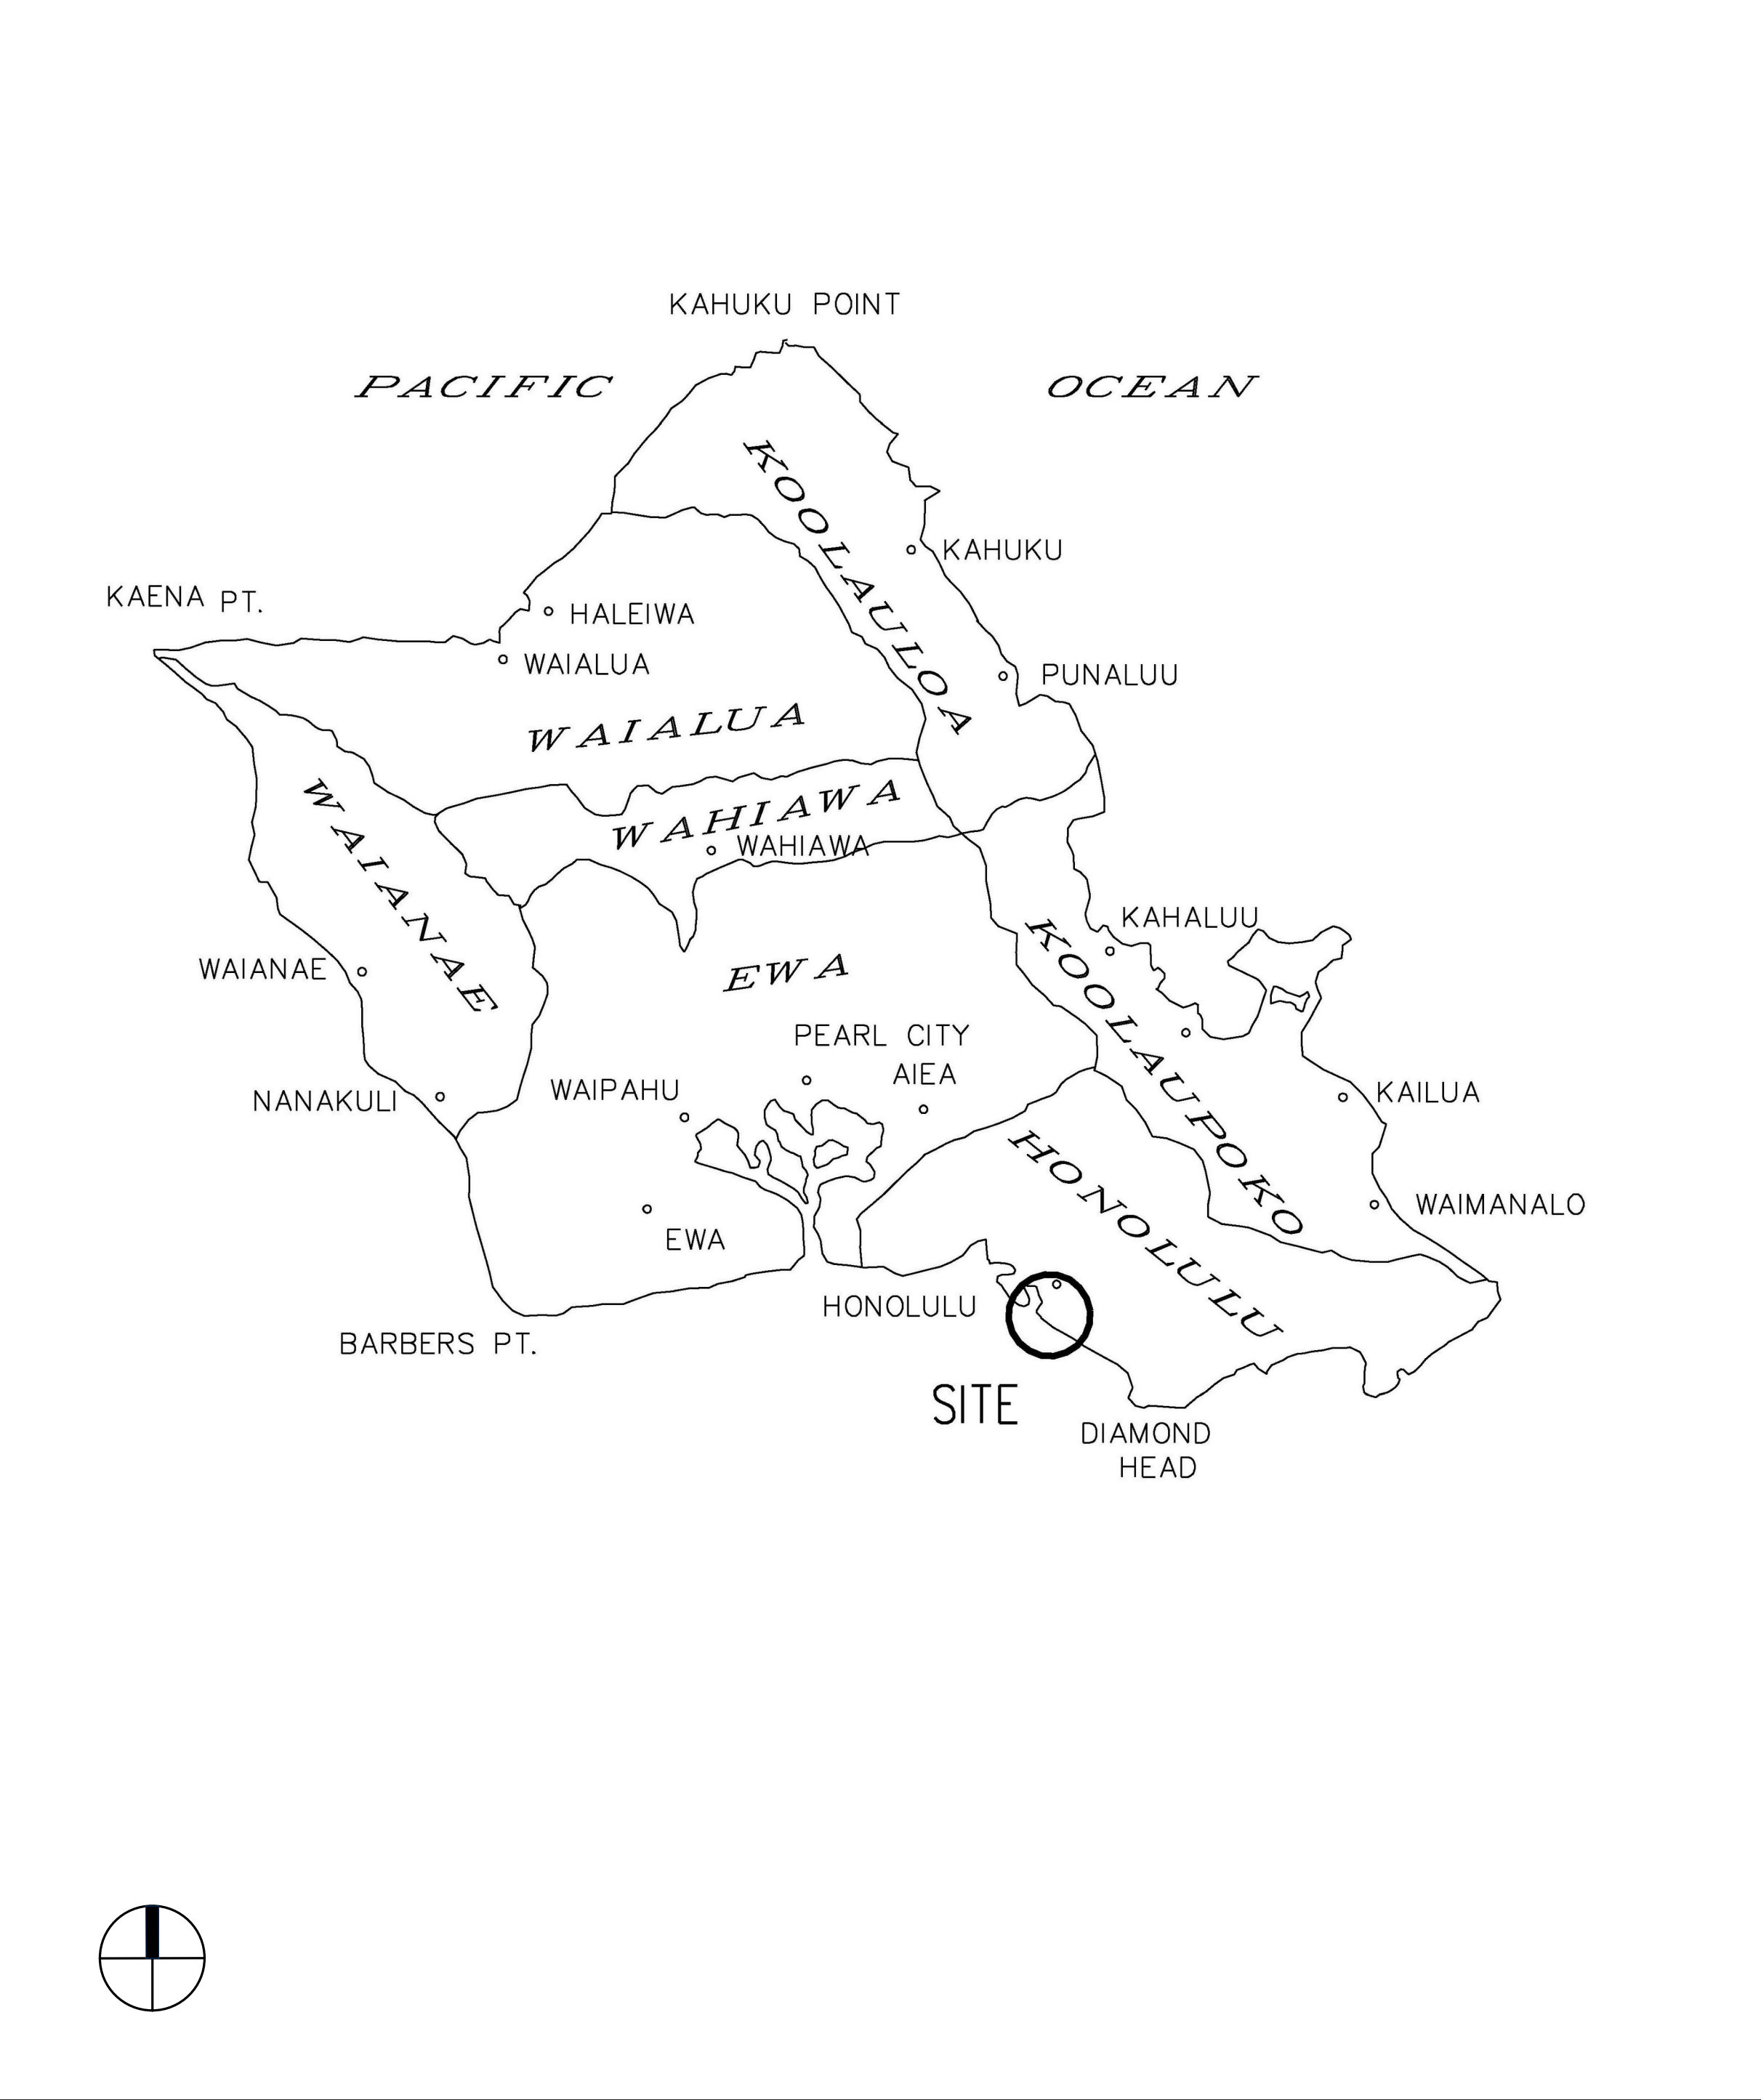

VICINITY MAP

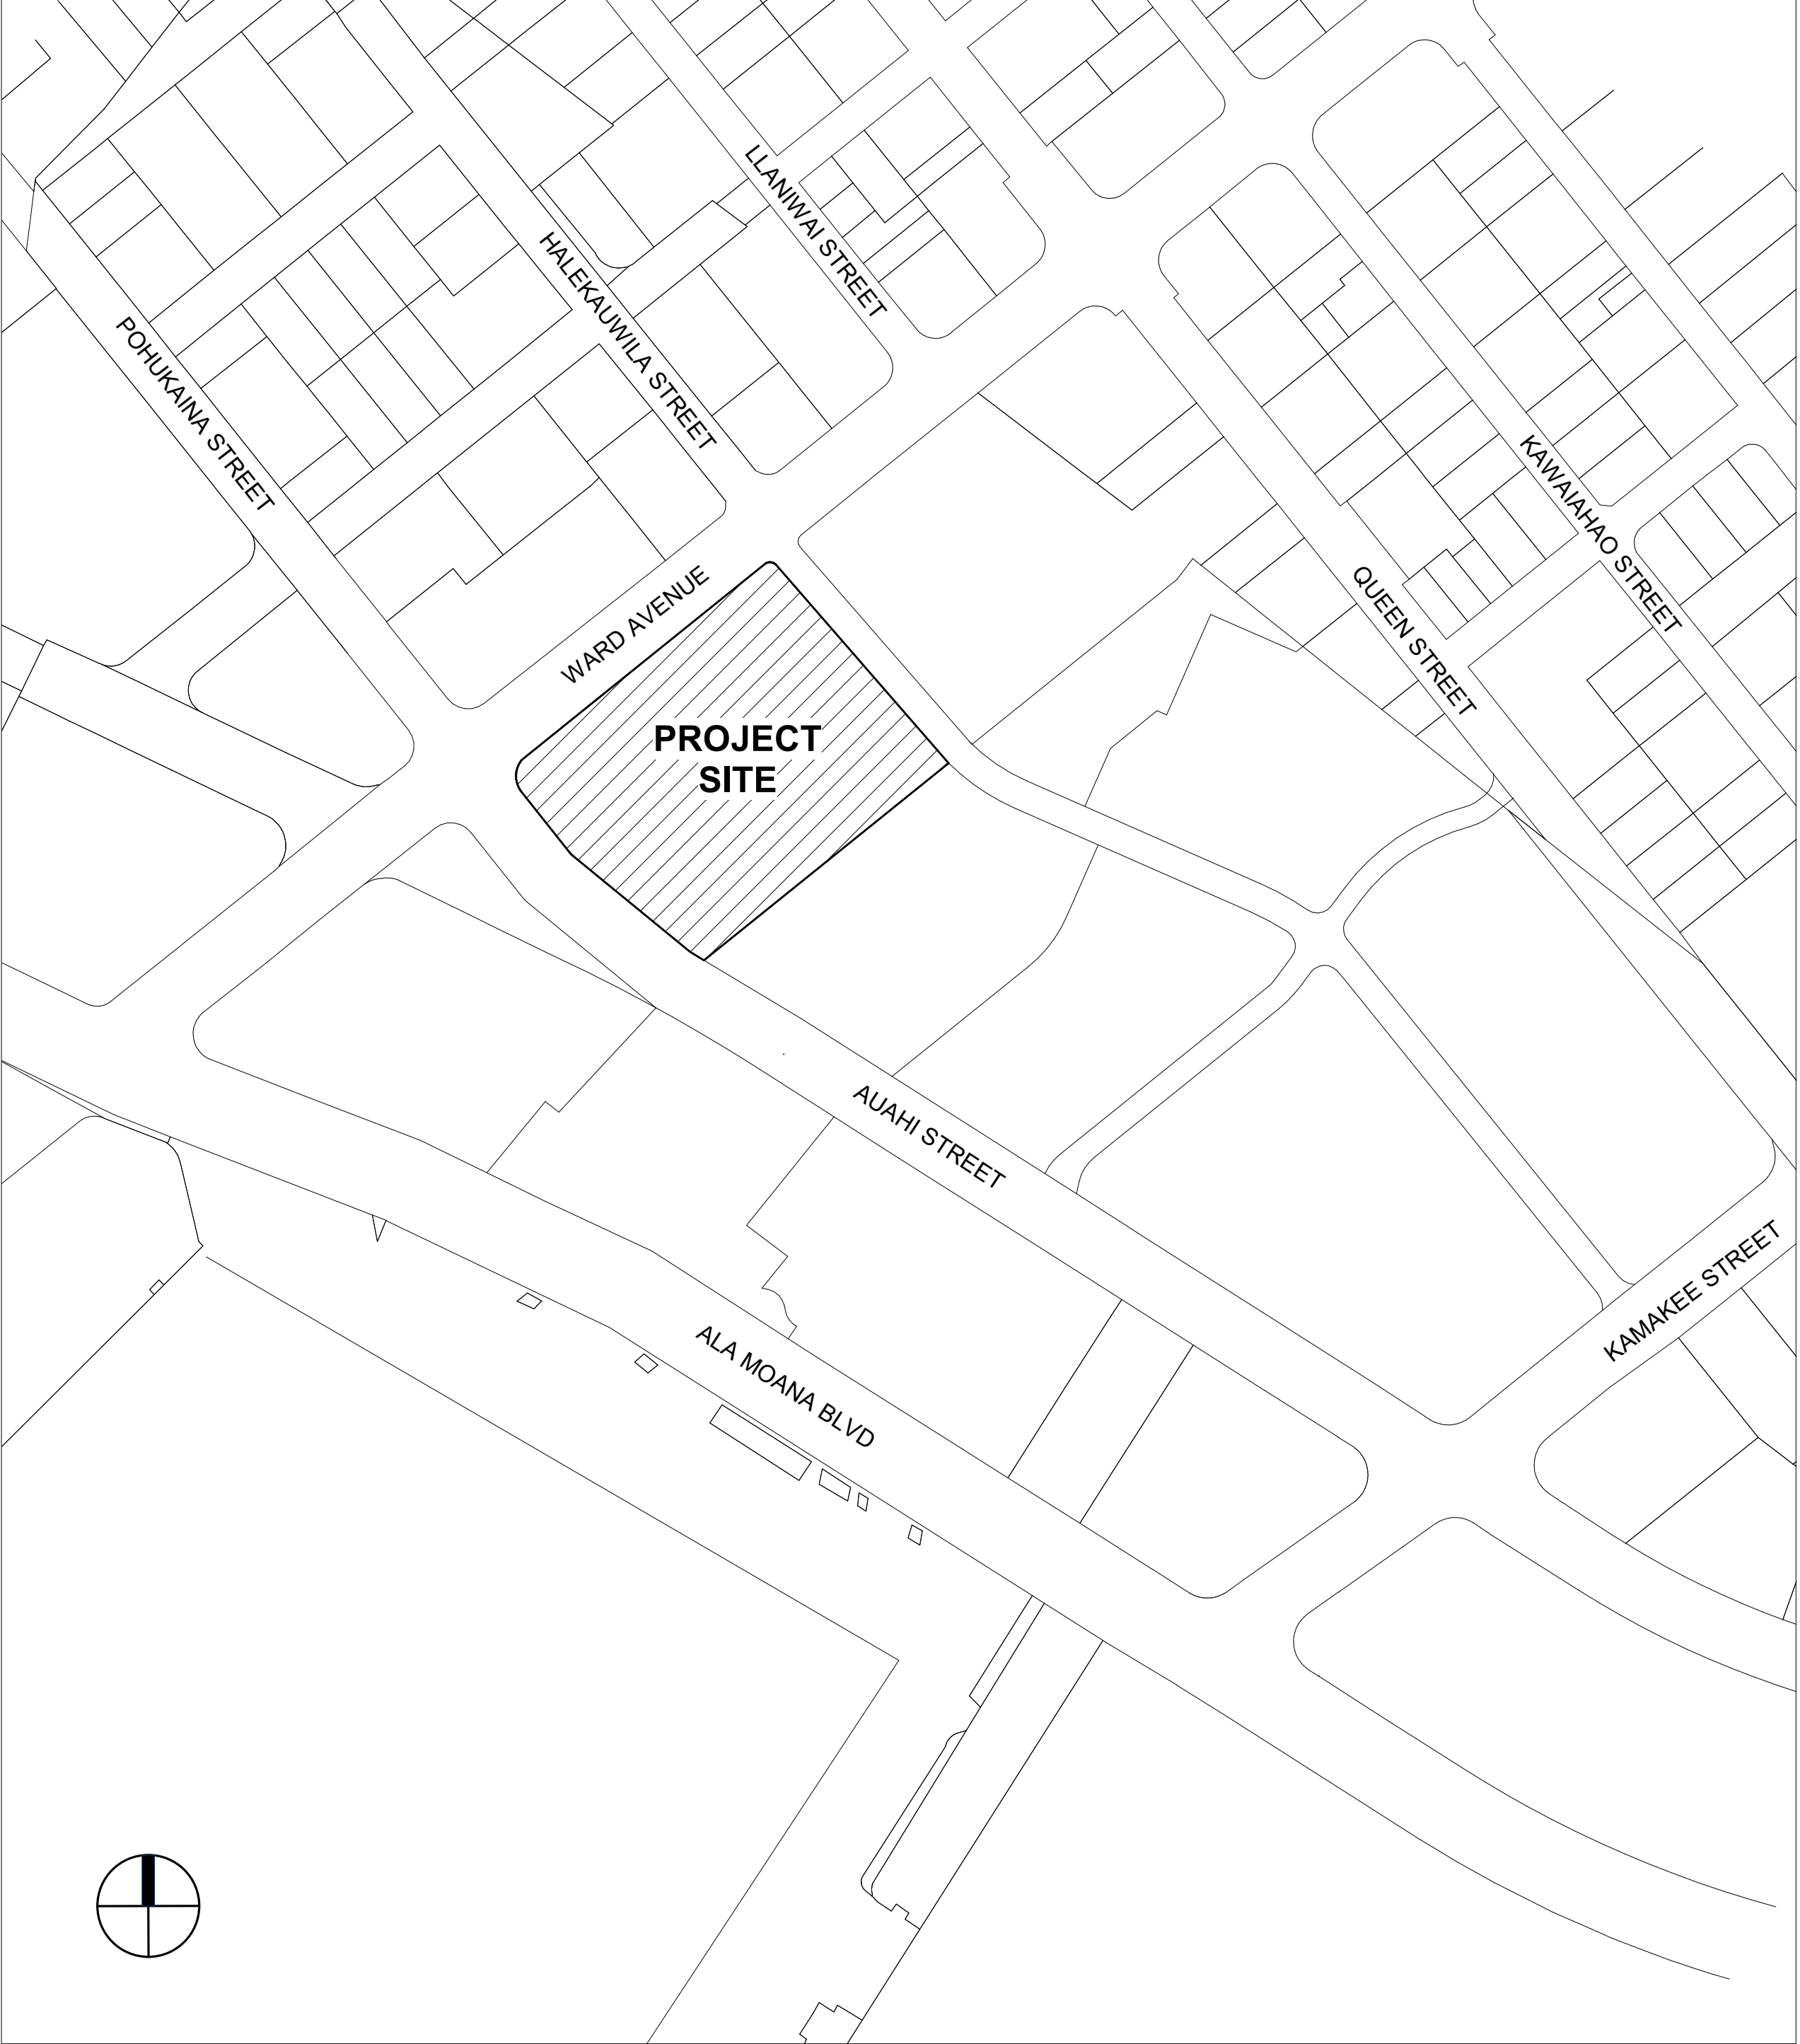

DRAWING INDEX

|         |                                                   |
|---------|---------------------------------------------------|
| CPR-000 | COVER, LOCATION MAP, VICINITY MAP & DRAWING INDEX |
| CPR-001 | UNIT AND STORAGE MATRIX                           |
| CPR-002 | SITE PLAN                                         |
| CPR-201 | FLOOR PLAN - GROUND FLOOR                         |
| CPR-202 | FLOOR PLAN - LEVEL 2                              |
| CPR-203 | FLOOR PLAN - LEVEL 3                              |
| CPR-204 | FLOOR PLAN - LEVEL 4                              |
| CPR-205 | FLOOR PLAN - LEVEL 5                              |
| CPR-206 | FLOOR PLAN - LEVEL 6                              |
| CPR-207 | FLOOR PLAN - LEVEL 7                              |
| CPR-208 | FLOOR PLAN - LEVEL 8 (AMENITY DECK)               |
| CPR-209 | FLOOR PLAN - PODIUM & TOWER UNITS                 |
| CPR-210 | FLOOR PLAN - ROOF LEVELS                          |
| CPR-301 | ELEVATIONS                                        |
| CPR-302 | ELEVATIONS                                        |
| CPR-303 | ELEVATIONS                                        |
| CPR-304 | SECTION                                           |

This Condominium Map, which includes this sheet, is intended to show (1) a site plan for the project depicting the location, layout and access to a public road of all buildings included or anticipated to be included in the project; (2) elevations and floor plans of all buildings in the project; (3) the layouts, locations, boundaries, unit numbers, and dimensions of the units; and (4) other details which is specifically required to be shown pursuant to Section 514B-33 of the Hawaii Revised Statutes. This Condominium Map is not intended and shall not be interpreted as creating any obligation to construct or install any improvements, amenities or facilities as may be depicted herein, and no person may rely in any way on any other detail or other matter depicted hereon. This Condominium Map shall not be deemed to contain any representation or warranty whatsoever.



Solomon Cordwell Buenz  
Chicago  
T 312.896.1100  
San Francisco  
T 415.216.2450  
www.scb.com

## THE PARK WARD VILLAGE WARD VILLAGE, BLOCK H

333 WARD AVENUE  
HONOLULU, HAWAII 96814  
© 2020 Solomon Cordwell Buenz

## COVER, LOCATION MAP, VICINITY MAP & DRAWING INDEX

SCALE: 1" = 160'-0"

Drawn By: Author  
Checked By: Checker

Project Number: 2018043

Sheet Number:

CPR-000



| LEVEL 2 |       | LEVEL 3      |          | LEVEL 4 |       | LEVEL 5 |       | LEVEL 6 |       | LEVEL 7 |       |
|---------|-------|--------------|----------|---------|-------|---------|-------|---------|-------|---------|-------|
| Number  | Area  | Number       | Area     | Number  | Area  | Number  | Area  | Number  | Area  | Number  | Area  |
| S2-001  | 31 SF | S3-001       | 29 SF    | S4-001  | 30 SF | S5-001  | 30 SF | S6-001  | 30 SF | S7-001  | 49 SF |
| S2-002  | 31 SF | S3-002       | 29 SF    | S4-002  | 30 SF | S5-002  | 30 SF | S6-002  | 30 SF | S7-002  | 24 SF |
| S2-003  | 31 SF | S3-003       | 29 SF    | S4-003  | 30 SF | S5-003  | 30 SF | S6-003  | 30 SF | S7-003  | 24 SF |
| S2-004  | 46 SF | S3-004       | 45 SF    | S4-004  | 45 SF | S5-004  | 45 SF | S6-004  | 45 SF | S7-004  | 50 SF |
| S2-005  | 50 SF | S3-005       | 48 SF    | S4-005  | 51 SF | S5-005  | 51 SF | S6-005  | 51 SF | S7-005  | 41 SF |
| S2-006  | 62 SF | S3-006       | 29 SF    | S4-006  | 30 SF | S5-006  | 30 SF | S6-006  | 30 SF | S7-006  | 39 SF |
| S2-007  | 37 SF | S3-007       | 29 SF    | S4-007  | 30 SF | S5-007  | 30 SF | S6-007  | 30 SF | S7-007  | 39 SF |
| S2-008  | 37 SF | S3-008       | 53 SF    | S4-008  | 53 SF | S5-008  | 53 SF | S6-008  | 53 SF | S7-008  | 39 SF |
| S2-009  | 45 SF | S3-009       | 53 SF    | S4-009  | 53 SF | S5-009  | 53 SF | S6-009  | 53 SF | S7-009  | 45 SF |
| S2-010  | 30 SF | S3-010       | 53 SF    | S4-010  | 53 SF | S5-010  | 53 SF | S6-010  | 53 SF | S7-010  | 44 SF |
| S2-011  | 30 SF | S3-011       | 53 SF    | S4-011  | 53 SF | S5-011  | 53 SF | S6-011  | 53 SF | S7-011  | 45 SF |
| S2-012  | 30 SF | S3-012       | 53 SF    | S4-012  | 53 SF | S5-012  | 53 SF | S6-012  | 53 SF | S7-012  | 53 SF |
| S2-013  | 30 SF | S3-013       | 53 SF    | S4-013  | 53 SF | S5-013  | 53 SF | S6-013  | 53 SF | S7-013  | 51 SF |
| S2-014  | 30 SF | S3-014       | 53 SF    | S4-014  | 53 SF | S5-014  | 53 SF | S6-014  | 53 SF | S7-014  | 48 SF |
| S2-015  | 30 SF | S3-015       | 53 SF    | S4-015  | 53 SF | S5-015  | 53 SF | S6-015  | 53 SF | S7-015  | 25 SF |
| S2-016  | 52 SF | S3-016       | 53 SF    | S4-016  | 53 SF | S5-016  | 53 SF | S6-016  | 53 SF | S7-016  | 25 SF |
| S2-017  | 29 SF | S3-017       | 53 SF    | S4-017  | 53 SF | S5-017  | 53 SF | S6-017  | 53 SF | S7-017  | 25 SF |
| S2-018  | 30 SF | S3-018       | 24 SF    | S4-018  | 27 SF | S5-018  | 27 SF | S6-018  | 27 SF | S7-018  | 25 SF |
| S2-019  | 30 SF | S3-019       | 24 SF    | S4-019  | 25 SF | S5-019  | 25 SF | S6-019  | 25 SF | S7-019  | 25 SF |
| S2-020  | 30 SF | S3-020       | 24 SF    | S4-020  | 25 SF | S5-020  | 25 SF | S6-020  | 25 SF | S7-020  | 24 SF |
| S2-021  | 30 SF | S3-021       | 25 SF    | S4-021  | 25 SF | S5-021  | 25 SF | S6-021  | 25 SF | S7-021  | 25 SF |
| S2-022  | 30 SF | S3-022       | 24 SF    | S4-022  | 23 SF | S5-022  | 23 SF | S6-022  | 23 SF | S7-022  | 25 SF |
| S2-023  | 30 SF | S3-023       | 24 SF    | S4-023  | 51 SF | S5-023  | 51 SF | S6-023  | 51 SF | S7-023  | 25 SF |
| S2-024  | 30 SF | S3-024       | 24 SF    | S4-024  | 26 SF | S5-024  | 26 SF | S6-024  | 26 SF | S7-024  | 25 SF |
| S2-025  | 30 SF | S3-025       | 24 SF    | S4-025  | 26 SF | S5-025  | 26 SF | S6-025  | 26 SF | S7-025  | 25 SF |
| S2-026  | 30 SF | S3-026       | 30 SF    | S4-026  | 59 SF | S5-026  | 59 SF | S6-026  | 59 SF | S7-026  | 25 SF |
| S2-027  | 30 SF | S3-027       | 39 SF    | S4-027  | 41 SF | S5-027  | 41 SF | S6-027  | 41 SF | S7-027  | 25 SF |
| S2-028  | 28 SF | S3-028       | 30 SF    | S4-028  | 39 SF | S5-028  | 39 SF | S6-028  | 39 SF | S7-028  | 27 SF |
| S2-029  | 24 SF | SUBTOTAL: 28 | 1,062 SF | S4-029  | 39 SF | S5-029  | 39 SF | S6-029  | 39 SF | S7-029  | 27 SF |
| S2-030  | 24 SF |              |          | S4-030  | 39 SF | S5-030  | 39 SF | S6-030  | 39 SF | S7-030  | 27 SF |
| S2-031  | 24 SF |              |          | S4-031  | 45 SF | S5-031  | 45 SF | S6-031  | 45 SF | S7-031  | 27 SF |
| S2-032  | 24 SF |              |          | S4-032  | 44 SF | S5-032  | 44 SF | S6-032  | 44 SF | S7-032  | 27 SF |
| S2-033  | 24 SF |              |          | S4-033  | 45 SF | S5-033  | 45 SF | S6-033  | 45 SF | S7-033  | 27 SF |
| S2-034  | 24 SF |              |          | S4-034  | 55 SF | S5-034  | 55 SF | S6-034  | 55 SF | S7-034  | 26 SF |
| S2-035  | 24 SF |              |          | S4-035  | 60 SF | S5-035  | 60 SF | S6-035  | 60 SF | S7-035  | 27 SF |
| S2-036  |       |              |          |         |       |         |       |         |       |         |       |

| RESIDENTIAL UNIT MATRIX |              |              
|-------------------------|--------------|--------------|--------------|--------------|--------------|--------------|--------------|--------------|--------------|--------------|--------------|--------------|--------------|--------------|--------------|--------------|--------------|--------------|--------------|--------------|--------------|--------------|--------------|--------------|--------------|--------------|--------------|--------------|--------------|--------------|--------------|
|                         |              | STUDIO       |              |              |              |              |              |              |              | 1 BR         |              |              |              |              |              |              |              | 2 BR         |              |              |              |              |              |              |              | 3BR          |              |              |              |              |              |
| RESIDENCE TYPE          | 08           | 13           | 30           | 26           | 32           | 28           | 20           | 22           | 06           | 01-B         | 01-A         | 05           | 07           | 09           | 15-B         | 15-A         | 16           | 24           | 00-B         | 00-A         | 10-B         | 10-A         | 04           | 03-B         | 03-A         | 11           | 18           | 34           | 02           | 00-B         | 00-A         |
| BR/BA                   | 0 BR<br>1 BA | 0 BR<br>1 BA | 0 BR<br>1 BA | 0 BR<br>1 BA | 0 BR<br>1 BA | 0 BR<br>1 BA | 0 BR<br>1 BA | 0 BR<br>1 BA | 1 BR<br>1 BA | 1 BR<br>1 BA | 1 BR<br>1 BA | 1 BR<br>1 BA | 1 BR<br>1 BA | 1 BR<br>1 BA | 1 BR<br>1 BA | 1 BR<br>1 BA | 1 BR<br>1 BA | 1 BR<br>1 BA | 2 BR<br>2 BA | 2 BR<br>2 BA | 2 BR<br>2 BA | 2 BR<br>2 BA | 2 BR<br>2 BA | 2 BR<br>2 BA | 2 BR<br>2 BA | 2 BR<br>2 BA | 2 BR<br>2 BA | 2 BR<br>2 BA | 3 BR<br>3 BA | 3 BR<br>3 BA | 3 BR<br>3 BA |
| NSF                     | 465          | 439          | 388          | 388          | 390          | 390          | 391          | 395          | 750          | 707          | 734          | 710          | 728          | 565          | 721          | 735          | 749          | 785          | 1,502        | 1,555        | 953          | 1,043        | 1,010        | 1,087        | 1,169        | 923          | 996          | 1,078        | 1,312        | 1,501        | 1,554        |
| LEVEL                   | NO. OF UNITS |              |              
| ROOF                    | 0            |              |              
| 41                      | 14           | 4108         | 4113         |              |              |              |              |              | 4106         |              | 4101         | 4105         | 4107         | 4109         |              | 4115         |              |              |              | 4100         |              | 4110         | 4104         |              | 4103         | 4111         |              |              | 4102         |              |              |
| 40                      | 14           | 4008         | 4013         |              |              |              |              |              | 4006         |              | 4001         | 4005         | 4007         | 4009         | 4015         |              |              |              |              |              |              |              | 4010         | 4004         |              | 4003         | 4011         |              | 4002         | 4000         |              |
| 39                      | 14           | 3908         | 3913         |              |              |              |              |              | 3906         |              | 3901         | 3905         | 3907         | 3909         |              | 3915         |              |              |              |              |              |              | 3910         | 3904         |              | 3903         | 3911         |              | 3902         |              | 3900         |
| 38                      | 14           | 3808         | 3813         |              |              |              |              |              | 3806         | 3801         |              | 3805         | 3807         | 3809         |              | 3815         |              |              |              |              |              | 3810         |              |              | 3804         | 3803         |              | 3811         |              | 3802         | 3800         |
| 37                      | 14           | 3708         | 3713         |              |              |              |              |              | 3706         |              | 3701         | 3705         | 3707         | 3709         |              | 3715         |              |              |              |              |              |              | 3710         | 3704         |              | 3703         | 3711         |              | 3702         |              | 3700         |
| 36                      | 14           | 3608         | 3613         |              |              |              |              |              | 3606         |              | 3601         | 3605         | 3607         | 3609         | 3615         |              |              |              |              |              |              |              | 3610         | 3604         |              | 3603         | 3611         |              | 3602         | 3600         |              |
| 35                      | 14           | 3508         | 3513         |              |              |              |              |              | 3506         |              | 3501         | 3505         | 3507         | 3509         |              | 3515         |              |              |              |              |              |              | 3510         | 3504         |              | 3503         | 3511         |              | 3502         |              | 3500         |
| 34                      | 14           | 3408         | 3413         |              |              |              |              |              | 3406         | 3401         |              | 3405         | 3407         | 3409         |              | 3415         |              |              |              |              | 3400         | 3410         |              | 3404         | 3403         |              | 3411         |              | 3402         |              |              |
| 33                      | 14           | 3308         | 3313         |              |              |              |              |              | 3306         |              | 3301         | 3305         | 3307         | 3309         |              | 3315         |              |              |              |              |              |              | 3310         | 3304         |              | 3303         | 3311         |              | 3302         |              | 3300         |
| 32                      | 14           | 3208         | 3213         |              |              |              |              |              | 3206         |              | 3201         | 3205         | 3207         | 3209         | 3215         |              |              |              |              |              |              |              | 3210         | 3204         |              | 3203         | 3211         |              | 3202         | 3200         |              |
| 31                      | 14           | 3108         | 3113         |              |              |              |              |              | 3106         |              | 3101         | 3105         | 3107         | 3109         |              | 3115         |              |              |              |              |              |              | 3110         | 3104         |              | 3103         | 3111         |              | 3102         |              | 3100         |
| 30                      | 14           | 3008         | 3013         |              |              |              |              |              | 3006         | 3001         |              | 3005         | 3007         | 3009         |              | 3015         |              |              |              |              |              | 3010         |              | 3004         | 3003         |              | 3011         |              | 3002         |              | 3000         |
| 29                      | 14           | 2908         | 2913         |              |              |              |              |              | 2906         |              | 2901         | 2905         | 2907         | 2909         |              | 2915         |              |              |              | 2900         |              |              | 2910         | 2904         |              | 2903         | 2911         |              | 2902         |              |              |
| 28                      | 14           | 2808         | 2813         |              |              |              |              |              | 2806         |              | 2801         | 2805         | 2807         | 2809         | 2815         |              |              |              |              |              |              |              | 2810         | 2804         |              | 2803         | 2811         |              | 2802         | 2800         |              |
| 27                      | 14           | 2708         | 2713         |              |              |              |              |              | 2706         |              | 2701         | 2705         | 2707         | 2709         |              | 2715         |              |              |              |              |              |              | 2710         | 2704         |              | 2703         | 2711         |              |              |              |              |

**NOTE:**  
ALL AREAS AND DIMENSIONS ARE APPROXIMATE AND  
SUBJECT TO VARIANCES

**DISCLAIMER:**  
THE CONDOMINIUM MAP IS INTENDED ONLY TO SHOW  
THE LAYOUT, LOCATION, BOUNDARIES, UNIT  
NUMBERS AND DIMENSIONS OF THE UNITS AND THE  
APPROXIMATE ELEVATIONS AND PARKING PLANS OF  
THE PROJECT, AS REQUIRED BY HRS, SECTION  
514B-33, AND IS NOT INTENDED OR SHALL NOT BE  
DEEMED TO CONTAIN ANY REPRESENTATION OR  
WARRANTY WHATSOEVER. THE ELEVATIONS AND  
FLOOR PLANS SHOWN ARE A FAIR REPRESENTATION  
OF THE PLANS OF THE BUILDINGS FILED OR TO BE  
FILED WITH THE CITY AND COUNTY OF HONOLULU.  
ANY OTHER  
MATTERS OR ITEMS DEPICT OR SHOWN HEREIN ARE  
INTENDED SOLELY TO ASSIST A PROSPECTIVE BUYER  
IN VISUALIZING THE CONDOMINIUM UNITS AND THE  
FINISHED UNIT MAY OR MAY NOT BE ACCURATELY  
DEPICTED HEREIN.

| Parking Totals Provided |               |              |             |                 |                     |                  |                     |                    |                       |                  |            |                |               |              |                  |                      |             |            |
|-------------------------|---------------|--------------|-------------|-----------------|---------------------|------------------|---------------------|--------------------|-----------------------|------------------|------------|----------------|---------------|--------------|------------------|----------------------|-------------|------------|
| Residential             |               |              |             |                 |                     |                  |                     |                    |                       | Commercial       |            |                |               |              |                  |                      |             |            |
|                         | Res. Standard | Res. Compact | Res. Tandem | Res. Accessible | Res. Van Accessible | Res. Units SUBLT | Res. Guest Standard | Res. Guest Compact | Res. Guest Accessible | Res. Guest SUBLT | Res. TOTAL | Comm. Standard | Comm. Compact | Comm. Tandem | Comm. Accessible | Comm. Van Accessible | Comm. SUBLT | TOTAL      |
| Floor Level 7           | 130           |              |             | 1               |                     | 131              |                     |                    |                       | 0                | 131        |                |               |              |                  |                      | 0           | 131        |
| Level 6                 | 173           |              |             | 4               |                     | 177              |                     |                    |                       | 0                | 177        |                |               |              |                  |                      | 0           | 177        |
| Level 5                 | 173           |              |             | 4               |                     | 177              |                     |                    |                       | 0                | 177        |                |               |              |                  |                      | 0           | 177        |
| Level 4                 | 173           | 1            |             | 4               |                     | 178              |                     |                    |                       | 0                | 178        |                |               |              |                  |                      | 0           | 178        |
| Level 3                 | 135           | 3            | 6           | 4               |                     | 148              | 26                  |                    | 1                     | 27               | 175        |                |               |              | 6                |                      | 0           | 175        |
| Level 2                 |               |              |             |                 |                     | 0                |                     |                    |                       | 0                | 0          | 111            | 10            |              |                  |                      | 1           | 127        |
| Level 1                 |               |              |             |                 |                     | 0                |                     |                    |                       | 0                | 0          |                |               |              |                  | 1                    | 1           | 1          |
| <b>Total</b>            | <b>784</b>    | <b>4</b>     | <b>6</b>    | <b>17</b>       | <b>0</b>            | <b>811</b>       | <b>26</b>           | <b>0</b>           | <b>1</b>              | <b>27</b>        | <b>838</b> |                |               |              |                  |                      | <b>128</b>  | <b>966</b> |

| LEVEL           | NAME | NSF              |
|-----------------|------|------------------|
| LEVEL 1         | C1   | 5,376 SF         |
| LEVEL 1         | C2   | 7,247 SF         |
| LEVEL 1         | C3   | 9,204 SF         |
| LEVEL 1         | C4   | 6,293 SF         |
| <b>TOTAL: 4</b> |      | <b>28,120 SF</b> |

**SCALE:**


---

**Drawn By:** FF  
**Checked By:** EB

**Project Number:** 2018043





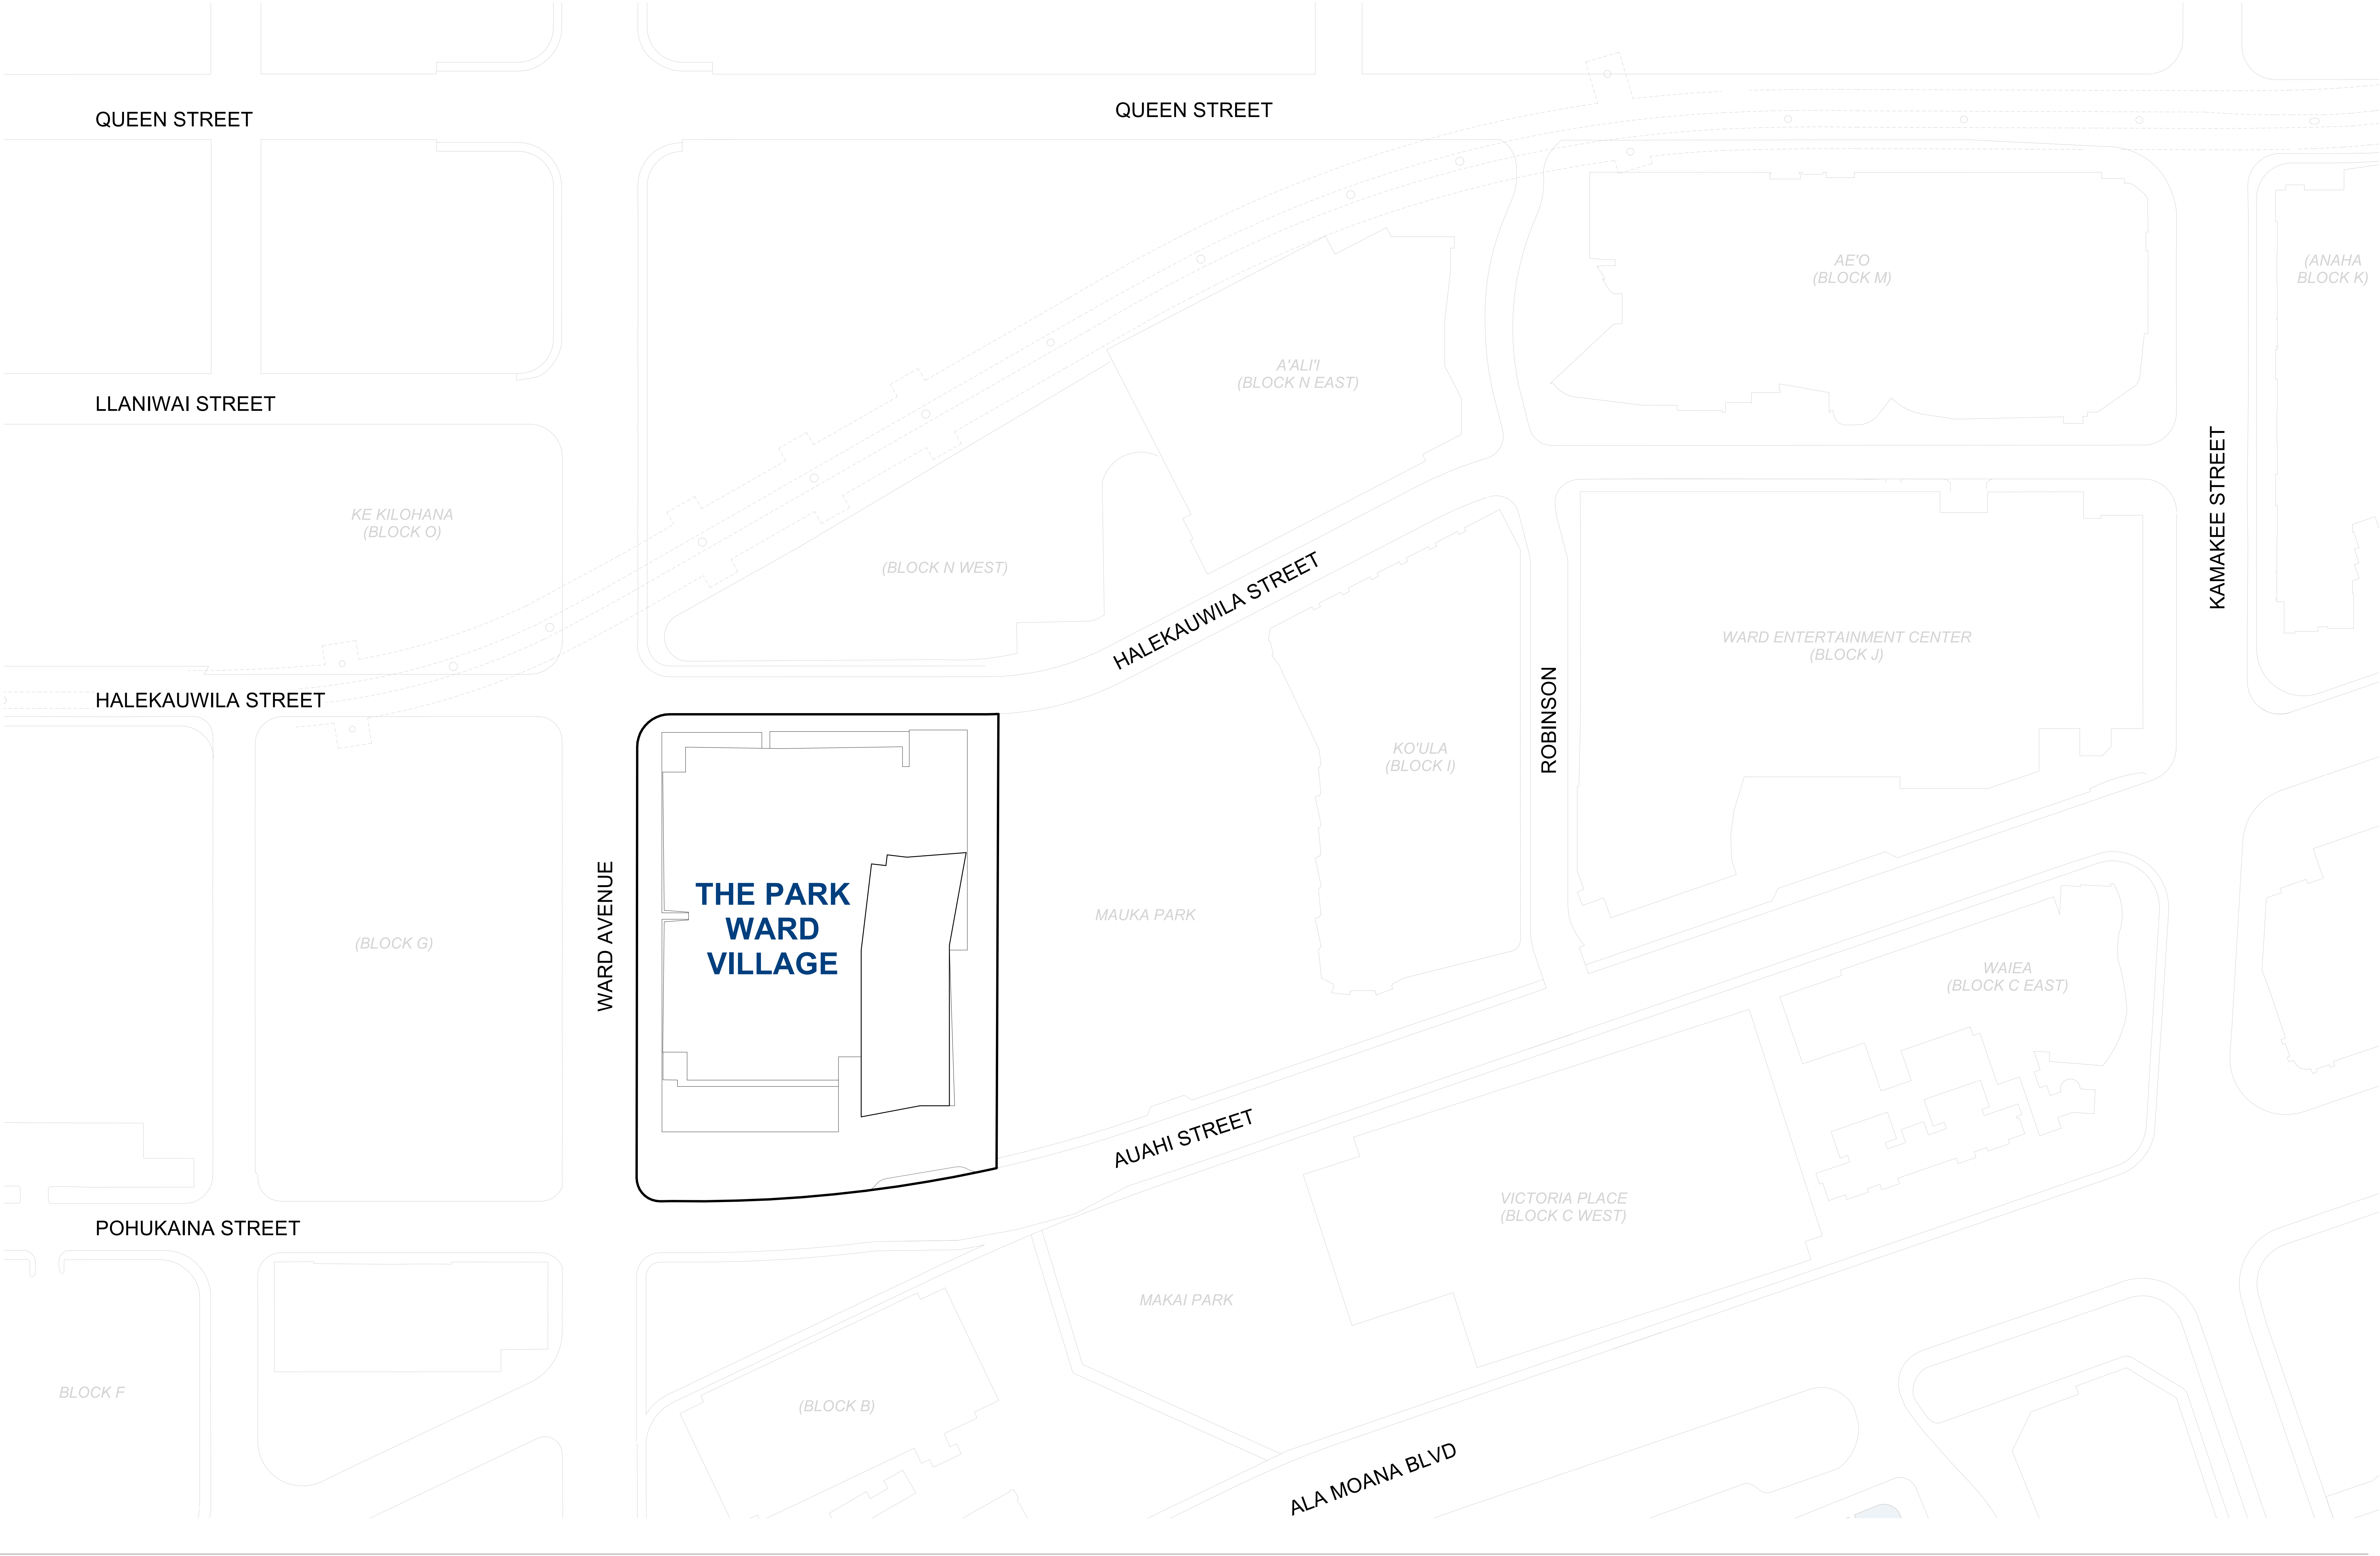


SHEET NOTES

**NOTE:**  
ALL AREAS AND DIMENSIONS ARE APPROXIMATE AND SUBJECT TO VARIANCES

**DISCLAIMER:**  
THE CONDOMINIUM MAP IS INTENDED ONLY TO SHOW THE LAYOUT, LOCATION, BOUNDARIES, UNIT NUMBERS AND DIMENSIONS OF THE UNITS AND THE APPROXIMATE ELEVATIONS AND PARKING PLANS OF THE PROJECT, AS REQUIRED BY HRS, SECTION 514B-33, AND IS NOT INTENDED OR SHALL NOT BE DEEMED TO CONTAIN ANY REPRESENTATION OR WARRANTY WHATSOEVER. THE ELEVATIONS AND FLOOR PLANS SHOWN ARE A FAIR REPRESENTATION OF THE PLANS OF THE BUILDINGS FILED OR TO BE FILED WITH THE CITY AND COUNTY OF HONOLULU. ANY OTHER MATTERS OR ITEMS DEPICT OR SHOWN HEREIN ARE INTENDED SOLELY TO ASSIST A PROSPECTIVE BUYER IN VISUALIZING THE CONDOMINIUM UNITS AND THE FINISHED UNIT MAY OR MAY NOT BE ACCURATELY DEPICTED HEREIN.

KEYPLAN

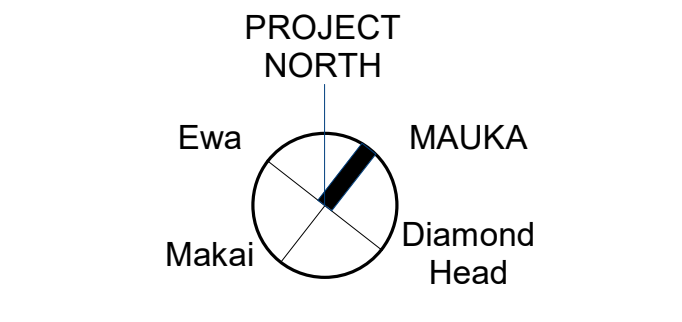

Solomon Cordwell Buenz  
Chicago  
T 312.896.1100  
San Francisco  
T 415.216.2450  
www.scb.com

THE PARK WARD VILLAGE  
WARD VILLAGE, BLOCK H

333 WARD AVENUE  
HONOLULU, HAWAII 96814

© 2020 Solomon Cordwell Buenz

SITE PLAN

SCALE: 1" = 50'-0"

Drawn By: FF  
Checked By: EB

Project Number: 2018043

Sheet Number: **CPR-002**



WARD AVE

AUAI ST

HALEKAUWILA ST

VICTORIA WARD MAUKA PARK

## SHEET NOTES

**NOTE:**  
ALL AREAS AND DIMENSIONS ARE APPROXIMATE AND SUBJECT TO VARIANCES

**DISCLAIMER:**  
THE CONDOMINIUM MAP IS INTENDED ONLY TO SHOW THE LAYOUT, LOCATION, BOUNDARIES, UNIT NUMBERS AND DIMENSIONS OF THE UNITS AND THE APPROXIMATE ELEVATIONS AND PARKING PLANS OF THE PROJECT, AS REQUIRED BY HRS, SECTION 514B-33, AND IS NOT INTENDED OR SHALL NOT BE DEEMED TO CONTAIN ANY REPRESENTATION OR WARRANTY WHATSOEVER. THE ELEVATIONS AND FLOOR PLANS SHOWN ARE A FAIR REPRESENTATION OF THE PLANS OF THE BUILDINGS FILED OR TO BE FILED WITH THE CITY AND COUNTY OF HONOLULU. ANY OTHER MATTERS OR ITEMS DEPICT OR SHOWN HEREIN ARE INTENDED SOLELY TO ASSIST A PROSPECTIVE BUYER IN VISUALIZING THE CONDOMINIUM UNITS AND THE FINISHED UNIT MAY OR MAY NOT BE ACCURATELY DEPICTED HEREIN.

## PARKING COUNT

| LEVEL 1       |       |
|---------------|-------|
| TYPE          | COUNT |
| HANDICAP VAN  | 1     |
| TOTAL PARKING | 1     |


## PARKING LEGEND

|  |             |                      |
|--|-------------|----------------------|
|  | 8'-0" AISLE | VAN ACCESSIBLE STALL |
|  | 5'-0" AISLE | ACCESSIBLE STALL     |
|  |             | STANDARD STALL       |
|  |             | COMPACT STALL        |

## LEGEND

|  |                                           |
|--|-------------------------------------------|
|  | LCE-C: COMMERCIAL LIMITED COMMON ELEMENT  |
|  | LCE-R: RESIDENTIAL LIMITED COMMON ELEMENT |
|  | GE: GENERAL COMMON ELEMENT                |
|  | UNIT LIMITED COMMON ELEMENT               |
|  | RESIDENTIAL / COMMERCIAL UNIT (NO HATCH)  |

## KEYPLAN

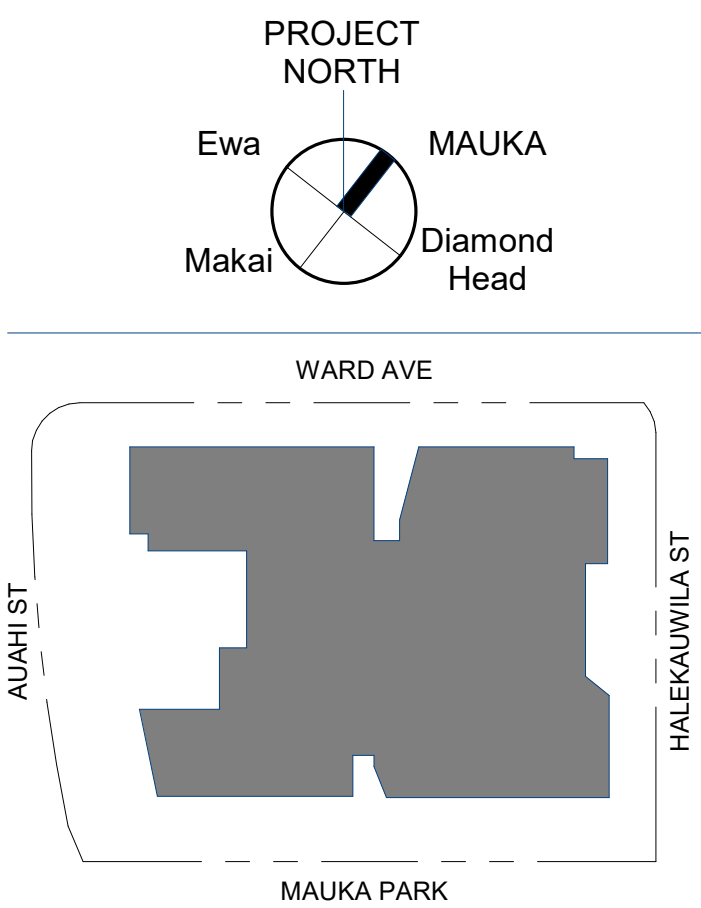

Solomon Cordwell Buenz  
Chicago  
T 312.896.1100  
San Francisco  
T 415.216.2450  
www.scb.com

## THE PARK WARD VILLAGE WARD VILLAGE, BLOCK H

333 WARD AVENUE  
HONOLULU, HAWAII 96814  
© 2020 Solomon Cordwell Buenz

## FLOOR PLAN - GROUND FLOOR

SCALE: 3/32" = 1'-0"

Drawn By: Author Checked By: Checker

Project Number: 2018043

Sheet Number: **CPR-201**



SHEET NOTES

NOTE:  
ALL AREAS AND DIMENSIONS ARE APPROXIMATE AND  
SUBJECT TO VARIANCES

DISCLAIMER:  
THE CONDOMINIUM MAP IS INTENDED ONLY TO SHOW  
THE LAYOUT, LOCATION, BOUNDARIES, UNIT  
NUMBERS AND DIMENSIONS OF THE UNITS AND THE  
APPROXIMATE ELEVATIONS AND PARKING PLANS OF  
THE PROJECT, AS REQUIRED BY HRS, SECTION  
514B-33, AND IS NOT INTENDED OR SHALL NOT BE  
DEEMED TO CONTAIN ANY REPRESENTATION OR  
WARRANTY WHATSOEVER. THE ELEVATIONS AND  
FLOOR PLANS SHOWN ARE A FAIR REPRESENTATION  
OF THE PLANS OF THE BUILDINGS FILED OR TO BE  
FILED WITH THE CITY AND COUNTY OF HONOLULU.  
ANY OTHER  
MATTERS OR ITEMS DEPICT OR SHOWN HEREIN ARE  
INTENDED SOLELY TO ASSIST A PROSPECTIVE BUYER  
IN VISUALIZING THE CONDOMINIUM UNITS AND THE  
FINISHED UNIT MAY OR MAY NOT BE ACCURATELY  
DEPICTED HEREIN.

PARKING COUNT

| LEVEL 2           |       |
|-------------------|-------|
| TYPE              | COUNT |
| Compact           | 10    |
| EV Charging Space | 3     |
| Handicap          | 4     |
| Standard          | 110   |
| TOTAL PARKING     | 127   |


PARKING LEGEND

|                    |                      |
|--------------------|----------------------|
|                    | 8'-0" AISLE          |
| XP#-###<br>ADA VAN | VAN ACCESSIBLE STALL |
|                    | 8'-0" AISLE          |
| XP#-###<br>ADA     | ACCESSIBLE STALL     |
| XP#-###<br>S       | STANDARD STALL       |
| XP#-###<br>C       | COMPACT STALL        |

LEGEND

|  |                                              |
|--|----------------------------------------------|
|  | LCE-C: COMMERCIAL<br>LIMITED COMMON ELEMENT  |
|  | LCE-R: RESIDENTIAL<br>LIMITED COMMON ELEMENT |
|  | GE: GENERAL<br>COMMON ELEMENT                |
|  | UNIT LIMITED<br>COMMON ELEMENT               |
|  | RESIDENTIAL / COMMERCIAL<br>UNIT (NO HATCH)  |

KEYPLAN

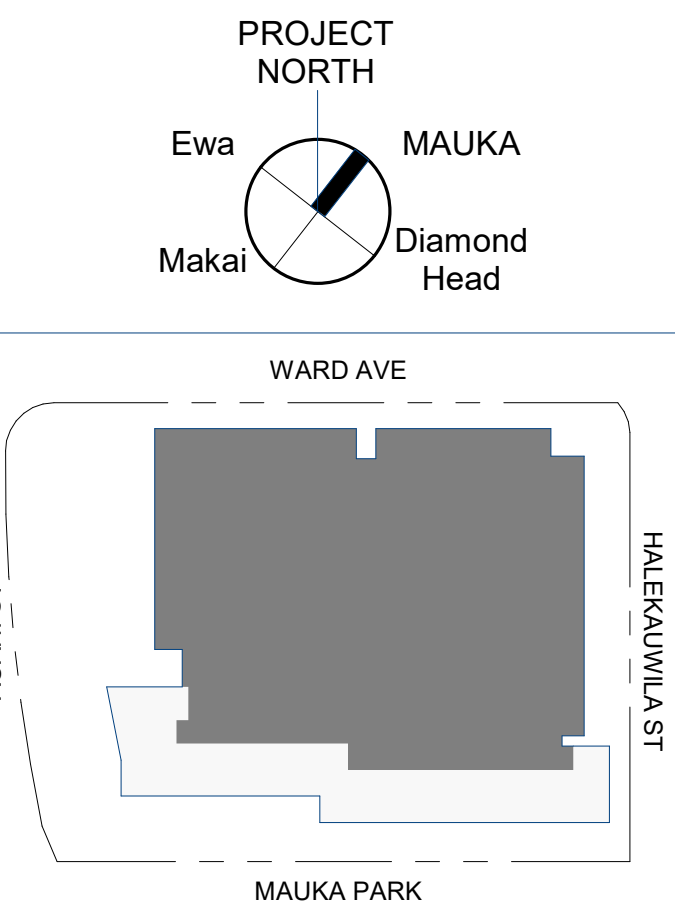

Solomon Cordwell Buenz  
Chicago  
T 312.896.1100  
San Francisco  
T 415.216.2450  
www.scb.com

THE PARK WARD  
VILLAGE  
WARD VILLAGE, BLOCK H

333 WARD AVENUE  
HONOLULU, HAWAII 96814  
© 2020 Solomon Cordwell Buenz


FLOOR PLAN - LEVEL  
2

SCALE: 3/32" = 1'-0"

Drawn By: Author Checked By: Checker

Project Number: 2018043


Sheet Number: CPR-202

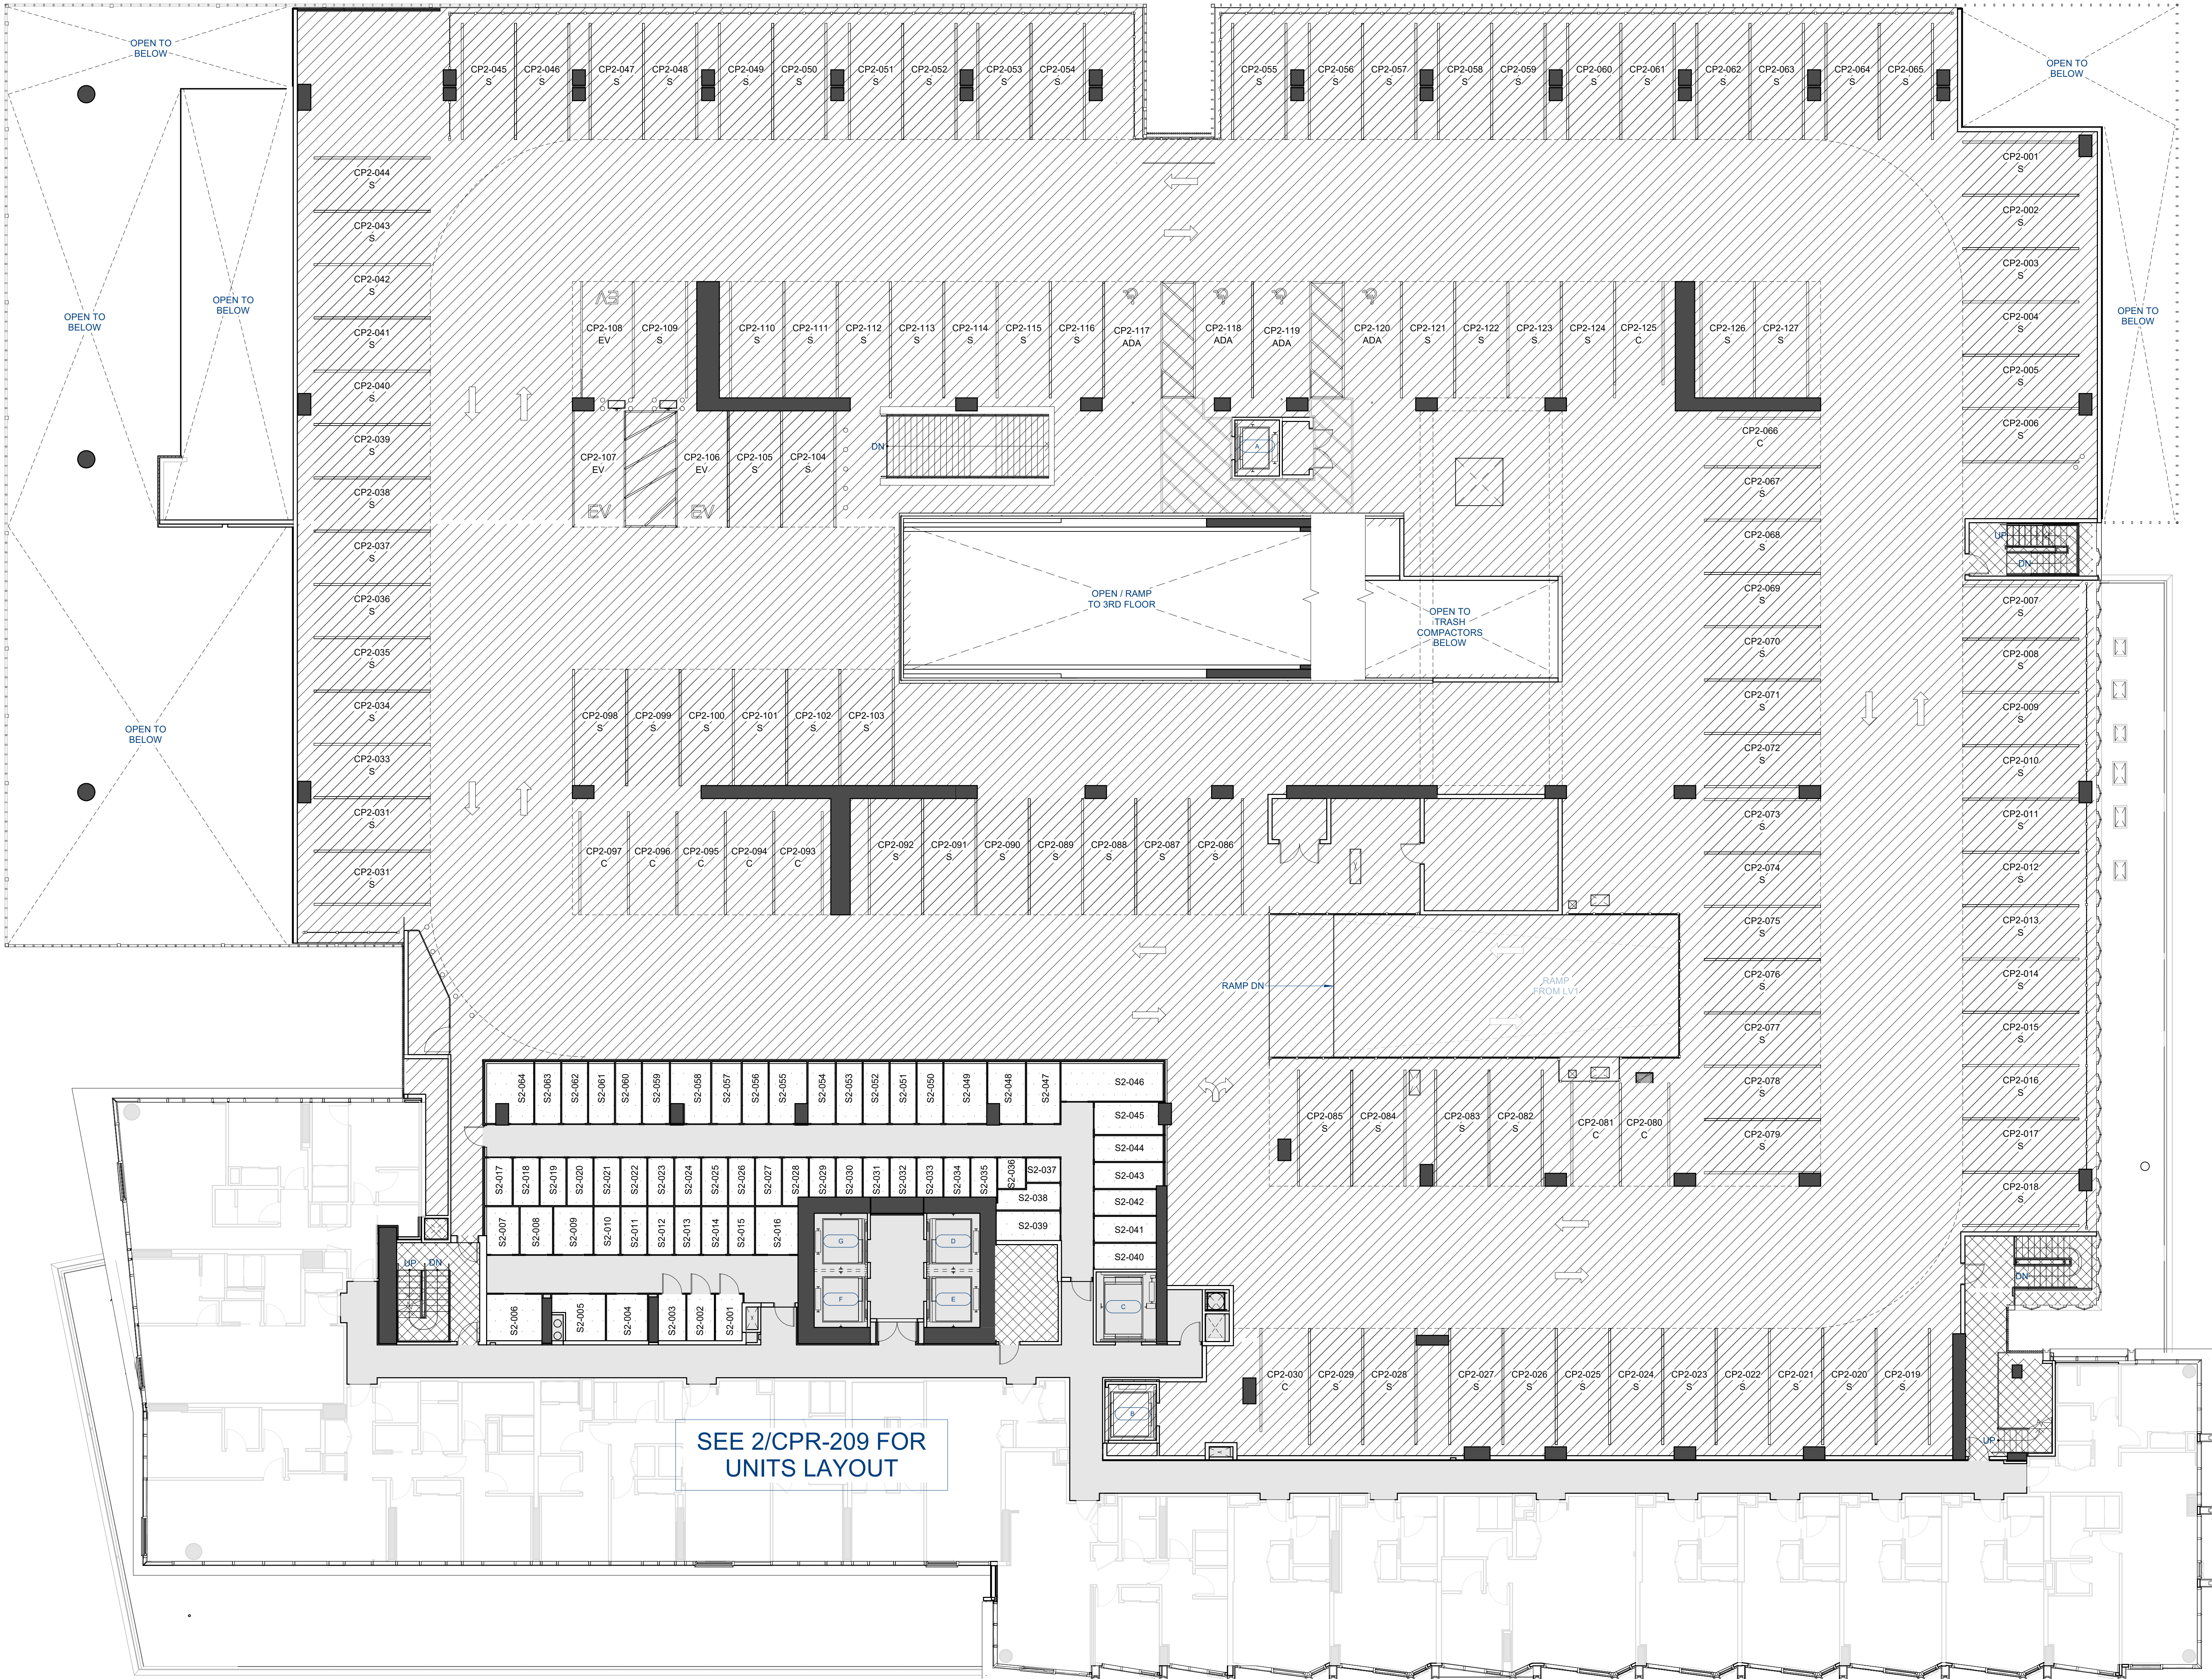





2 LV3-PARKING STALLS ON RAMP  
SCALE: 1/16" = 1'-0"

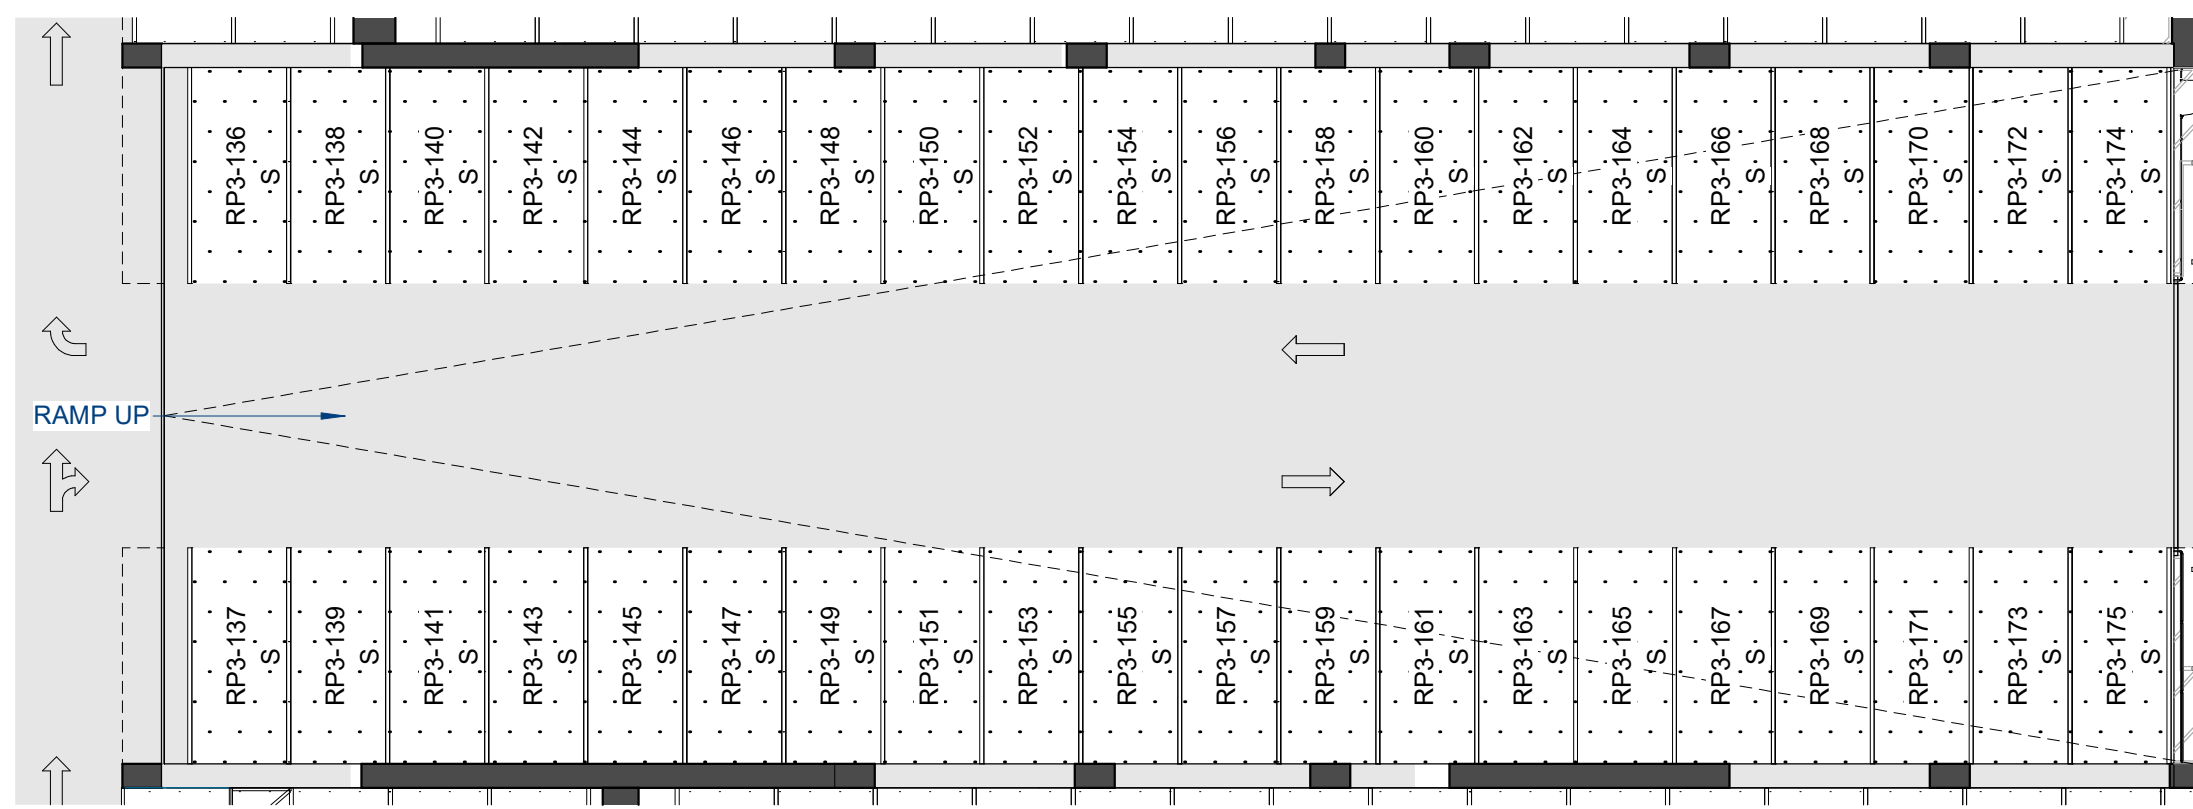

## SHEET NOTES

NOTE:  
ALL AREAS AND DIMENSIONS ARE APPROXIMATE AND  
SUBJECT TO VARIANCES

DISCLAIMER:  
THE CONDOMINIUM MAP IS INTENDED ONLY TO SHOW  
THE LAYOUT, LOCATION, BOUNDARIES, UNIT  
NUMBERS AND DIMENSIONS OF THE UNITS AND THE  
APPROXIMATE ELEVATIONS AND PARKING PLANS OF  
THE PROJECT, AS REQUIRED BY HRS, SECTION  
514B-33, AND IS NOT INTENDED OR SHALL NOT BE  
DEEMED TO CONTAIN ANY REPRESENTATION OR  
WARRANTY WHATSOEVER. THE ELEVATIONS AND  
FLOOR PLANS SHOWN ARE A FAIR REPRESENTATION  
OF THE PLANS OF THE BUILDINGS FILED OR TO BE  
FILED WITH THE CITY AND COUNTY OF HONOLULU.  
ANY OTHER  
MATTERS OR ITEMS DEPICT OR SHOWN HEREIN ARE  
INTENDED SOLELY TO ASSIST A PROSPECTIVE BUYER  
IN VISUALIZING THE CONDOMINIUM UNITS AND THE  
FINISHED UNIT MAY OR MAY NOT BE ACCURATELY  
DEPICTED HEREIN.

## PARKING COUNT

| LEVEL 3       |       |
|---------------|-------|
| TYPE          | COUNT |
| Compact       | 3     |
| Handicap      | 5     |
| Standard      | 161   |
| TANDEM        | 6     |
| TOTAL PARKING | 175   |


## PARKING LEGEND

|  |         |                      |
|--|---------|----------------------|
|  | ADA VAN | VAN ACCESSIBLE STALL |
|  | ADA     | ACCESSIBLE STALL     |
|  | S       | STANDARD STALL       |
|  | C       | COMPACT STALL        |

## LEGEND

|  |                                              |
|--|----------------------------------------------|
|  | LCE-C: COMMERCIAL<br>LIMITED COMMON ELEMENT  |
|  | LCE-R: RESIDENTIAL<br>LIMITED COMMON ELEMENT |
|  | GE: GENERAL<br>COMMON ELEMENT                |
|  | UNIT LIMITED<br>COMMON ELEMENT               |
|  | RESIDENTIAL / COMMERCIAL<br>UNIT (NO HATCH)  |

## KEYPLAN

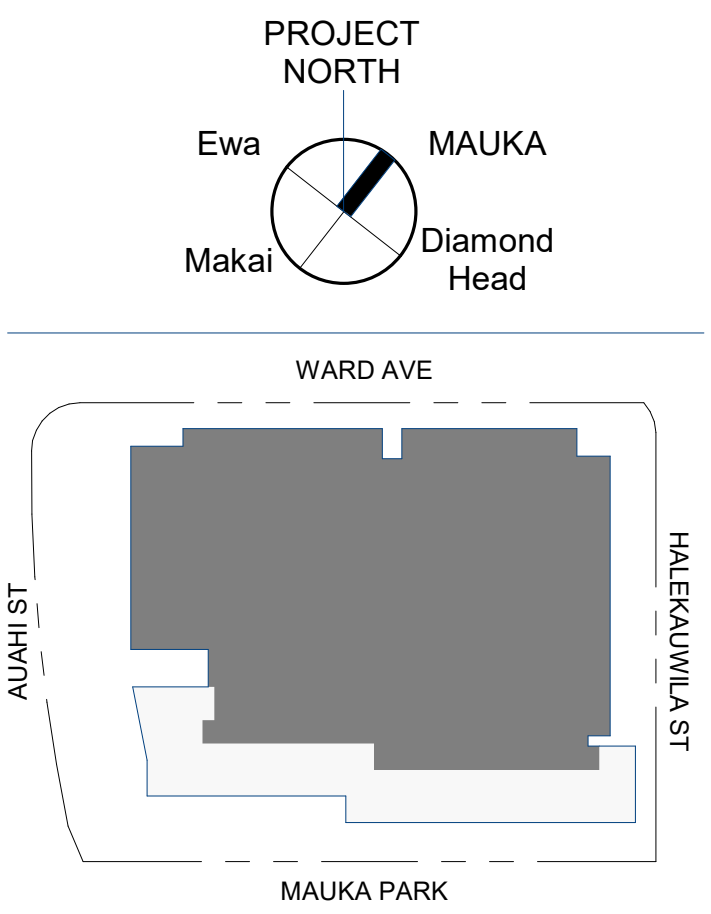

Solomon Cordwell Buenz  
Chicago  
T 312.896.1100  
San Francisco  
T 415.216.2450  
www.scb.com

## THE PARK WARD VILLAGE WARD VILLAGE, BLOCK H

333 WARD AVENUE  
HONOLULU, HAWAII 96814  
© 2020 Solomon Cordwell Buenz

## FLOOR PLAN - LEVEL 3

SCALE: As indicated

Drawn By: Checked By:  
Author Checker

Project  
Number: 2018043

Sheet  
Number: CPR-203



SHEET NOTES


NOTE:  
ALL AREAS AND DIMENSIONS ARE APPROXIMATE AND  
SUBJECT TO VARIANCES

DISCLAIMER:  
THE CONDOMINIUM MAP IS INTENDED ONLY TO SHOW  
THE LAYOUT, LOCATION, BOUNDARIES, UNIT  
NUMBERS AND DIMENSIONS OF THE UNITS AND THE  
APPROXIMATE ELEVATIONS AND PARKING PLANS OF  
THE PROJECT, AS REQUIRED BY HRS, SECTION  
514B-33, AND IS NOT INTENDED OR SHALL NOT BE  
DEEMED TO CONTAIN ANY REPRESENTATION OR  
WARRANTY WHATSOEVER. THE ELEVATIONS AND  
FLOOR PLANS SHOWN ARE A FAIR REPRESENTATION  
OF THE PLANS OF THE BUILDING FILED OR TO BE  
FILED WITH THE CITY AND COUNTY OF HONOLULU.  
ANY OTHER  
MATTERS OR ITEMS DEPICT OR SHOWN HEREIN ARE  
INTENDED SOLELY TO ASSIST A PROSPECTIVE BUYER  
IN VISUALIZING THE CONDOMINIUM UNITS AND THE  
FINISHED UNIT MAY OR MAY NOT BE ACCURATELY  
DEPICTED HEREIN.


PARKING COUNT


| LEVEL 4       |       |
|---------------|-------|
| TYPE          | COUNT |
| Compact       | 1     |
| Handicap      | 4     |
| Standard      | 173   |
| TOTAL PARKING | 178   |


PARKING LEGEND

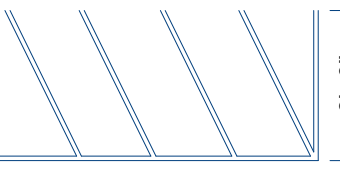 8'0" AISLE


 XP#-### ADA VAN VAN ACCESSIBLE STALL

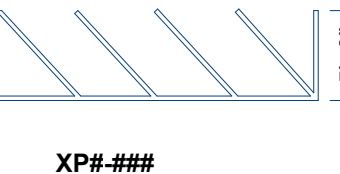
 XP#-### ADA ACCESSIBLE STALL

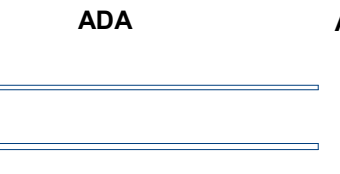
 XP#-### S STANDARD STALL

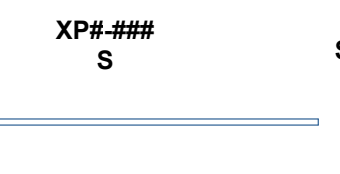
 XP#-### C COMPACT STALL


LEGEND

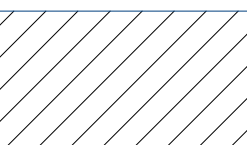 LCE-C: COMMERCIAL LIMITED COMMON ELEMENT

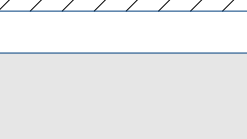 LCE-R: RESIDENTIAL LIMITED COMMON ELEMENT

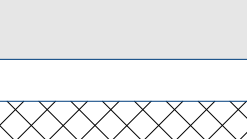
 GE: GENERAL COMMON ELEMENT

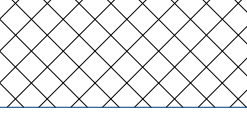 UNIT LIMITED COMMON ELEMENT

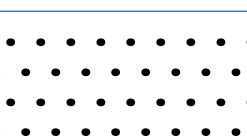
 RESIDENTIAL / COMMERCIAL UNIT (NO HATCH)

KEYPLAN

PROJECT NORTH

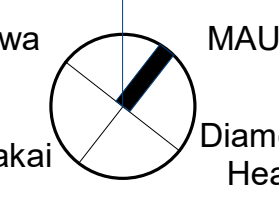

WARD AVE

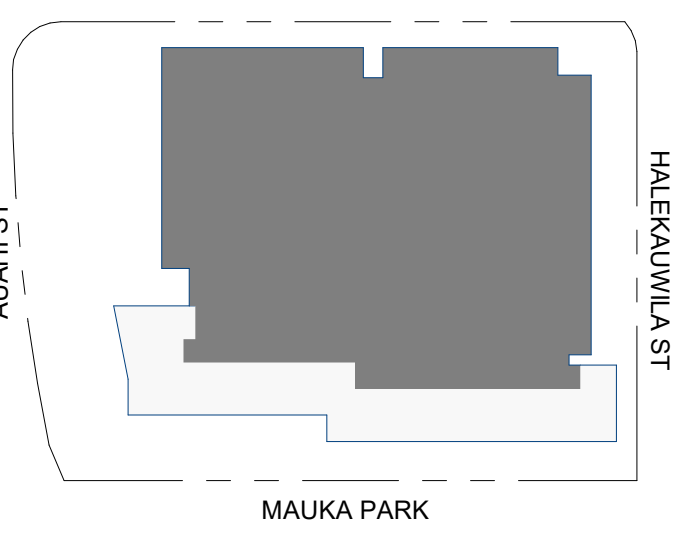



Solomon Cordwell Buenz  
Chicago  
T 312.896.1100  
San Francisco  
T 415.216.2450  
www.scb.com

THE PARK WARD  
VILLAGE  
WARD VILLAGE, BLOCK H

333 WARD AVENUE  
HONOLULU, HAWAII 96814  
© 2020 Solomon Cordwell Buenz

FLOOR PLAN - LEVEL  
4

SCALE: 3/32" = 1'-0"

Drawn By: Author  
Checked By: Checker

Project Number: 2018043

Sheet Number: CPR-204





**NOTE:**  
ALL AREAS AND DIMENSIONS ARE APPROXIMATE AND  
SUBJECT TO VARIANCES

**DISCLAIMER:**  
THE CONDOMINIUM MAP IS INTENDED ONLY TO SHOW THE LAYOUT, LOCATION, BOUNDARIES, UNIT NUMBERS AND DIMENSIONS OF THE UNITS AND THE APPROXIMATE ELEVATIONS AND PARKING PLANS OF THE PROJECT, AS REQUIRED BY HRS, SECTION 514B-33, AND IS NOT INTENDED OR SHALL NOT BE USED TO CONTAIN ANY REPRESENTATION OR WARRANTY WHATSOEVER. THE ELEVATIONS AND FLOOR PLANS SHOWN ARE A FAIR REPRESENTATION OF THE PLANS OF THE BUILDINGS FILED OR TO BE FILED WITH THE CITY AND COUNTY OF HONOLULU. ANY OTHER MATTERS OR ITEMS DEPICT OR SHOWN HEREIN ARE INTENDED SOLELY TO ASSIST A PROSPECTIVE BUYER IN EVALUATING THE CONDOMINIUM UNITS AND THE FINISHED UNIT MAY OR MAY NOT BE ACCURATELY DEPICTED HEREIN.


| LEVEL 5       |       |
|---------------|-------|
| TYPE          | COUNT |
| Handicap      | 4     |
| Standard      | 173   |
| TOTAL PARKING | 177   |

The diagram illustrates four types of wheelchair stalls, each with a wheelchair icon and specific dimensions:

- ADA VAN:** Dimensions are 36" wide and 54" deep.
- VAN ACCESSIBLE STALL:** Dimensions are 36" wide and 60" deep.
- ADA:** Dimensions are 36" wide and 48" deep.
- ACCESSIBLE STALL:** Dimensions are 36" wide and 48" deep.
- STANDARD STALL:** Dimensions are 36" wide and 48" deep.
- COMPACT STALL:** Dimensions are 36" wide and 48" deep.

|                                                                                       |                                                      |
|---------------------------------------------------------------------------------------|------------------------------------------------------|
|    | <b>LCE-C: COMMERCIAL<br/>LIMITED COMMON ELEMENT</b>  |
|   | <b>LCE-R: RESIDENTIAL<br/>LIMITED COMMON ELEMENT</b> |
|  | <b>GE: GENERAL<br/>COMMON ELEMENT</b>                |
|  | <b>UNIT LIMITED<br/>COMMON ELEMENT</b>               |
|  | <b>RESIDENTIAL / COMMERCIAL<br/>UNIT (NO HATCH)</b>  |

A map of the project area. At the top, a circular inset map shows the location of the project within the state of Hawaii, with labels for Ewa, Maui, Makai, and Diamond Head. The main map shows a large, irregularly shaped area bounded by Ward Ave to the north, Haleakala St to the east, and Maui Park to the south. The area is shaded in light gray. A small, dark gray rectangular area is located within the larger area, near the intersection of Ward Ave and Haleakala St. The project is labeled 'PROJECT NORTH' at the top of the circular inset map.

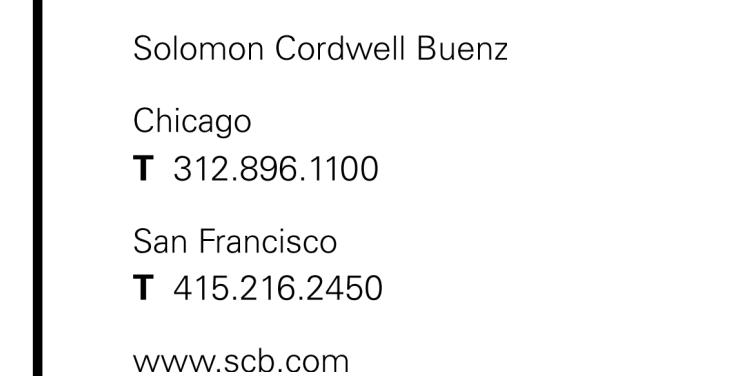

**THE PARK WARD  
VILLAGE  
WARD VILLAGE, BLOCK H  
333 WARD AVENUE  
HONOLULU, HAWAII 96814**

|                      |                        |
|----------------------|------------------------|
| SCALE: 3/32" = 1'-0" |                        |
| Drawn By:<br>Author  | Checked By:<br>Checker |
| Project<br>Number:   | 2018043                |
| Sheet<br>Number:     | <b>CPR-205</b>         |





SHEET NOTES


NOTE:  
ALL AREAS AND DIMENSIONS ARE APPROXIMATE AND  
SUBJECT TO VARIANCES

DISCLAIMER:  
THE CONDOMINIUM MAP IS INTENDED ONLY TO SHOW  
THE LAYOUT, LOCATION, BOUNDARIES, UNIT  
NUMBERS AND DIMENSIONS OF THE UNITS AND THE  
APPROXIMATE ELEVATIONS AND PARKING PLANS OF  
THE PROJECT, AS REQUIRED BY HRS, SECTION  
514B-33, AND IS NOT INTENDED OR SHALL NOT BE  
DEEMED TO CONTAIN ANY REPRESENTATION OR  
WARRANTY WHATSOEVER. THE ELEVATIONS AND  
FLOOR PLANS SHOWN ARE A FAIR REPRESENTATION  
OF THE PLANS OF THE BUILDINGS FILED OR TO BE  
FILED WITH THE CITY AND COUNTY OF HONOLULU.  
ANY OTHER  
MATTERS OR ITEMS DEPICT OR SHOWN HEREIN ARE  
INTENDED SOLELY TO ASSIST A PROSPECTIVE BUYER  
IN VISUALIZING THE CONDOMINIUM UNITS AND THE  
FINISHED UNIT MAY OR MAY NOT BE ACCURATELY  
DEPICTED HEREIN.


PARKING COUNT

| LEVEL 6       |       |
|---------------|-------|
| TYPE          | COUNT |
| Handicap      | 4     |
| Standard      | 173   |
| TOTAL PARKING | 177   |


PARKING LEGEND

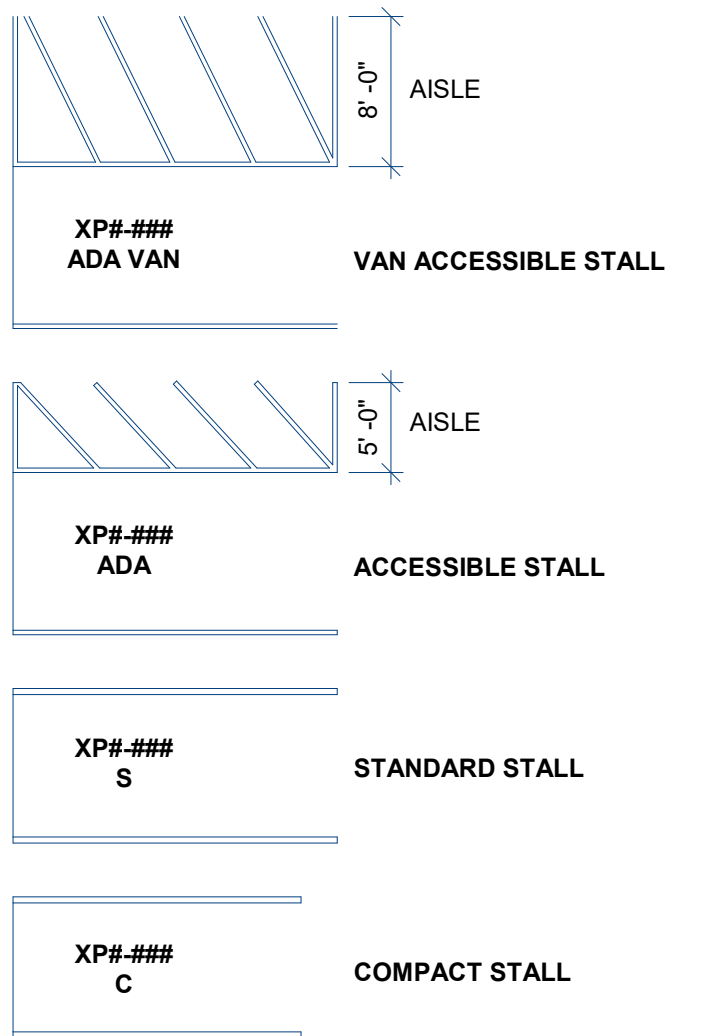

LEGEND

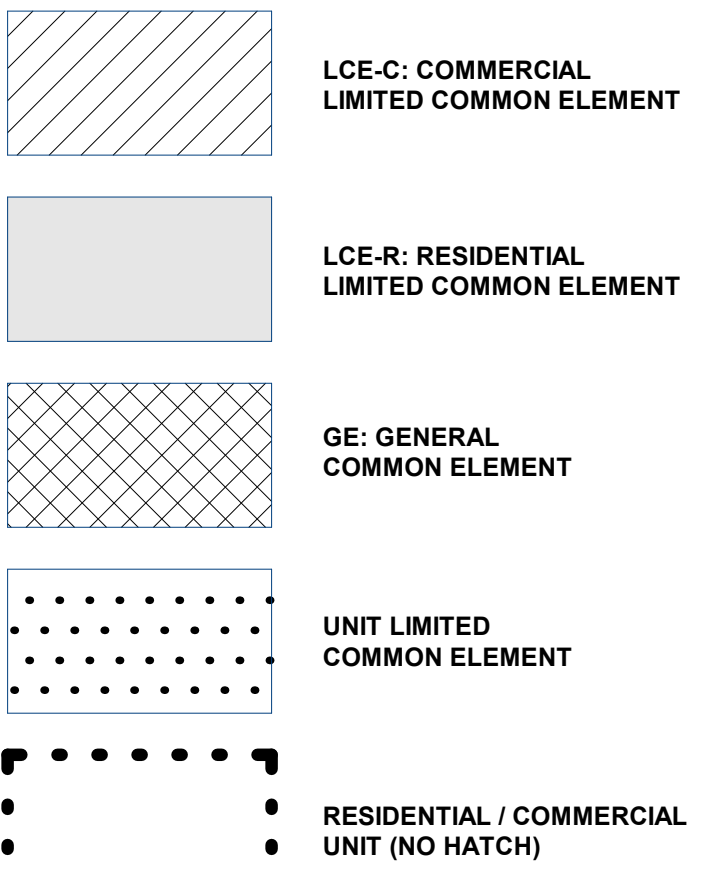

KEYPLAN

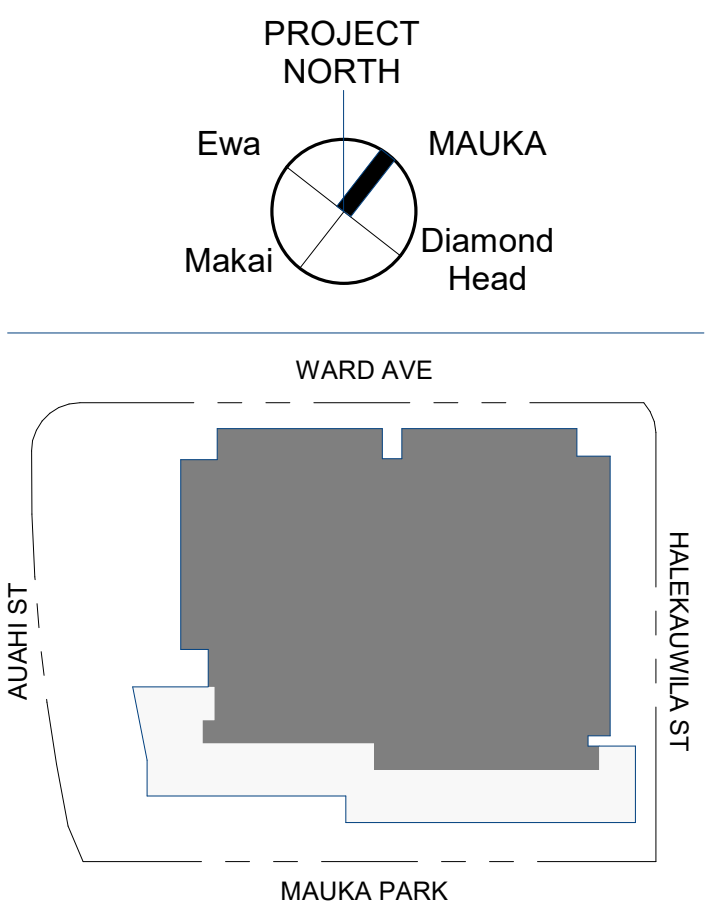

Solomon Cordwell Buenz  
Chicago  
T 312.896.1100  
San Francisco  
T 415.216.2450  
www.scb.com

THE PARK WARD  
VILLAGE  
WARD VILLAGE, BLOCK H

333 WARD AVENUE  
HONOLULU, HAWAII 96814  
© 2020 Solomon Cordwell Buenz

FLOOR PLAN - LEVEL  
6

SCALE: 3/32" = 1'-0"

Drawn By: Author  
Checked By: Checker

Project  
Number: 2018043

Sheet  
Number: CPR-206





SHEET NOTES


NOTE:  
ALL AREAS AND DIMENSIONS ARE APPROXIMATE AND  
SUBJECT TO VARIANCES


DISCLAIMER:  
THE CONDOMINIUM MAP IS INTENDED ONLY TO SHOW  
THE LAYOUT, LOCATION, BOUNDARIES, UNIT  
NUMBERS AND DIMENSIONS OF THE UNITS AND THE  
APPROXIMATE ELEVATIONS AND PARKING PLANS OF  
THE PROJECT, AS REQUIRED BY HRS, SECTION  
514B-33, AND IS NOT INTENDED OR SHALL NOT BE  
DEEMED TO CONTAIN ANY REPRESENTATION OR  
WARRANTY WHATSOEVER. THE ELEVATIONS AND  
FLOOR PLANS SHOWN ARE A FAIR REPRESENTATION  
OF THE PLANS OF THE BUILDING FILED OR TO BE  
FILED WITH THE CITY AND COUNTY OF HONOLULU.  
ANY OTHER  
MATTERS OR ITEMS DEPICT OR SHOWN HEREIN ARE  
INTENDED SOLELY TO ASSIST A PROSPECTIVE BUYER  
IN VISUALIZING THE CONDOMINIUM UNITS AND THE  
FINISHED UNIT MAY OR MAY NOT BE ACCURATELY  
DEPICTED HEREIN.


PARKING COUNT


| LEVEL 7       |       |
|---------------|-------|
| TYPE          | COUNT |
| Handicap      | 1     |
| Standard      | 130   |
| TOTAL PARKING | 131   |

PARKING LEGEND

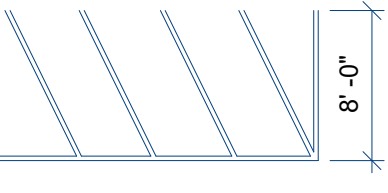 8' x 12' AISLE

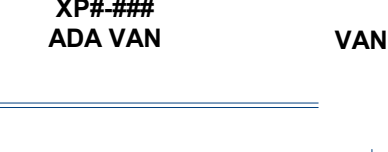
 XP#-### ADA VAN VAN ACCESSIBLE STALL

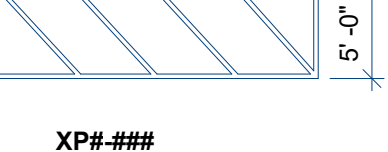
 XP#-### ADA ACCESSIBLE STALL

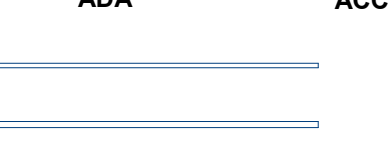
 XP#-### S STANDARD STALL


 XP#-### C COMPACT STALL

LEGEND

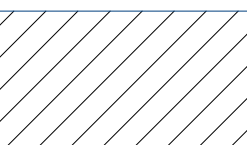 LCE-C: COMMERCIAL LIMITED COMMON ELEMENT

  LCE-R: RESIDENTIAL LIMITED COMMON ELEMENT

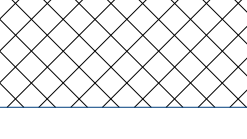
 GE: GENERAL COMMON ELEMENT

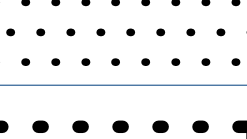 UNIT LIMITED COMMON ELEMENT


 RESIDENTIAL / COMMERCIAL UNIT (NO HATCH)

KEYPLAN

PROJECT NORTH

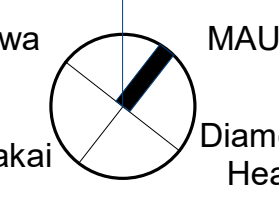

WARD AVE

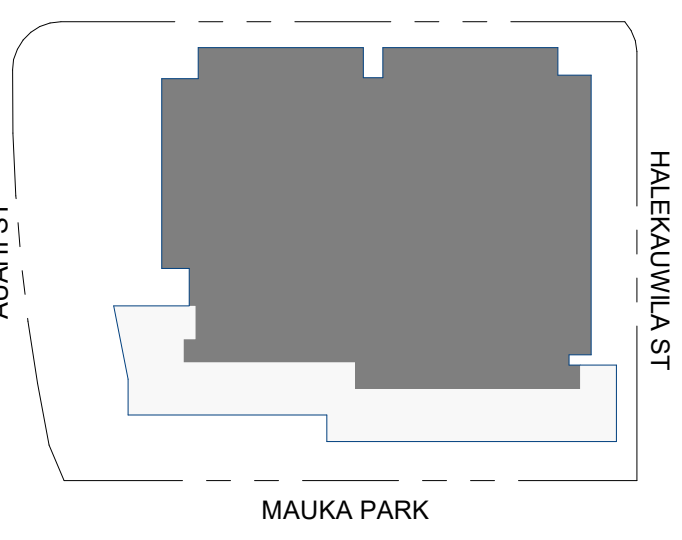



Solomon Cordwell Buenz

Chicago  
T 312.896.1100

San Francisco  
T 415.216.2450

www.scb.com

THE PARK WARD  
VILLAGE  
WARD VILLAGE, BLOCK H

333 WARD AVENUE  
HONOLULU, HAWAII 96814

© 2020 Solomon Cordwell Buenz


FLOOR PLAN - LEVEL 7

SCALE: 3/32" = 1'-0"


Drawn By: Author  
Checked By: Checker

Project Number: 2018043

Sheet Number: **CPR-207**

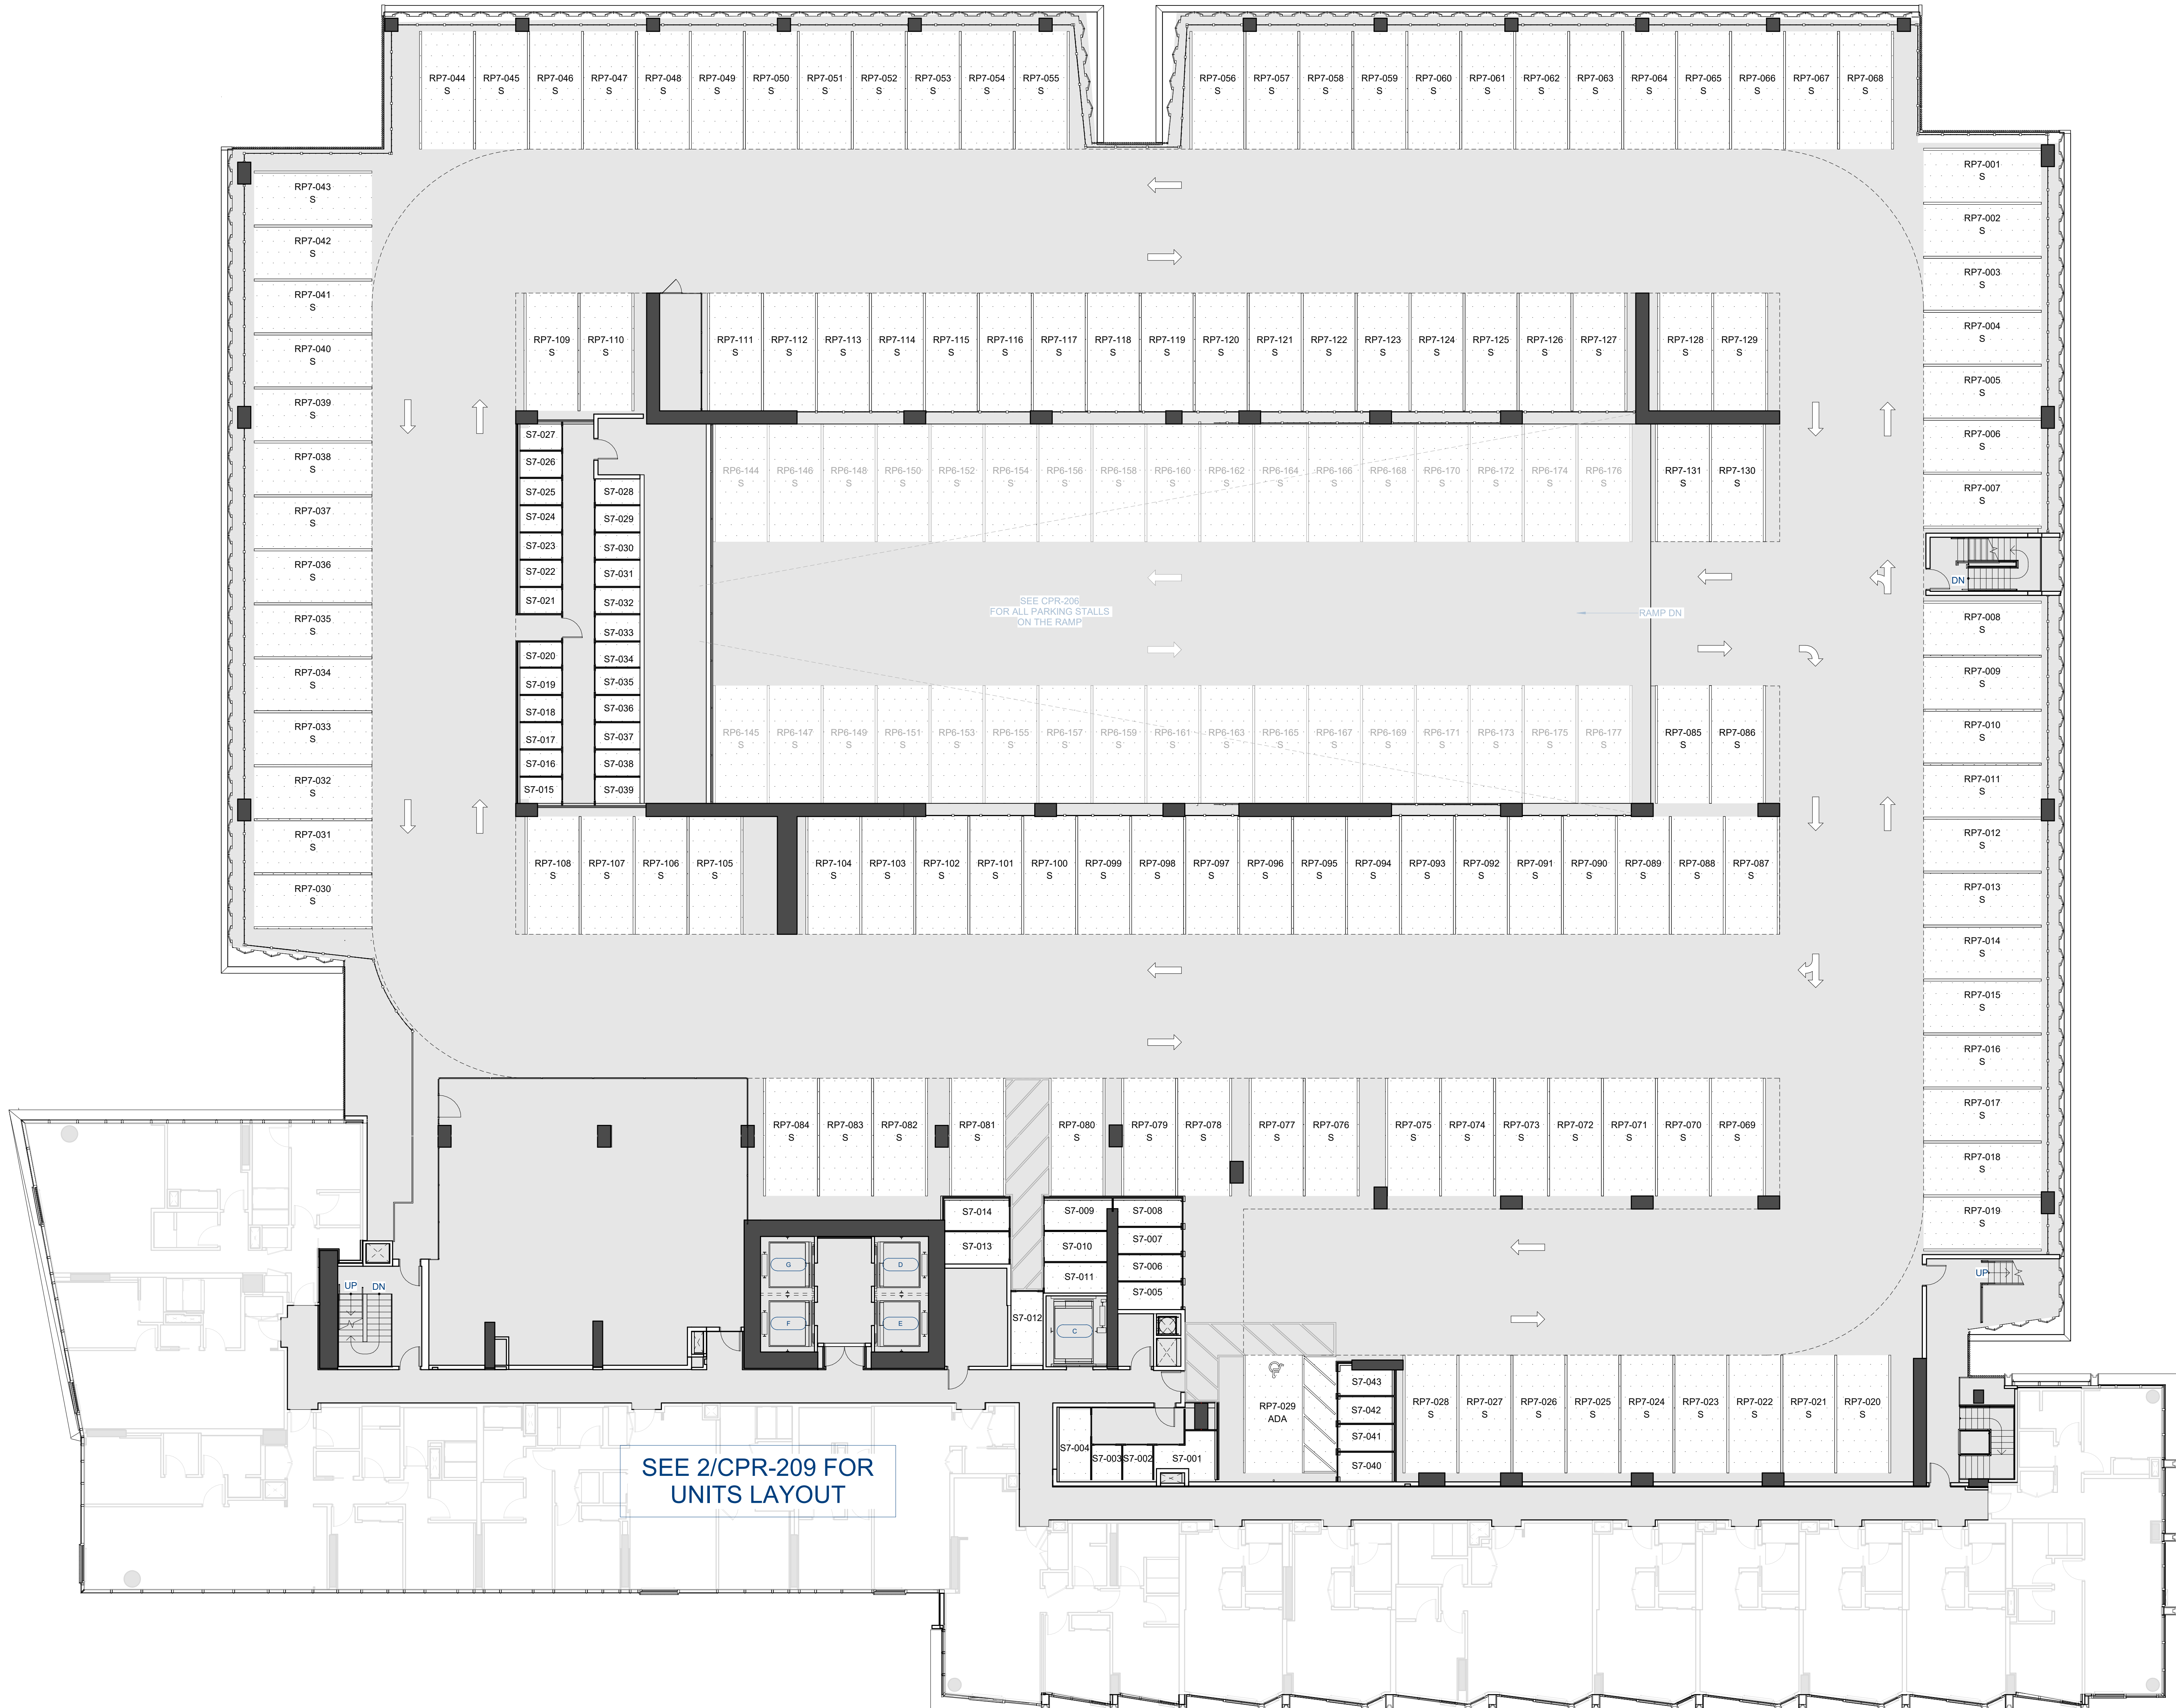



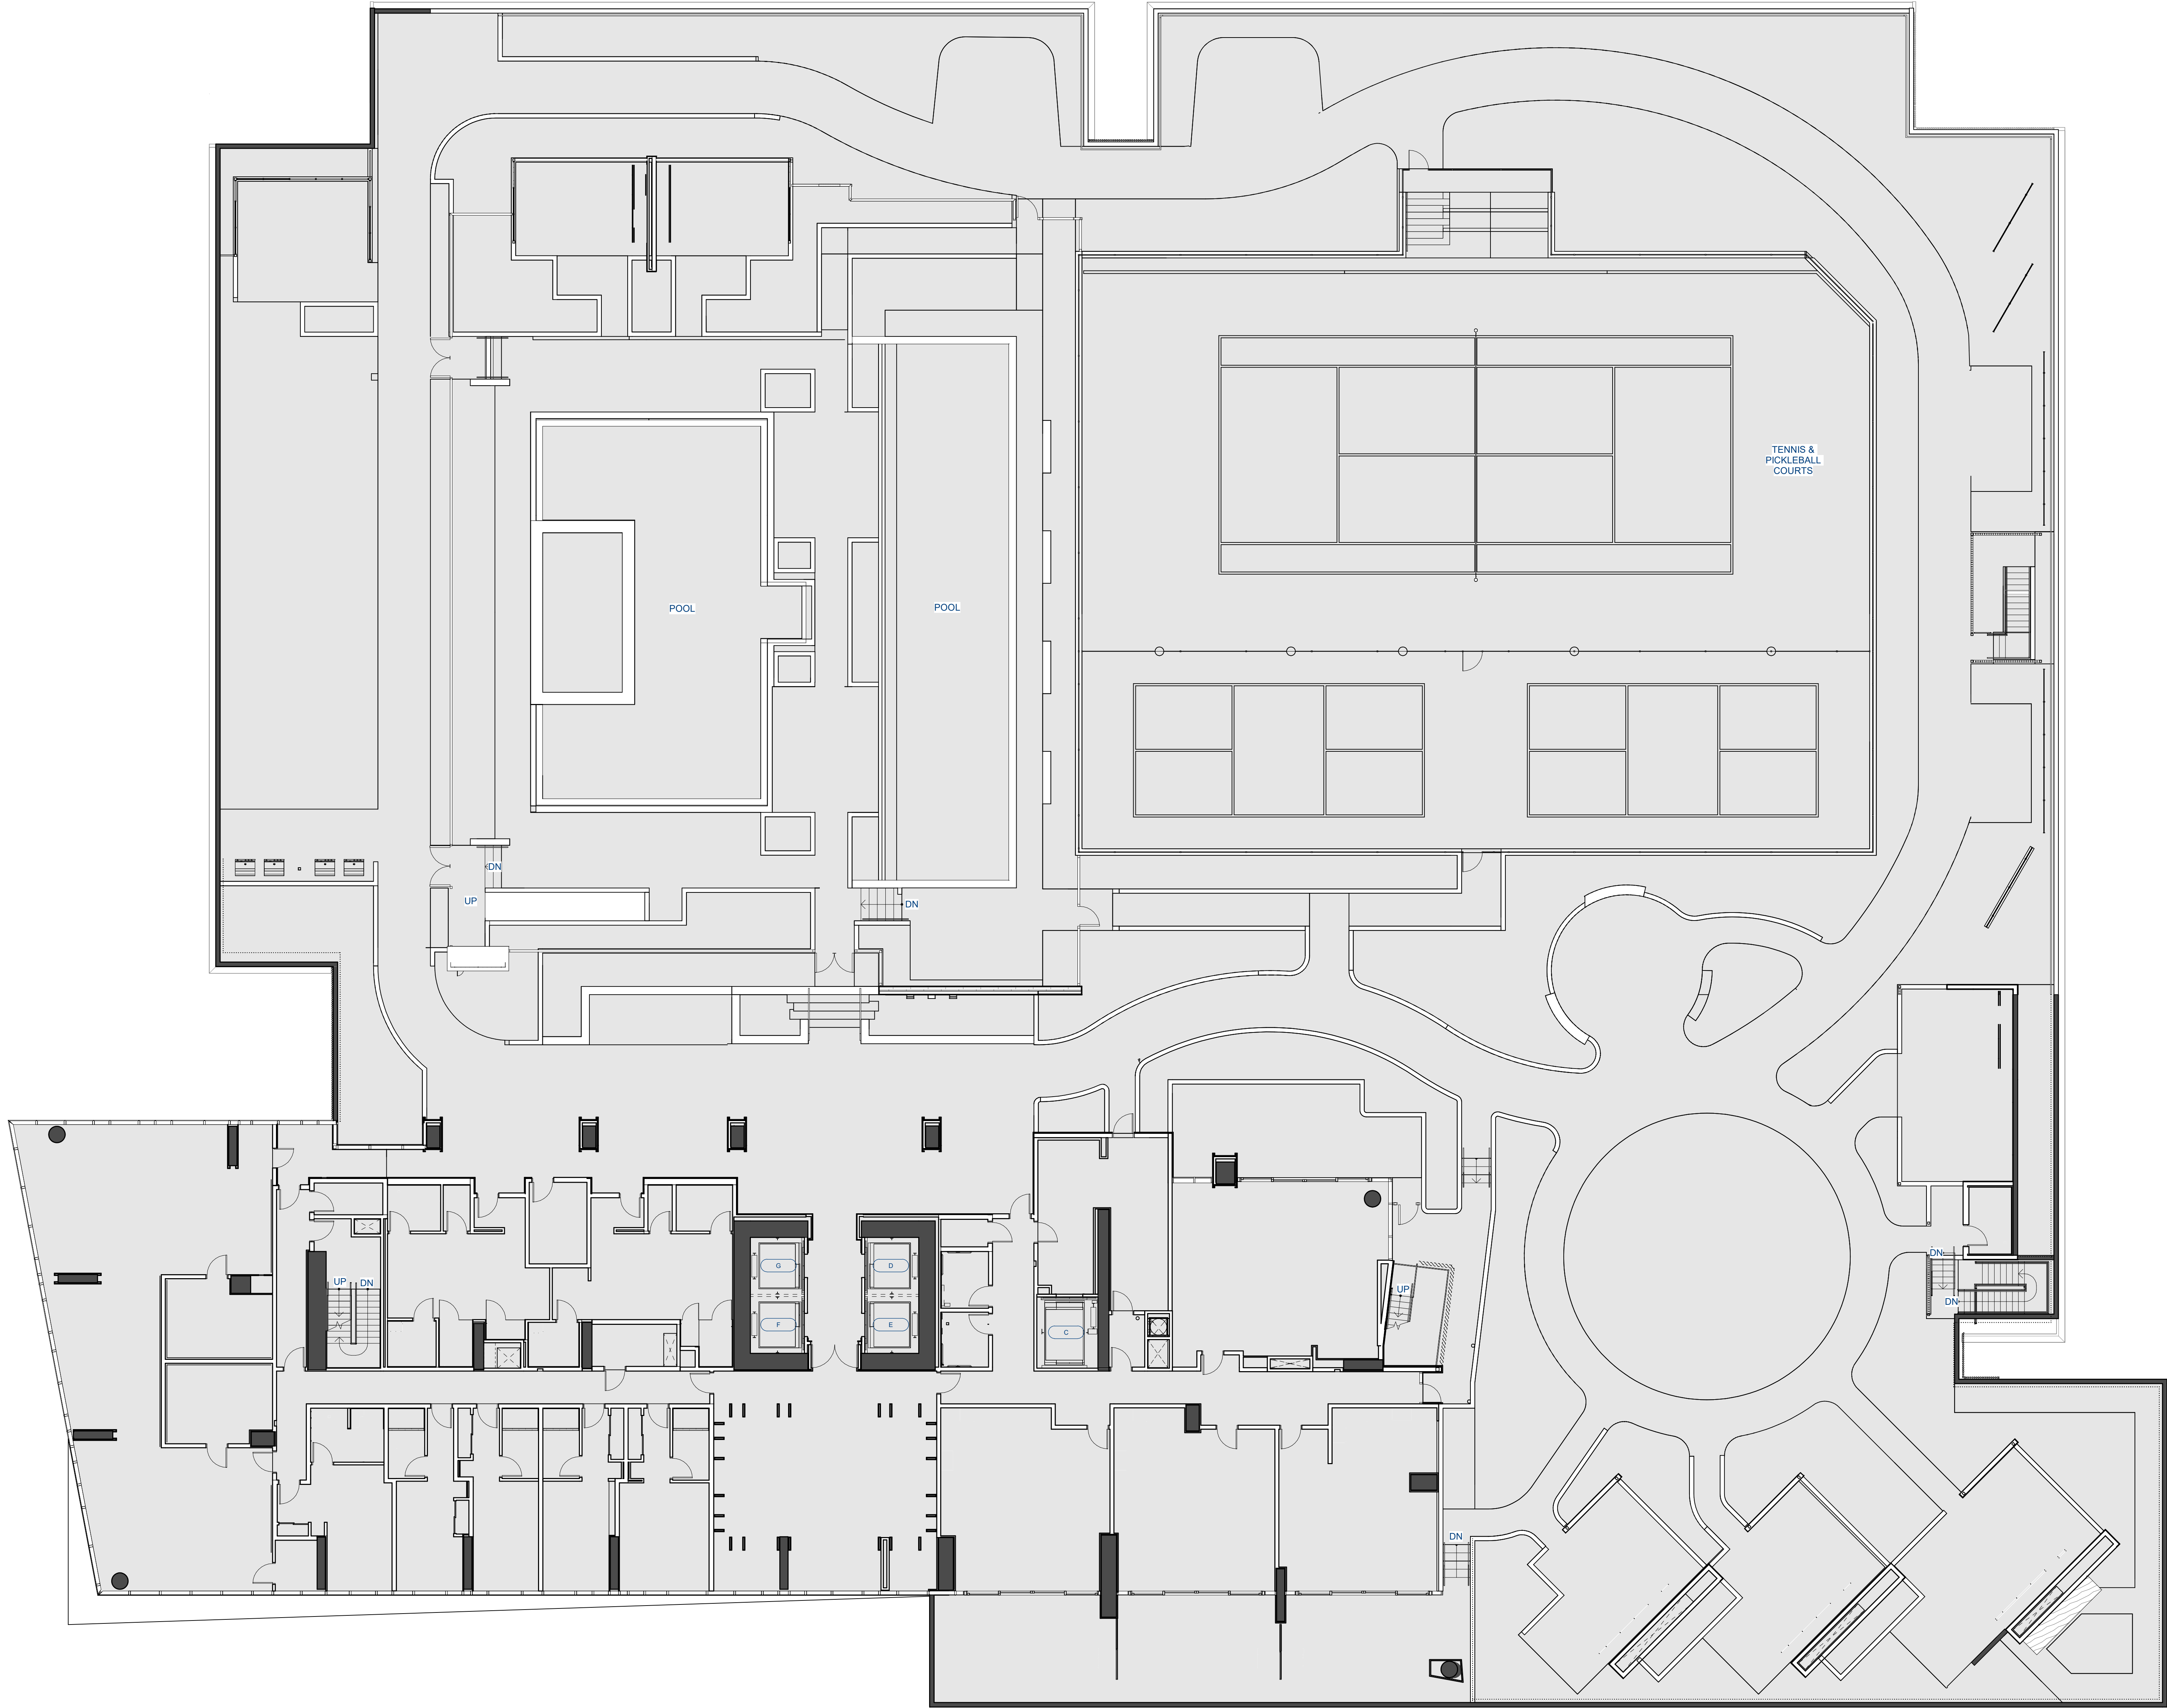

SHEET NOTES


**NOTE:**  
ALL AREAS AND DIMENSIONS ARE APPROXIMATE AND SUBJECT TO VARIANCES

**DISCLAIMER:**  
THE CONDOMINIUM MAP IS INTENDED ONLY TO SHOW THE LAYOUT, LOCATION, BOUNDARIES, UNIT NUMBERS AND DIMENSIONS OF THE UNITS AND THE APPROXIMATE ELEVATIONS AND PARKING PLANS OF THE PROJECT, AS REQUIRED BY HRS, SECTION 514B-33, AND IS NOT INTENDED OR SHALL NOT BE DEEMED TO CONTAIN ANY REPRESENTATION OR WARRANTY WHATSOEVER. THE ELEVATIONS AND FLOOR PLANS SHOWN ARE A FAIR REPRESENTATION OF THE PLANS OF THE BUILDINGS FILED OR TO BE FILED WITH THE CITY AND COUNTY OF HONOLULU. ANY OTHER MATTERS OR ITEMS DEPICT OR SHOWN HEREIN ARE INTENDED SOLELY TO ASSIST A PROSPECTIVE BUYER IN VISUALIZING THE CONDOMINIUM UNITS AND THE FINISHED UNIT MAY OR MAY NOT BE ACCURATELY DEPICTED HEREIN.

LEGEND

- LCE-G: COMMERCIAL LIMITED COMMON ELEMENT
- LCE-R: RESIDENTIAL LIMITED COMMON ELEMENT
- GE: GENERAL COMMON ELEMENT
- UNIT LIMITED COMMON ELEMENT
- RESIDENTIAL / COMMERCIAL UNIT (NO HATCH)

KEYPLAN

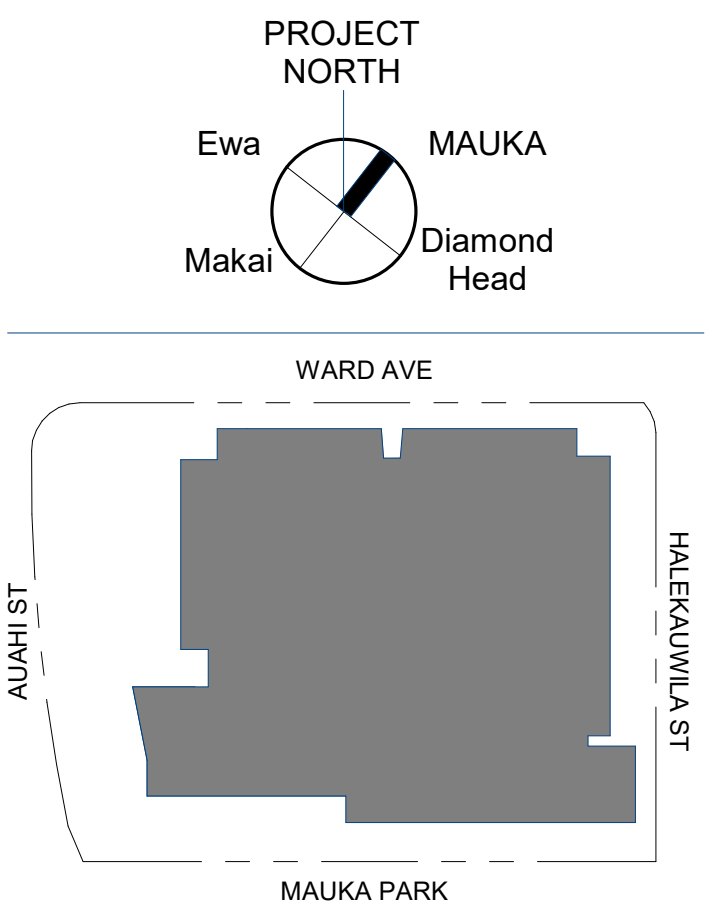

Solomon Cordwell Buenz

Chicago  
T 312.896.1100

San Francisco  
T 415.216.2450

[www.scb.com](http://www.scb.com)

**THE PARK WARD VILLAGE**  
**WARD VILLAGE, BLOCK H**

333 WARD AVENUE  
HONOLULU, HAWAII 96814

© 2020 Solomon Cordwell Buenz

FLOOR PLAN - LEVEL 8 (AMENITY DECK)

SCALE: 3/32" = 1'-0"

|           |             |
|-----------|-------------|
| Drawn By: | Checked By: |
| Author    | Checker     |

|                 |         |
|-----------------|---------|
| Project Number: | 2018043 |
|-----------------|---------|

|               |         |
|---------------|---------|
| Sheet Number: | CPR-208 |
|---------------|---------|



SHEET NOTES

NOTE:  
ALL AREAS AND DIMENSIONS ARE APPROXIMATE AND  
SUBJECT TO VARIANCES


DISCLAIMER:  
THE CONDOMINIUM MAP IS INTENDED ONLY TO SHOW  
THE LAYOUT, LOCATION, BOUNDARIES, UNIT  
NUMBERS AND DIMENSIONS OF THE UNITS AND THE  
APPROXIMATE ELEVATIONS AND PARKING PLANS OF  
THE PROJECT, AS REQUIRED BY HRS, SECTION  
514B-33, AND IS NOT INTENDED OR SHALL NOT BE  
DEEMED TO CONTAIN ANY REPRESENTATION OR  
WARRANTY WHATSOEVER. THE ELEVATIONS AND  
FLOOR PLANS SHOWN ARE A FAIR REPRESENTATION  
OF THE PLANS OF THE BUILDINGS FILED OR TO BE  
FILED WITH THE CITY AND COUNTY OF HONOLULU.  
ANY OTHER

MATTERS OR ITEMS DEPICT OR SHOWN HEREIN ARE  
INTENDED SOLELY TO ASSIST A PROSPECTIVE BUYER  
IN VISUALIZING THE CONDOMINIUM UNITS AND THE  
FINISHED UNIT MAY OR MAY NOT BE ACCURATELY  
DEPICTED HEREIN.

LEGEND

- LCE-C: COMMERCIAL  
LIMITED COMMON ELEMENT
- LCE-R: RESIDENTIAL  
LIMITED COMMON ELEMENT
- GE: GENERAL  
COMMON ELEMENT
- UNIT LIMITED  
COMMON ELEMENT
- RESIDENTIAL / COMMERCIAL  
UNIT (NO HATCH)

KEYPLAN

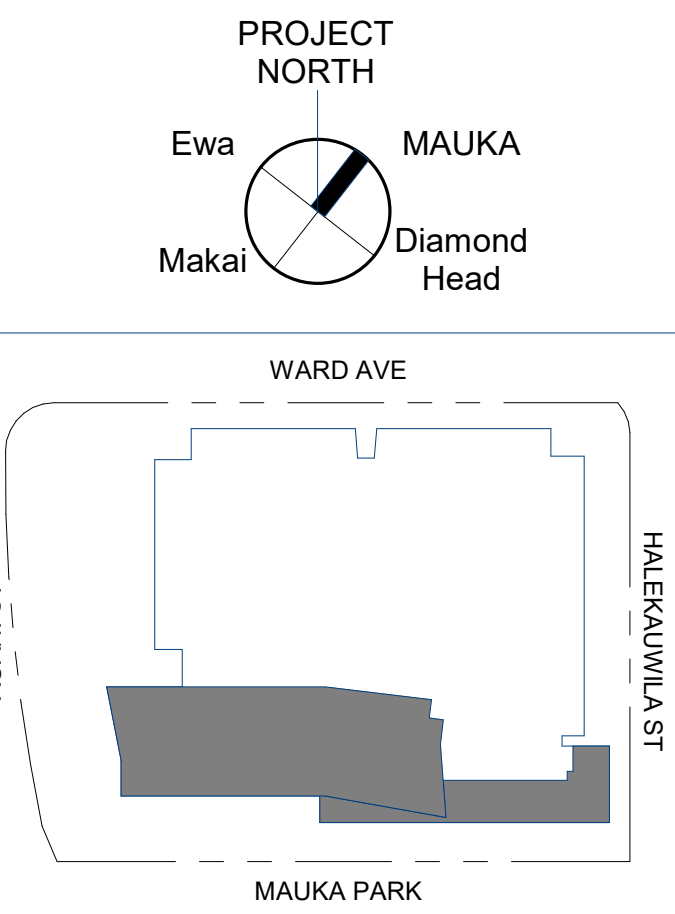

Solomon Cordwell Buenz  
Chicago  
T 312.896.1100  
San Francisco  
T 415.216.2450  
www.scb.com

THE PARK WARD  
VILLAGE  
WARD VILLAGE, BLOCK H

333 WARD AVENUE  
HONOLULU, HAWAII 96814  
© 2020 Solomon Cordwell Buenz

FLOOR PLAN -  
PODIUM & TOWER  
UNITS

SCALE: 1/8" = 1'-0"


Drawn By: Author  
Checked By: Checker

Project  
Number: 2018043

Sheet  
Number: CPR-209




2 PODIUM UNITS  
SCALE: 1/8" = 1'-0"

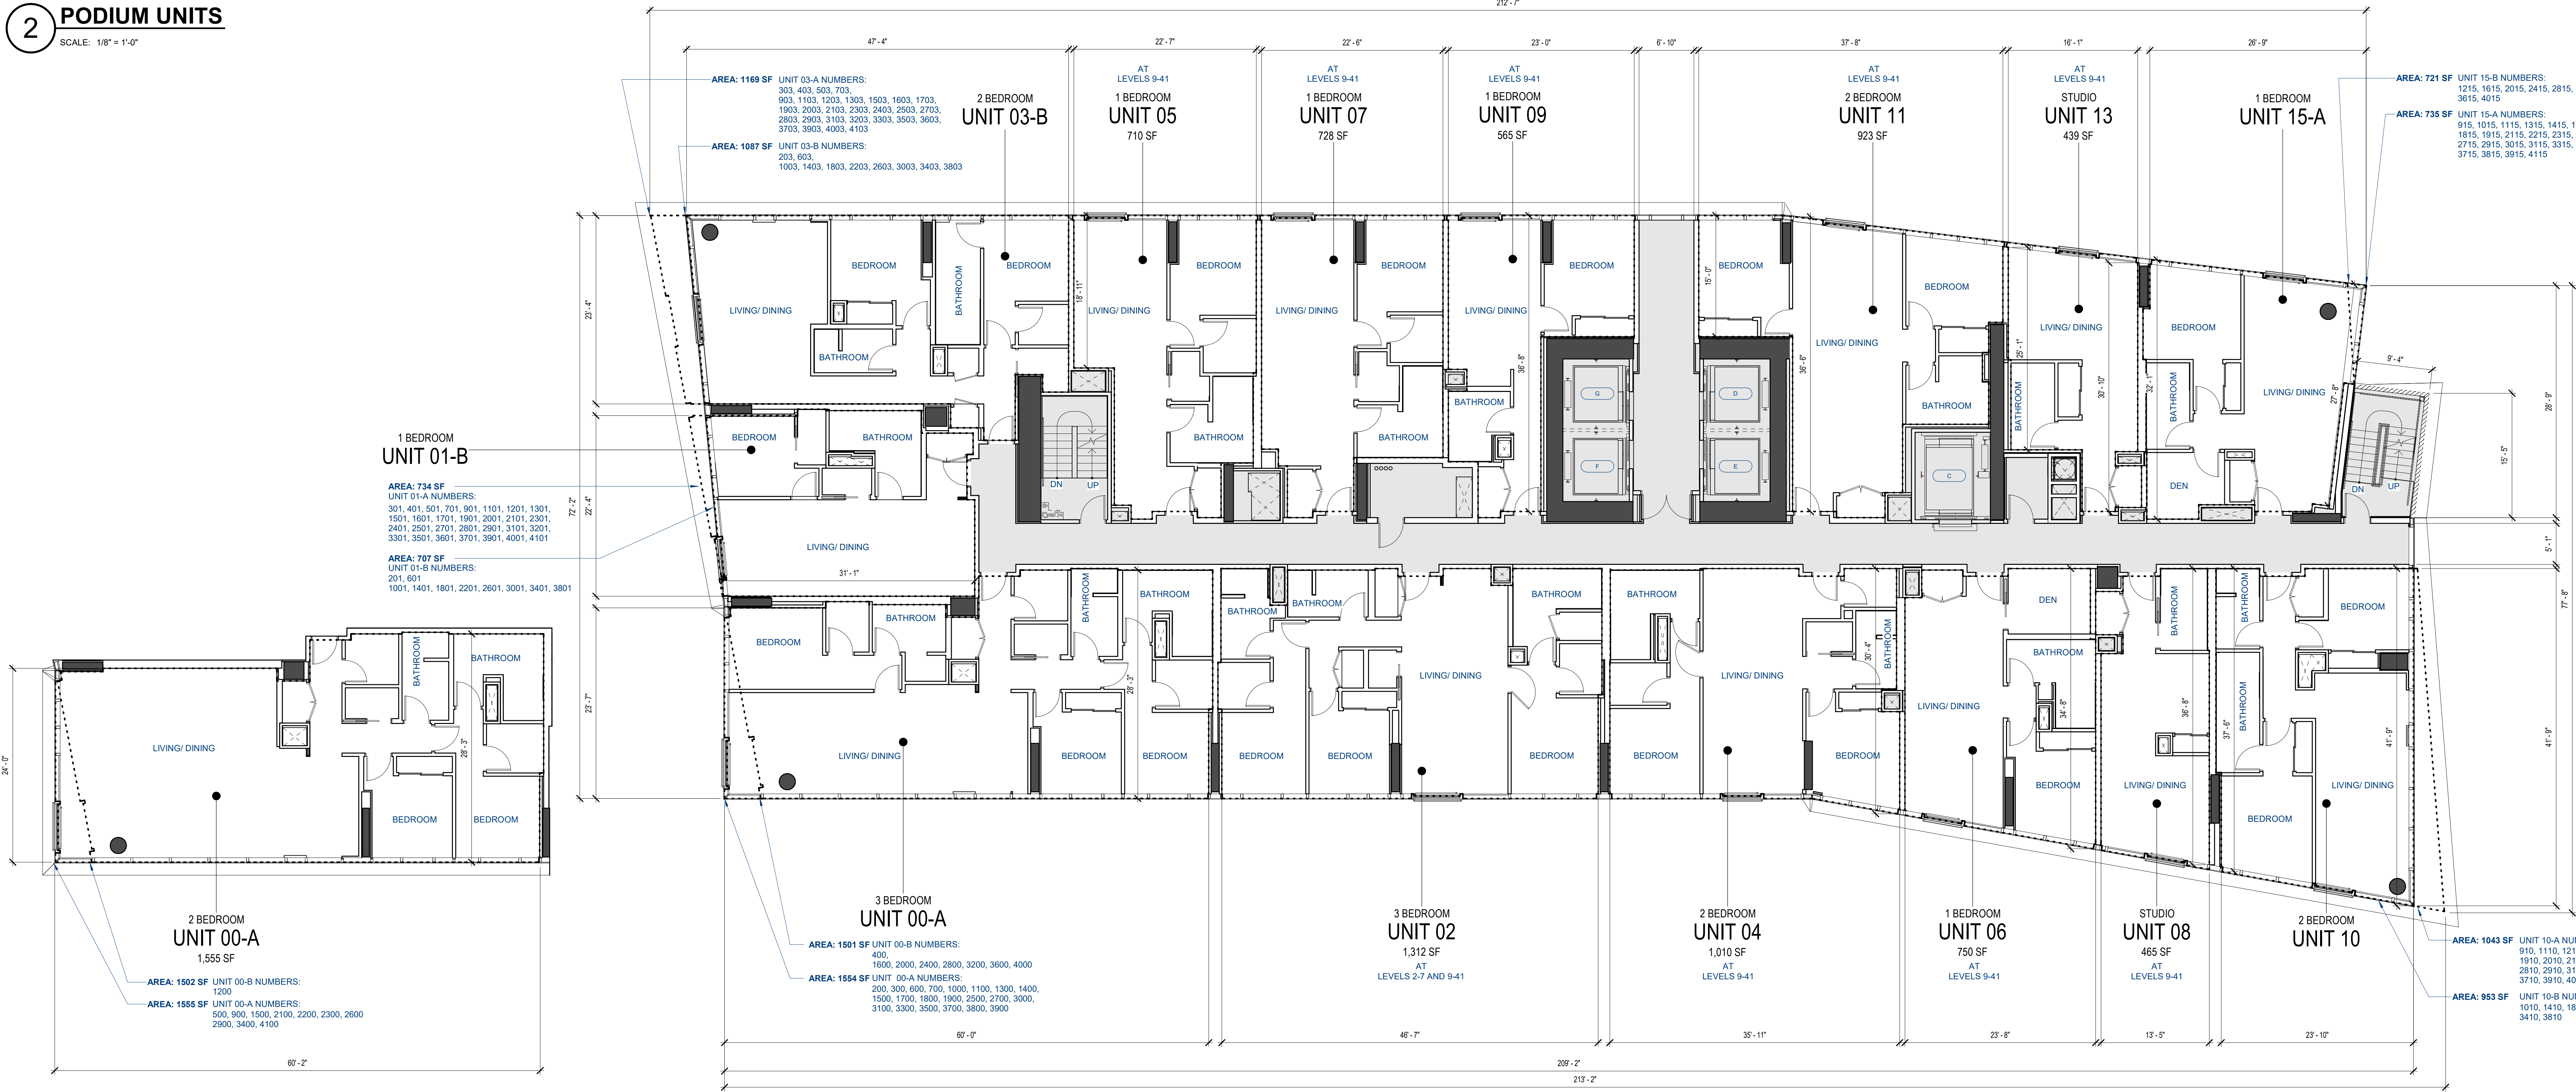

3 CONVERSION UPGRADE  
SCALE: 1/8" = 1'-0"


1 TOWER UNITS  
SCALE: 1/8" = 1'-0"



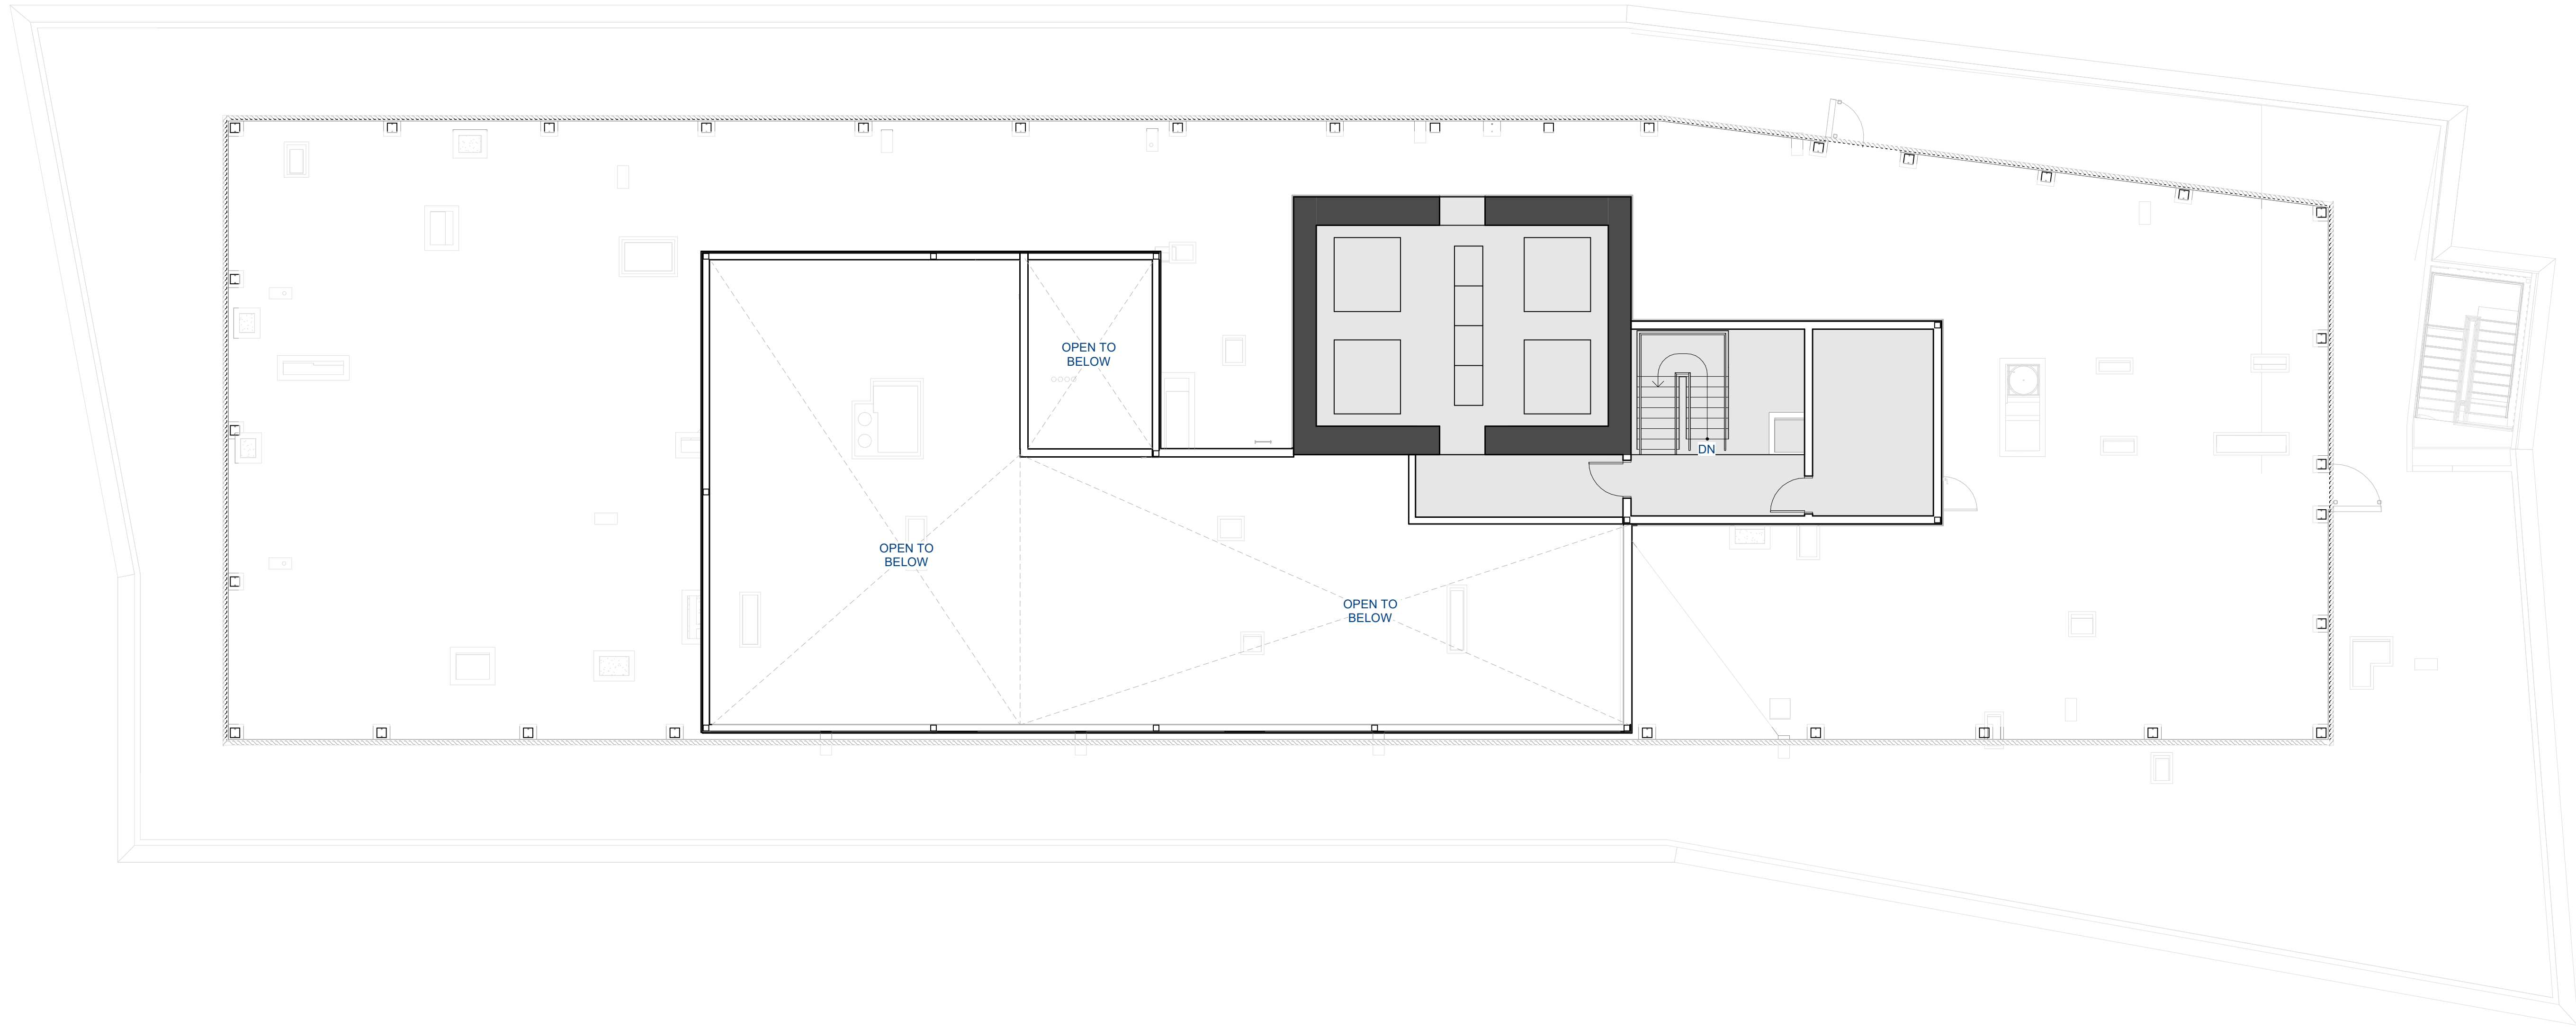

## 2 ELEVATOR MACHINE LEVEL

SCALE: 1/8" = 1'-0"

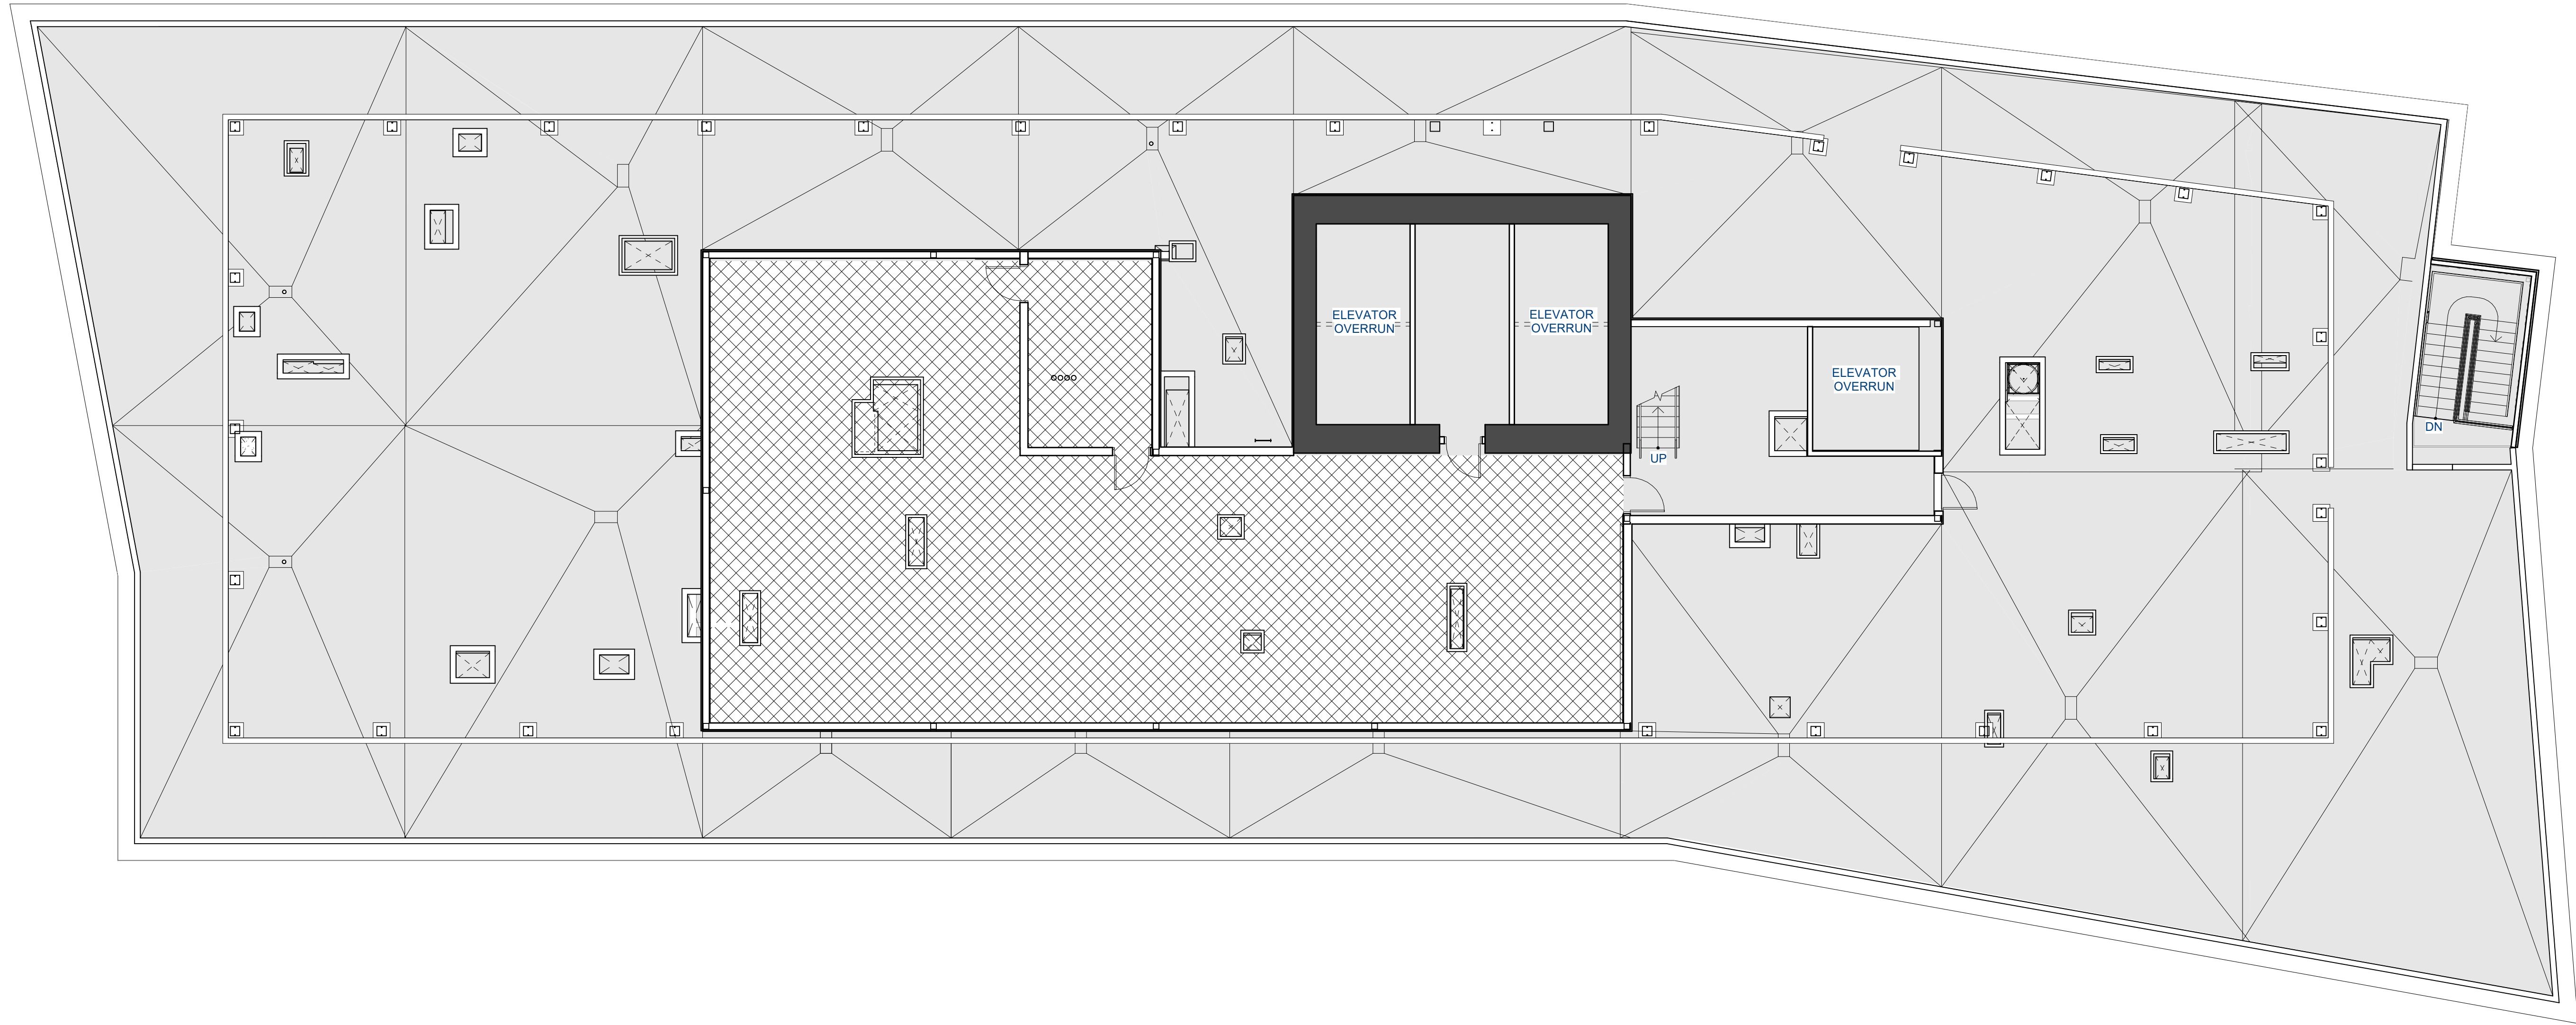

## 1 ROOF

SCALE: 1/8" = 1'-0"

### SHEET NOTES


**NOTE:**  
ALL AREAS AND DIMENSIONS ARE APPROXIMATE AND SUBJECT TO VARIANCES

**DISCLAIMER:**  
THE CONDOMINIUM MAP IS INTENDED ONLY TO SHOW THE LAYOUT, LOCATION, BOUNDARIES, UNIT NUMBERS AND DIMENSIONS OF THE UNITS AND THE APPROXIMATE ELEVATIONS AND PARKING PLANS OF THE PROJECT, AS REQUIRED BY HRS, SECTION 514B-33, AND IS NOT INTENDED OR SHALL NOT BE DEEMED TO CONTAIN ANY REPRESENTATION OR WARRANTY WHATSOEVER. THE ELEVATIONS AND FLOOR PLANS SHOWN ARE A FAIR REPRESENTATION OF THE PLANS OF THE BUILDING FILED OR TO BE FILED WITH THE CITY AND COUNTY OF HONOLULU. ANY OTHER MATTERS OR ITEMS DEPICT OR SHOWN HEREIN ARE INTENDED SOLELY TO ASSIST A PROSPECTIVE BUYER IN VISUALIZING THE CONDOMINIUM UNITS AND THE FINISHED UNIT MAY OR MAY NOT BE ACCURATELY DEPICTED HEREIN.

### LEGEND

|  |                                           |
|--|-------------------------------------------|
|  | LCE-C: COMMERCIAL LIMITED COMMON ELEMENT  |
|  | LCE-R: RESIDENTIAL LIMITED COMMON ELEMENT |
|  | GE: GENERAL COMMON ELEMENT                |
|  | UNIT LIMITED COMMON ELEMENT               |
|  | RESIDENTIAL / COMMERCIAL UNIT (NO HATCH)  |

### KEYPLAN

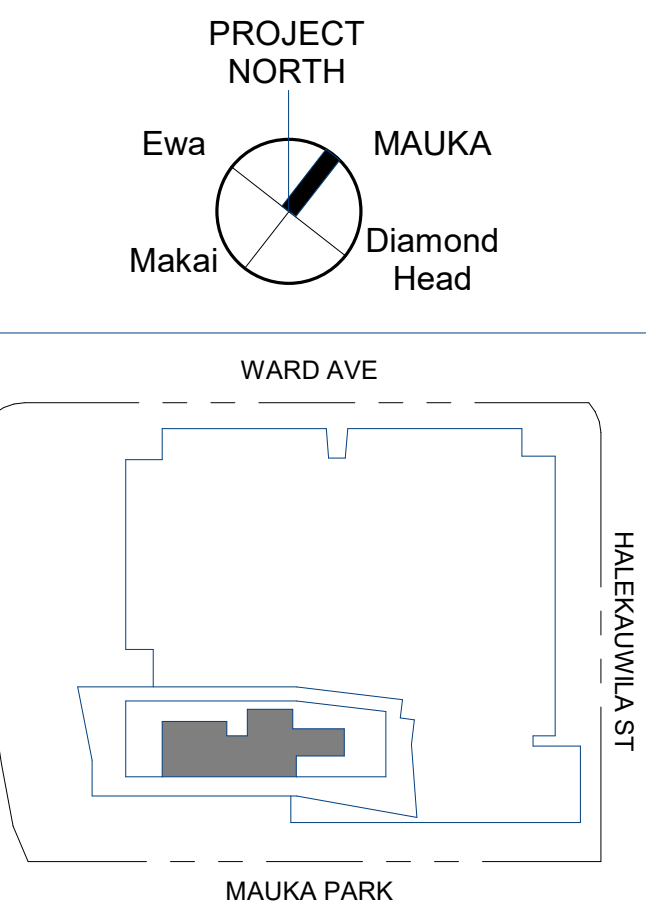

Solomon Cordwell Buenz  
Chicago  
T 312.896.1100  
San Francisco  
T 415.216.2450  
www.scb.com

### THE PARK WARD VILLAGE WARD VILLAGE, BLOCK H

333 WARD AVENUE  
HONOLULU, HAWAII 96814

© 2020 Solomon Cordwell Buenz

### FLOOR PLAN - ROOF LEVELS

SCALE: 1/8" = 1'-0"

Drawn By: Author  
Checked By: Checker

Project Number: 2018043


Sheet Number: **CPR-210**



SHEET NOTES


**NOTE:**  
ALL AREAS AND DIMENSIONS ARE APPROXIMATE AND SUBJECT TO VARIANCES

**DISCLAIMER:**  
THE CONDOMINIUM MAP IS INTENDED ONLY TO SHOW THE LAYOUT, LOCATION, BOUNDARIES, UNIT NUMBERS AND DIMENSIONS OF THE UNITS AND THE APPROXIMATE ELEVATIONS AND PARKING PLANS OF THE PROJECT, AS REQUIRED BY HRS, SECTION 514B-33, AND IS NOT INTENDED OR SHALL NOT BE DEEMED TO CONTAIN ANY REPRESENTATION OR WARRANTY WHATSOEVER. THE ELEVATIONS AND FLOOR PLANS SHOWN ARE A FAIR REPRESENTATION OF THE PLANS OF THE BUILDINGS FILED OR TO BE FILED WITH THE CITY AND COUNTY OF HONOLULU. ANY OTHER MATTERS OR ITEMS DEPICT OR SHOWN HEREIN ARE INTENDED SOLELY TO ASSIST A PROSPECTIVE BUYER IN VISUALIZING THE CONDOMINIUM UNITS AND THE FINISHED UNIT MAY OR MAY NOT BE ACCURATELY DEPICTED HEREIN.

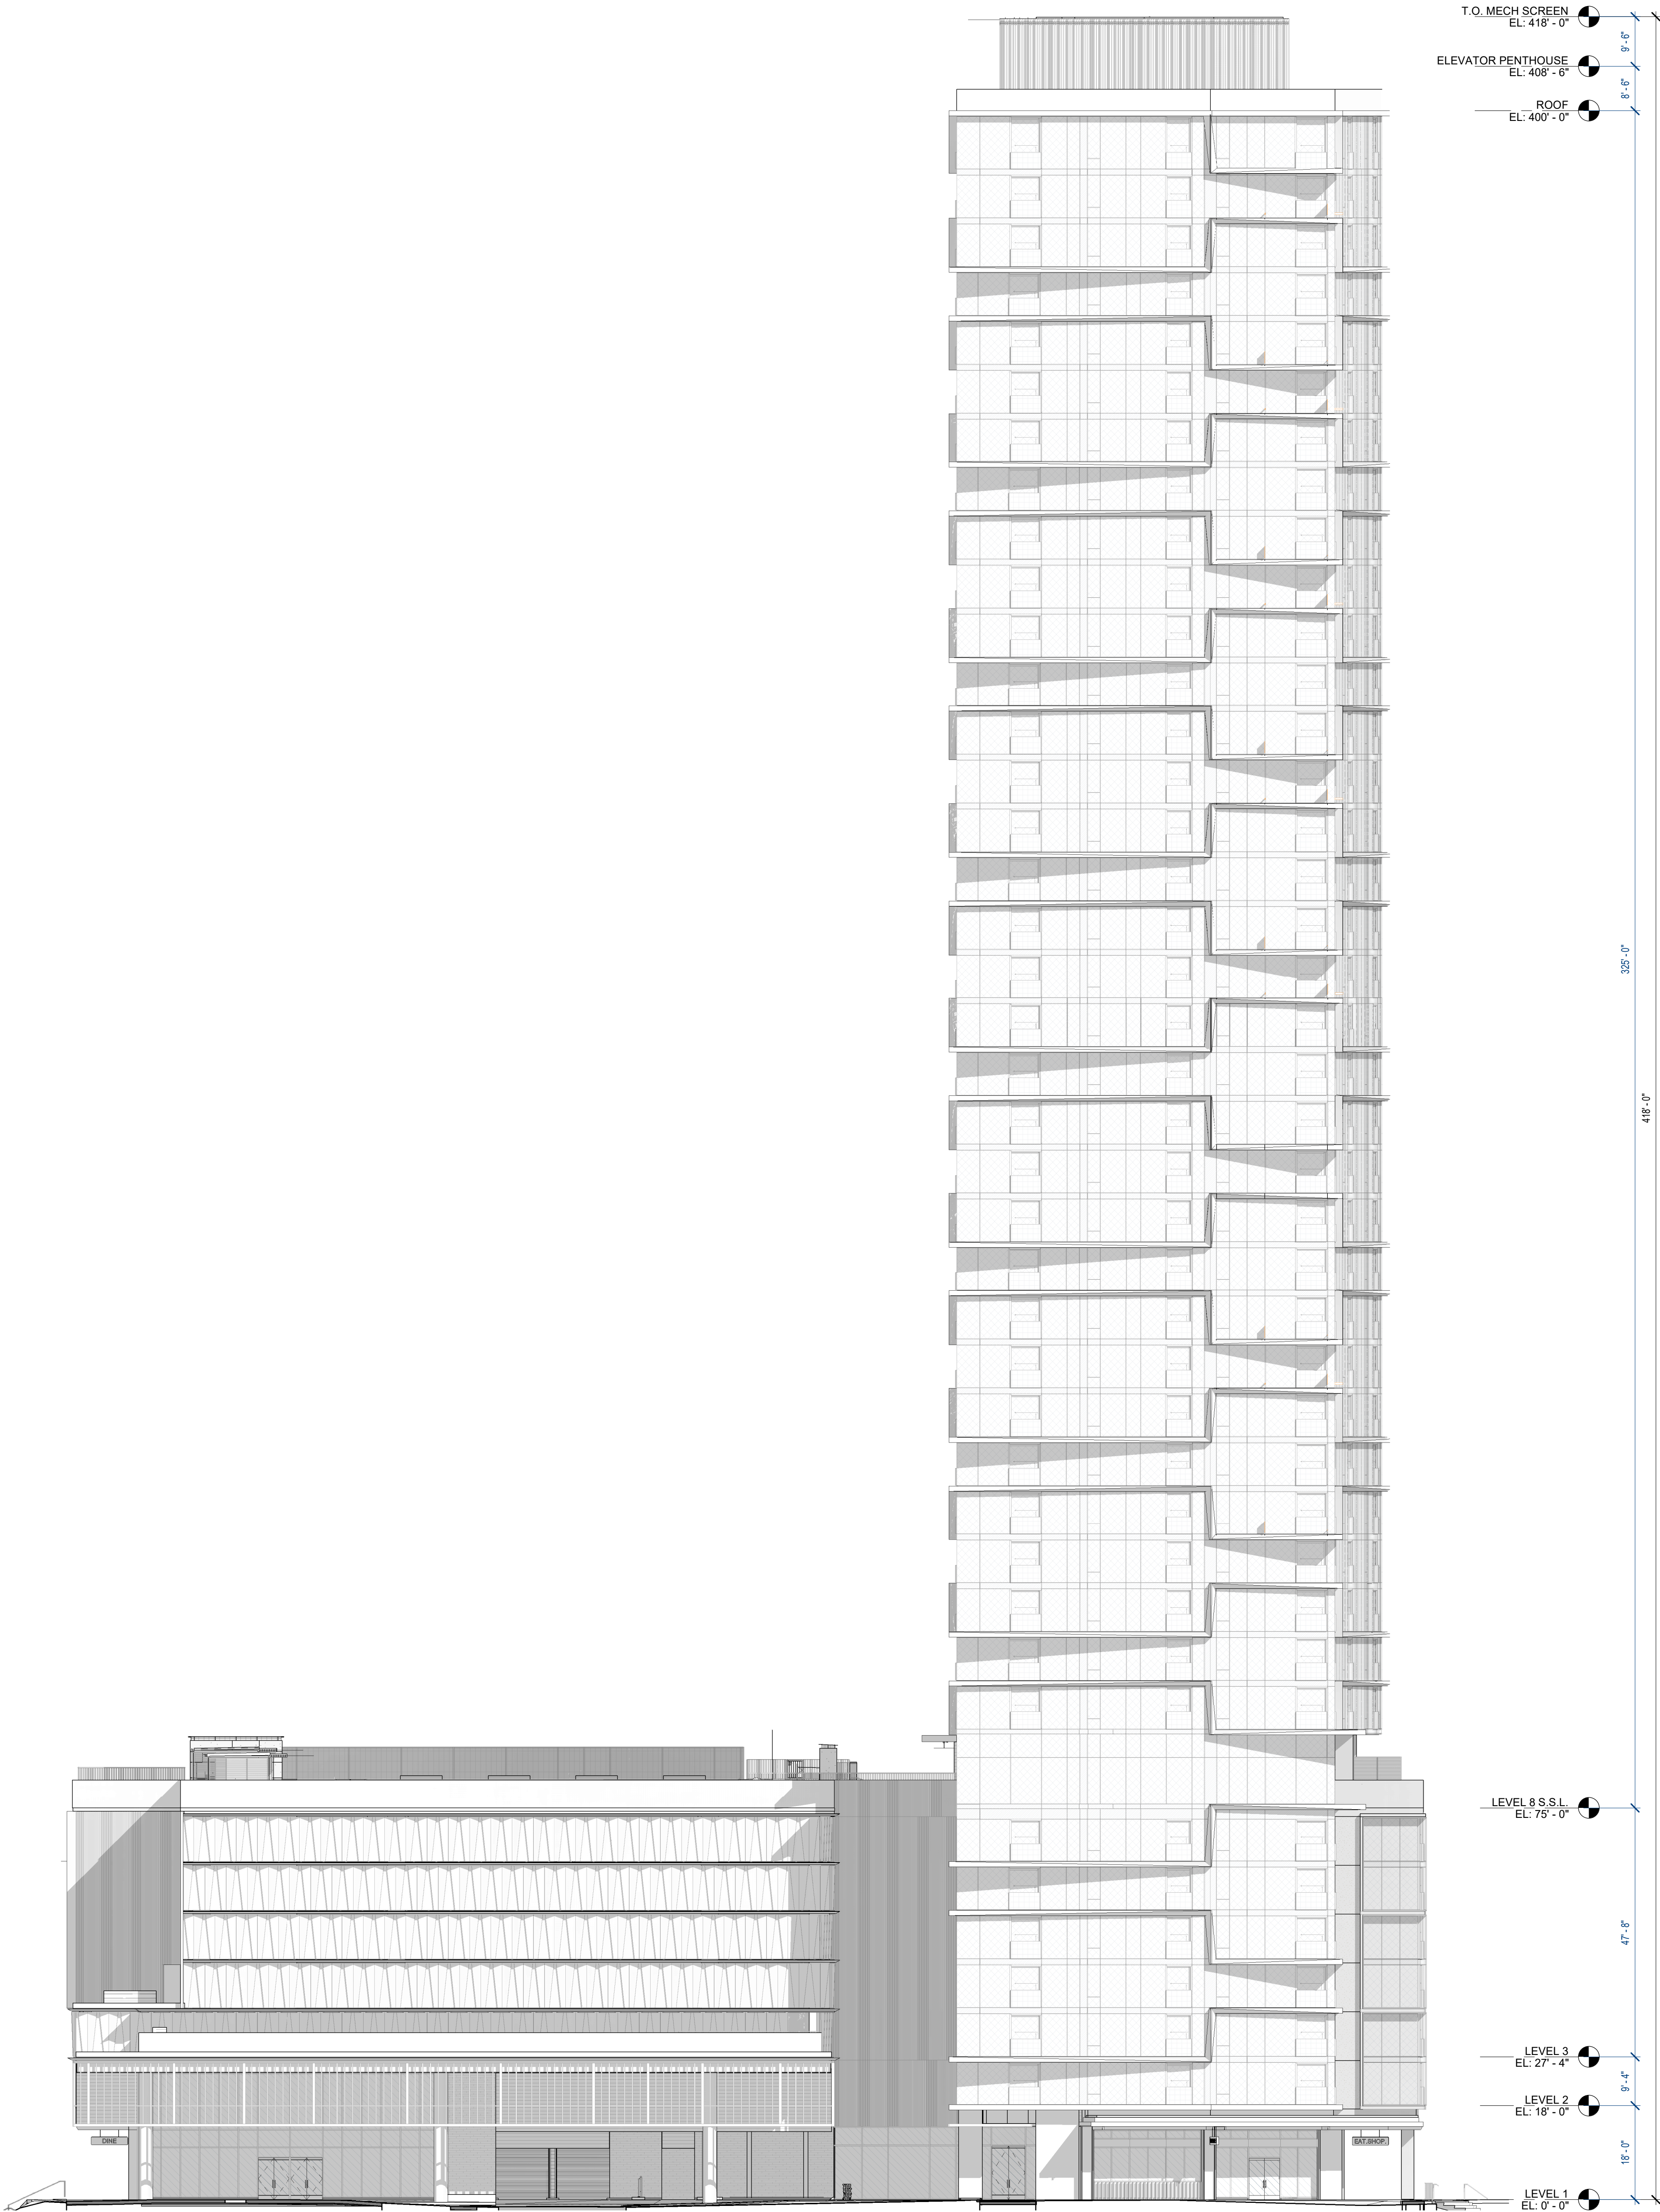

2 SOUTH ELEVATION (MAKAI)

SCALE: 1/16" = 1'-0"

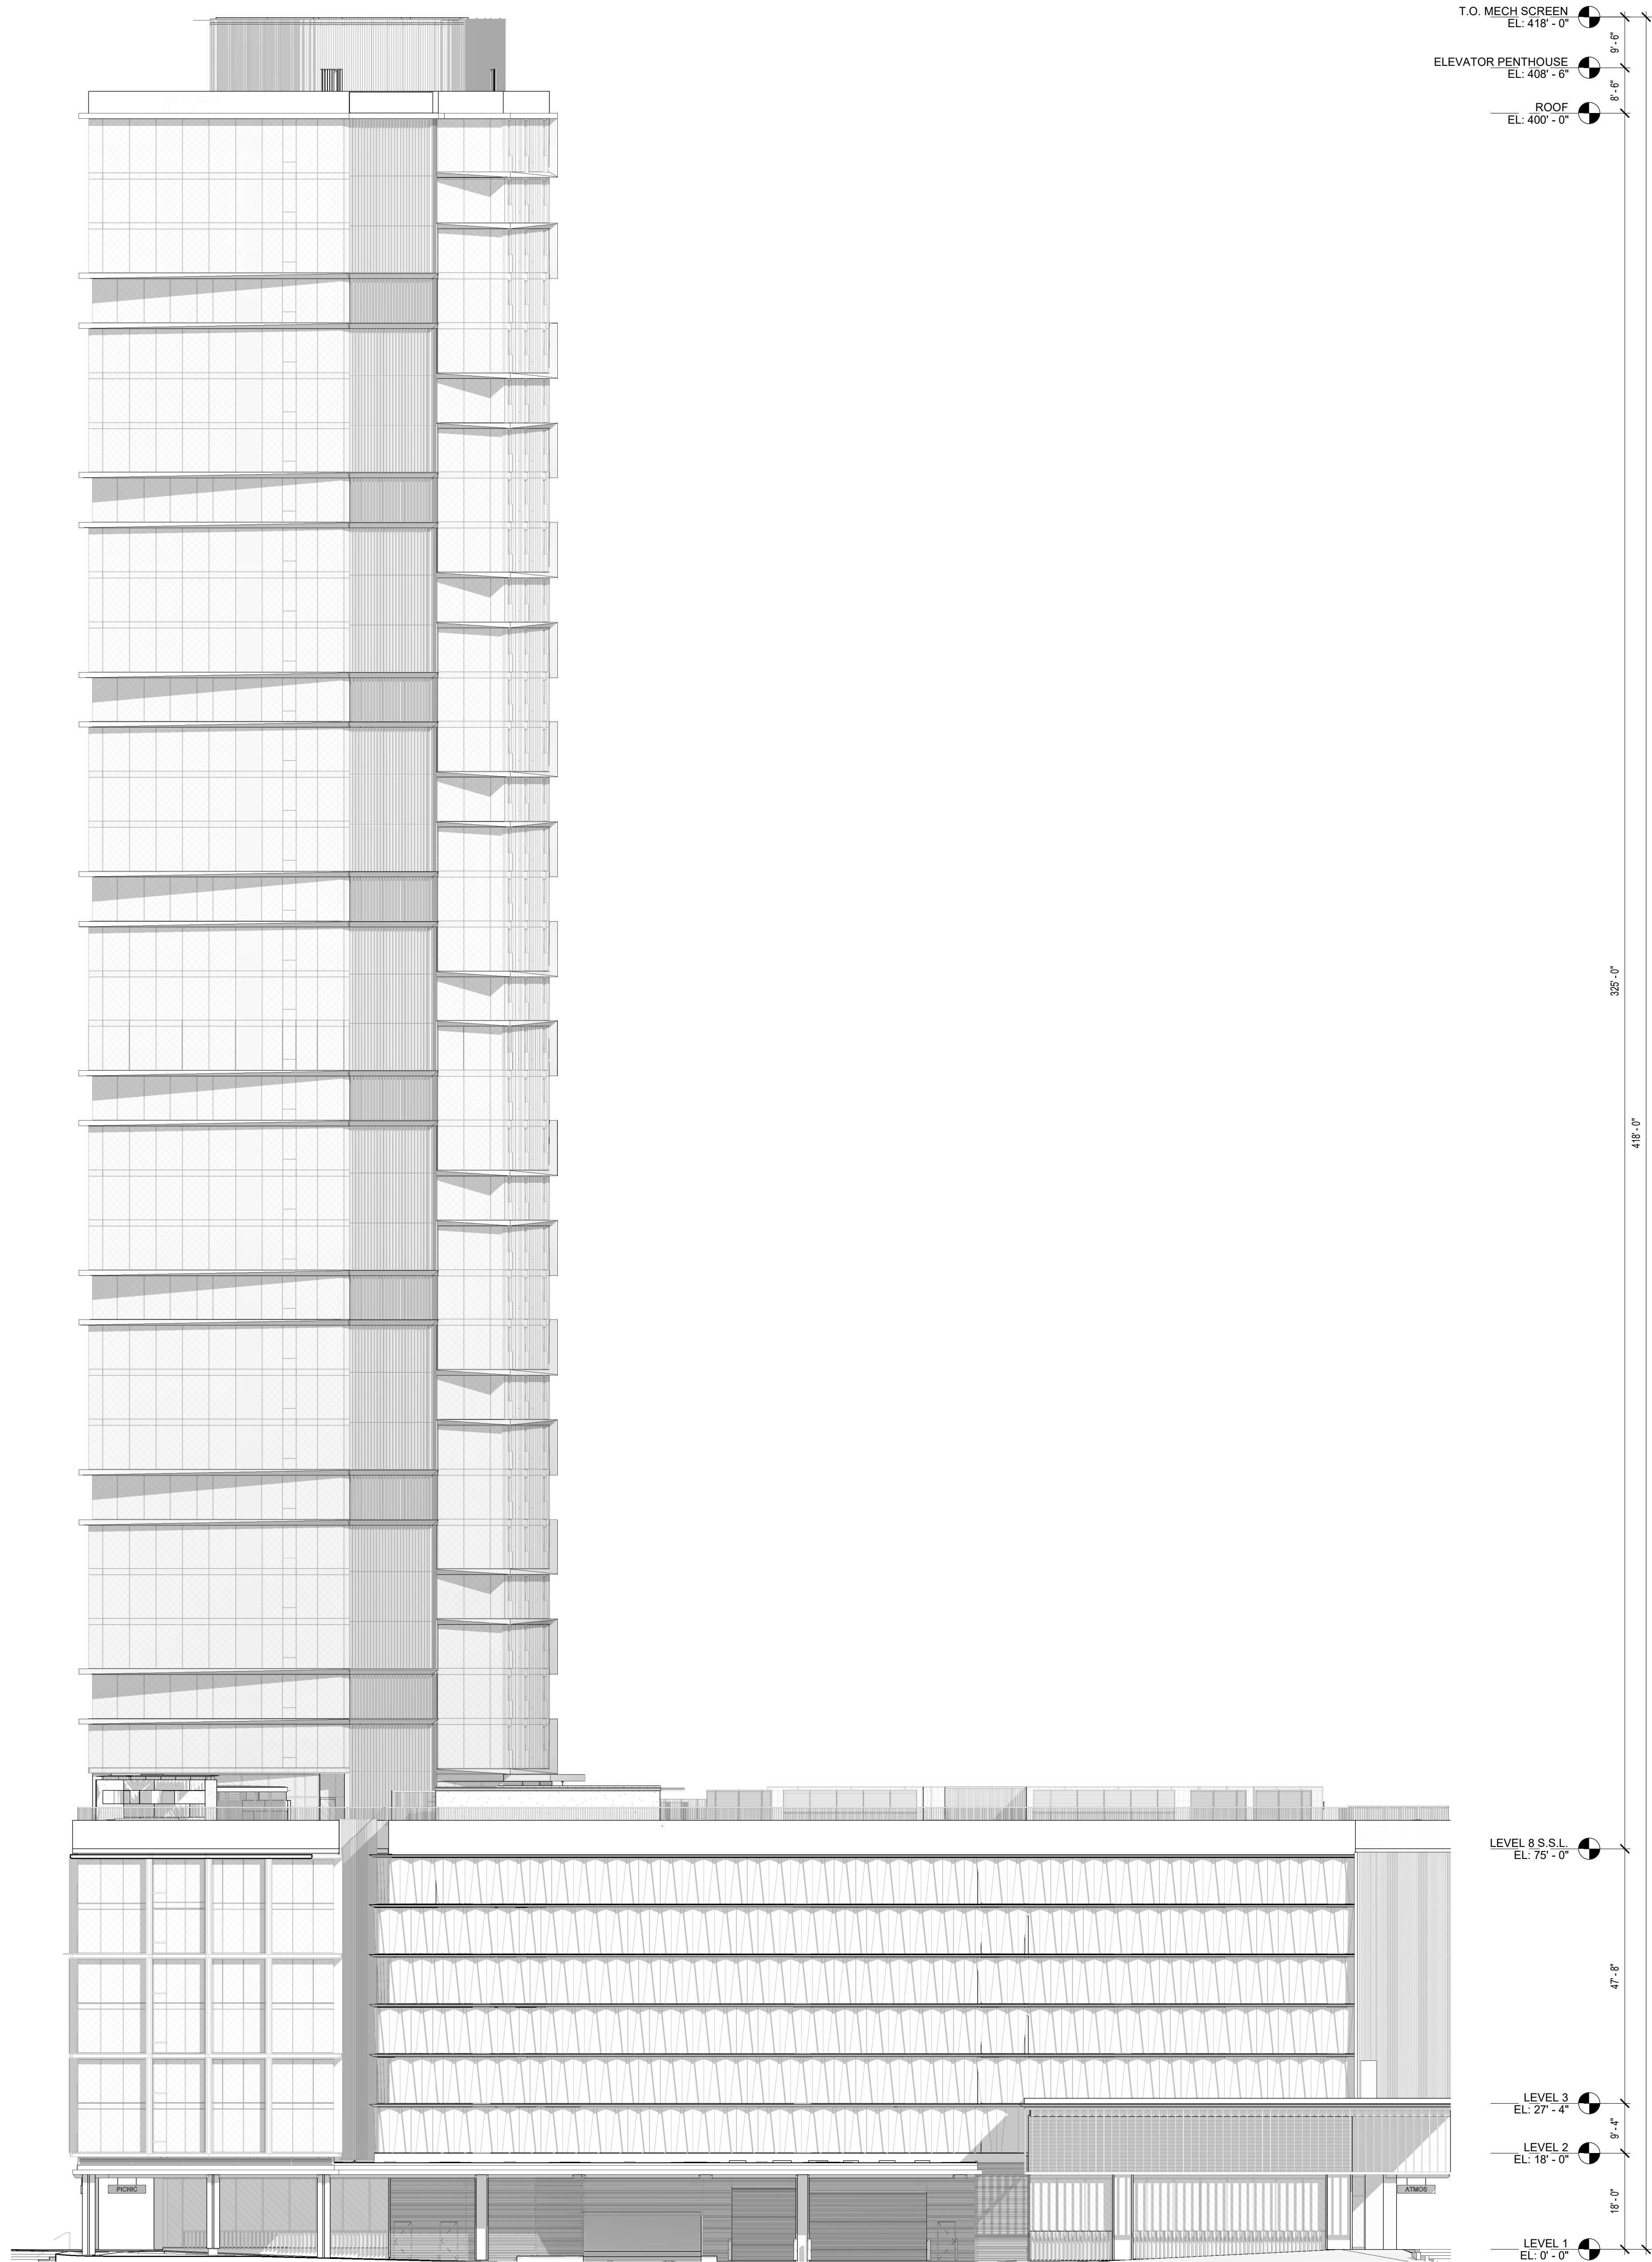

1 NORTH ELEVATION (MAUKA)

SCALE: 1/16" = 1'-0"



Solomon Cordwell Buenz  
Chicago  
T 312.896.1100  
San Francisco  
T 415.216.2450  
www.scb.com

THE PARK WARD  
VILLAGE  
WARD VILLAGE, BLOCK H

333 WARD AVENUE  
HONOLULU, HAWAII 96814

© 2020 Solomon Cordwell Buenz

ELEVATIONS

SCALE: 1/16" = 1'-0"

Drawn By: Author  
Checked By: Checker

Project Number: 2018043

Sheet Number: CPR-301





1 EAST ELEVATION (DIAMOND HEAD)  
SCALE: 1/16" = 1'-0"

## SHEET NOTES

**NOTE:**  
ALL AREAS AND DIMENSIONS ARE APPROXIMATE AND SUBJECT TO VARIANCES

**DISCLAIMER:**  
THE CONDOMINIUM MAP IS INTENDED ONLY TO SHOW THE LAYOUT, LOCATION, BOUNDARIES, UNIT NUMBERS AND DIMENSIONS OF THE UNITS AND THE APPROXIMATE ELEVATIONS AND PARKING PLANS OF THE PROJECT, AS REQUIRED BY HRS, SECTION 514B-33, AND IS NOT INTENDED OR SHALL NOT BE DEEMED TO CONTAIN ANY REPRESENTATION OR WARRANTY WHATSOEVER. THE ELEVATIONS AND FLOOR PLANS SHOWN ARE A FAIR REPRESENTATION OF THE PLANS OF THE BUILDING FILED OR TO BE FILED WITH THE CITY AND COUNTY OF HONOLULU. ANY OTHER MATTERS OR ITEMS DEPICT OR SHOWN HEREIN ARE INTENDED SOLELY TO ASSIST A PROSPECTIVE BUYER IN VISUALIZING THE CONDOMINIUM UNITS AND THE FINISHED UNIT MAY OR MAY NOT BE ACCURATELY DEPICTED HEREIN.



Solomon Cordwell Buenz  
Chicago  
T 312.896.1100  
San Francisco  
T 415.216.2450  
www.scb.com

## THE PARK WARD VILLAGE WARD VILLAGE, BLOCK H

333 WARD AVENUE  
HONOLULU, HAWAII 96814

© 2020 Solomon Cordwell Buenz

## ELEVATIONS

SCALE: 1/16" = 1'-0"

Drawn By: Checked By:  
Author Checker

Project  
Number: 2018043

Sheet  
Number: CPR-302



SHEET NOTES

NOTE:  
ALL AREAS AND DIMENSIONS ARE APPROXIMATE AND  
SUBJECT TO VARIANCES

DISCLAIMER:  
THE CONDOMINIUM MAP IS INTENDED ONLY TO SHOW  
THE LAYOUT, LOCATION, BOUNDARIES, UNIT  
NUMBERS AND DIMENSIONS OF THE UNITS AND THE  
APPROXIMATE ELEVATIONS AND PARKING PLANS OF  
THE PROJECT, AS REQUIRED BY HRS, SECTION  
514B-33, AND IS NOT INTENDED OR SHALL NOT BE  
DEEMED TO CONTAIN ANY REPRESENTATION OR  
WARRANTY WHATSOEVER. THE ELEVATIONS AND  
FLOOR PLANS SHOWN ARE A FAIR REPRESENTATION  
OF THE PLANS OF THE BUILDINGS FILED OR TO BE  
FILED WITH THE CITY AND COUNTY OF HONOLULU.  
ANY OTHER  
MATTERS OR ITEMS DEPICT OR SHOWN HEREIN ARE  
INTENDED SOLELY TO ASSIST A PROSPECTIVE BUYER  
IN VISUALIZING THE CONDOMINIUM UNITS AND THE  
FINISHED UNIT MAY OR MAY NOT BE ACCURATELY  
DEPICTED HEREIN.



1 WEST ELEVATION (EWA)

SCALE: 1/16" = 1'-0"



Solomon Cordwell Buenz  
Chicago  
T 312.896.1100  
San Francisco  
T 415.216.2450  
www.scb.com

THE PARK WARD  
VILLAGE  
WARD VILLAGE, BLOCK H

333 WARD AVENUE  
HONOLULU, HAWAII 96814

© 2020 Solomon Cordwell Buenz

ELEVATIONS

SCALE: 1/16" = 1'-0"

Drawn By: Author  
Checked By: Checker

Project Number: 2018043


Sheet Number: CPR-303



SHEET NOTES

NOTE:  
ALL AREAS AND DIMENSIONS ARE APPROXIMATE AND  
SUBJECT TO VARIANCES

DISCLAIMER:  
THE CONDOMINIUM MAP IS INTENDED ONLY TO SHOW  
THE LAYOUT, LOCATION, BOUNDARIES, UNIT  
NUMBERS AND DIMENSIONS OF THE UNITS AND THE  
APPROXIMATE ELEVATIONS AND PARKING PLANS OF  
THE PROJECT, AS REQUIRED BY HRS, SECTION  
514B-33, AND IS NOT INTENDED OR SHALL NOT BE  
DEEMED TO CONTAIN ANY REPRESENTATION OR  
WARRANTY WHATSOEVER. THE ELEVATIONS AND  
FLOOR PLANS SHOWN ARE A FAIR REPRESENTATION  
OF THE PLANS OF THE BUILDINGS FILED OR TO BE  
FILED WITH THE CITY AND COUNTY OF HONOLULU.  
ANY OTHER  
MATTERS OR ITEMS DEPICT OR SHOWN HEREIN ARE  
INTENDED SOLELY TO ASSIST A PROSPECTIVE BUYER  
IN VISUALIZING THE CONDOMINIUM UNITS AND THE  
FINISHED UNIT MAY OR MAY NOT BE ACCURATELY  
DEPICTED HEREIN.

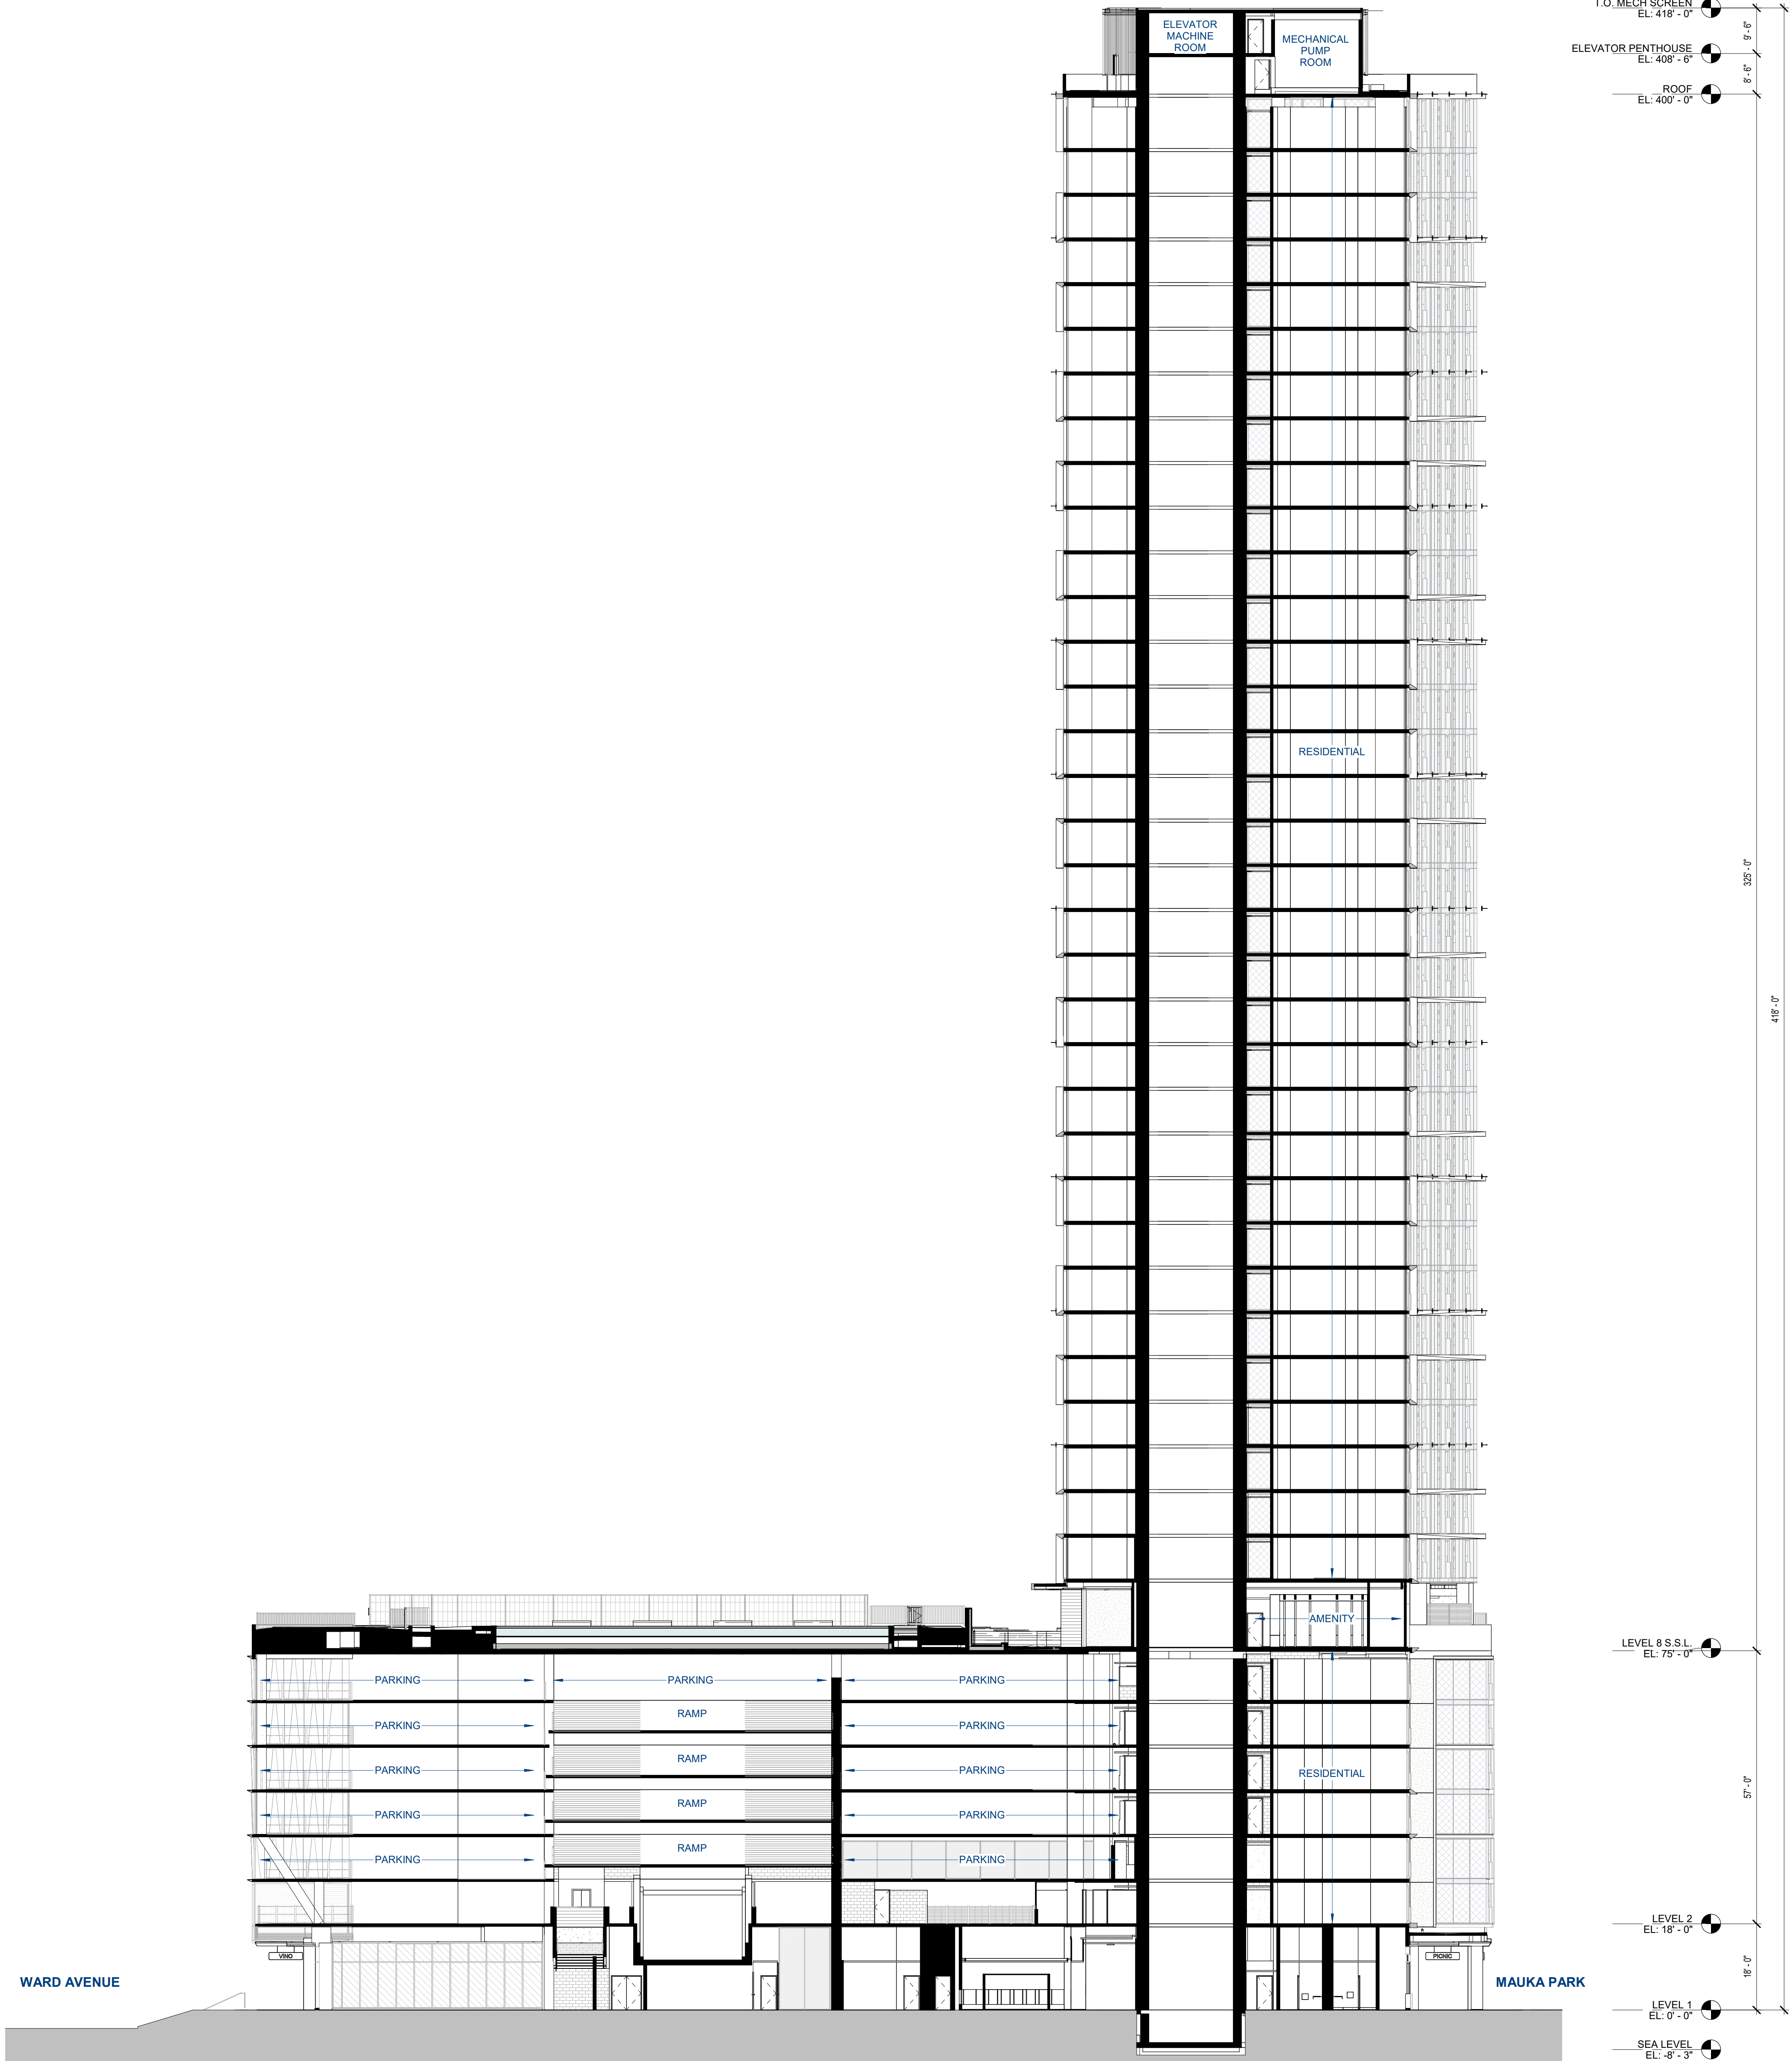

1 TRANSVERSE SECTION

SCALE: 1/16" = 1'-0"



Solomon Cordwell Buenz  
Chicago  
T 312.896.1100  
San Francisco  
T 415.216.2450  
www.scb.com

THE PARK WARD  
VILLAGE  
WARD VILLAGE, BLOCK H

333 WARD AVENUE  
HONOLULU, HAWAII 96814

© 2020 Solomon Cordwell Buenz

SECTION

SCALE: 1/16" = 1'-0"

Drawn By: Checked By:  
Author Checker

Project  
Number: 2018043

Sheet  
Number: CPR-304