


AIAM
C

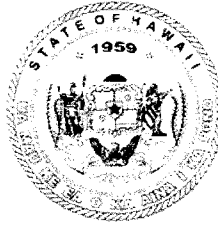

STATE OF HAWAII
BUREAU OF CONVEYANCES
RECORDED

November 25, 2024 2:09 PM
Doc No(s) A - 9095000682

Pkg 12461419 OFC

/s/ BESS PALMA (ACTING)
REGISTRAR

LAND COURT SYSTEM

REGULAR SYSTEM

AFTER RECORDATION: RETURN BY MAIL () PICK UP (X)

Imanaka Asato, LLC
745 Fort Street, 17th Floor
Honolulu, Hawaii 96813
(808) 521-9500 (RTA)

Tax Map Key No. (1) 2-3-002: 115

Total Pages: 34

**THIRD AMENDMENT TO DECLARATION OF CONDOMINIUM PROPERTY REGIME OF
THE PARK WARD VILLAGE AND
SECOND AMENDED AND RESTATED CONDOMINIUM MAP**

THIS THIRD AMENDMENT TO DECLARATION OF CONDOMINIUM PROPERTY REGIME OF THE PARK WARD VILLAGE AND SECOND AMENDED AND RESTATED CONDOMINIUM MAP (this "**Amendment**") is made this 20th day of November, 2024, by **THE PARK WARD VILLAGE, LLC**, a Delaware limited liability company ("**Developer**"), with its principal place of business and post office address at 1240 Ala Moana Boulevard, Suite 200, Honolulu, Hawaii 96814.

WITNESSETH:

WHEREAS, The Park Ward Village condominium project ("**Project**") was created by that certain Declaration of Condominium Property Regime of The Park Ward Village, dated May 10, 2021, recorded at the Bureau of Conveyances of the State of Hawaii ("**Bureau**") as Document No. A-78310520, as amended by that certain First Amendment to Declaration of Condominium Property Regime of The Park Ward Village, dated March 28, 2022, recorded at said Bureau as Document No. A-81260358, as further amended by that certain Second Amendment to Declaration of Condominium Property Regime of The Park Ward Village, dated August 29, 2023, recorded at said Bureau as Document No. A-86480396, as the same may be further amended from time to time ("**Declaration**"), and that certain Condominium Map No. 6243, as amended and restated by that certain Amended and Restated Condominium Map recorded concurrently with said Second Amendment ("**Amended Map**"), as the same may be further amended from time to time ("**Condominium Map**"); and

WHEREAS, pursuant to **Article XVI, Section A** of the Declaration, the Declaration may be amended by the affirmative vote or written consent of Owners of Units to which are appurtenant at least sixty-seven percent (67%) of the Common Interest; and

WHEREAS, pursuant to **Article XVI, Section B.1** of the Declaration, Developer may amend the Declaration at any time prior to the closing of the sale of the first Residential Unit in the Project; and

WHEREAS, pursuant to **Article XVI, Section B.2** of the Declaration, Developer has the right to amend the Condominium Documents in accordance with the exercise of any Developer's Reserved Rights; and

WHEREAS, pursuant to **Article XXVII** of the Declaration, during the Development Period, Developer has the reserved right to, without the joinder or consent of any Person, the Board, or any Owners or their mortgagees, to amend the Declaration to (a) recharacterize all or a portion of certain Unit Limited Common Elements as may be appurtenant to a Unit or Units owned by Developer or Residential or Commercial Limited Common Elements, if all Residential Units and Commercial Units, respectively, are owned by Developer, as being General Common Elements of the Project, thus giving up or waiving the exclusive use of such area or areas; and/or (b) redesignate all or a portion of certain Unit Limited Common Elements as may be appurtenant to any Unit owned by Developer or Developer's successors, assigns or Developer Affiliate, to another Unit or Units owned by Developer, or as Residential Limited Common Elements or Commercial Limited Common Elements, as applicable; and/or (c) redesignate a portion of the Residential Limited Common Elements and/or Commercial Limited Common Elements, if all Residential Units and Commercial Units, respectively, are owned by Developer, as Unit Limited Common Elements appurtenant to a Unit or Units owned by Developer; and/or (d) redesignate all or a portion of the Commercial Limited Common Elements, if the Commercial Units are owned by Developer, as being Residential Limited Common Elements appurtenant to Residential Units owned by Developer, or redesignate all or a portion of the Residential Limited Common Elements, if the Residential Units are owned by Developer, as being Commercial Limited Common Elements appurtenant to Commercial Units owned by Developer; and

WHEREAS, the Development Period has not yet expired; and

WHEREAS, no sales of Residential Units in the Project have closed, and Developer currently owns all of the Units and one hundred percent (100%) of the Common Interest in the Project; and

WHEREAS, pursuant to **Article XVI, Section B.4** of the Declaration, notwithstanding any provision of the Declaration to the contrary and notwithstanding the sale of any of the Units, Developer, without the approval or joinder of any Owner, lienholder, or other Person, may amend the Declaration to correct typographical or technical errors; and

WHEREAS, Developer wishes to amend the Declaration and amend and restate the Condominium Map to correct technical errors and reflect the following modifications to the Project that have arisen during the construction planning process: (a) changes to the Common Elements, including, without limitation, slight reconfigurations of certain General Common Element, Residential Limited Common Element, Commercial Limited Common Element, and Unit Limited Common Element areas, realignment of parking stalls, realignment and changes to the square footage of certain storage rooms, the removal of Storage Room No. S7-043, and (b) changes to the square footage of the Commercial Units and certain Residential Units, and the resulting changes to the Common Interest and Class Common Interest;

NOW THEREFORE, in consideration of the premises and other good and valuable consideration, the receipt and sufficiency of which are hereby acknowledged, Developer does hereby amend the Declaration and amend and restate the Condominium Map as follows:

1. **Amendments to the Declaration.** The Declaration is amended as follows:
 - a. Article XV, Section A of the Declaration shall be amended and replaced in its entirety with the following, in accordance with Hawaii Revised Statutes ("**HRS**") § 514B-32(a)(10):


"A. DECISION NOT TO REBUILD. The Association may decide at a meeting duly held not to repair, rebuild, or restore the Improvements pursuant to the affirmative vote or written approval of Owners holding no less than sixty-seven percent (67%) of the Common Interest and approved in writing by all holders of first Mortgage liens affecting any of the Units of the Owners executing or voting for such amendment to this Declaration. The meeting shall be held within ninety (90) calendar days after the damage or destruction occurs. Substantial damage or destruction to the Common Elements shall be handled in accordance with Section 514B-47 of the Act. "
 - b. Article XLIII, Section D.2 of the Declaration shall be amended to replace "one hundred twenty (120) calendar days" with "ninety (90) calendar days" in accordance with HRS § 672E-3.
 - c. Article XLIII, Section D.3.b of the Declaration shall be amended to replace "sixty (60) calendar days" with "thirty (30) calendar days" in accordance with HRS § 672E-4.
 - d. **Exhibit "B"** to the Declaration is hereby amended and replaced in its entirety with **Exhibit "B"** attached hereto and incorporated herein by reference to (1) update the square footage of the Commercial Units and certain Residential Units and (2) adjust the Common Interest and Class Common Interest accordingly.
2. **Amended and Restated Condominium Map.** The Amended Map is hereby amended, restated, and replaced in its entirety with the Condominium Map recorded concurrently herewith to capture the corrective changes and other necessary technical adjustments made pursuant to the Developer's Reserved Rights, all as depicted and more particularly described on the Condominium Map.
3. In conformance with Section 514B-34 of the Hawaii Revised Statutes, the Verified Statement of Registered Architect, which certifies that the Condominium Map, as amended hereby, fully and accurately depicts the layout, location, boundaries, dimensions, and numbers of the Units, is recorded concurrently herewith.
4. In all other respects, the Declaration shall remain unchanged and in full force and effect.
5. Capitalized terms used herein, unless otherwise noted, shall have the meanings set forth in the Declaration.

[The remainder of this page has been intentionally left blank]

IN WITNESS WHEREOF, the undersigned has executed these presents on the date first above written.

THE PARK WARD VILLAGE, LLC,
a Delaware limited liability company

By _____

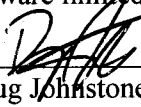
Doug Johnstone
Its Vice President

"Developer"

STATE OF HAWAII

CITY AND COUNTY OF HONOLULU

SS:

On this 20 day of November, 2024, before me appeared **DOUG JOHNSTONE**, to me personally known (or who proved to me on the basis of satisfactory evidence to be the person(s) described in the foregoing instrument), and who, being by me duly sworn or affirmed, did say that such person(s) executed the foregoing instrument as the free act and deed of such person(s), and if applicable, in the capacity(ies) shown, having been duly authorized to execute such instrument in such capacity(ies).



(Official Stamp or Seal)

Tracey K. Morrisugi
Print Name: Tracey K. Morrisugi
Notary Public, in and for said State

My commission expires: 9/14/2026

NOTARY CERTIFICATION STATEMENT

Document Identification or Description: **THIRD AMENDMENT TO DECLARATION OF CONDOMINIUM PROPERTY REGIME OF THE PARK WARD VILLAGE AND SECOND AMENDED AND RESTATED CONDOMINIUM MAP**


☐ Document Date: _____ or ☒ Undated at time of notarization

No. of Pages: 5 Jurisdiction: First Circuit
(in which notarial act is performed)

Tracey K. Morrisugi 11.20.24
Signature of Notary Date of Notarization and
Certification Statement

Tracey K. Morrisugi
Printed Name of Notary

My commission expires: 9/14/2026

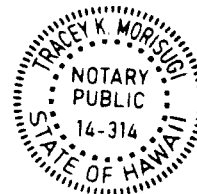

(Official Stamp or Seal)

EXHIBIT "B"

**UNIT NUMBERS, UNIT TYPES, NUMBER OF BEDROOMS AND BATHROOMS,
APPROXIMATE NET LIVING AREAS AND COMMERCIAL AREAS, CLASS COMMON
INTEREST, COMMON INTEREST AND PARKING STALLS**

RESIDENTIAL UNITS

Unit Number	Unit Type	Bed/ Bath	Approx. Net Living Area (Square Feet)	Approx. Net Lanai Area (Square Feet)	Residential Class Common Interest %	Common Interest %	LCE Parking Stall
200	00-A	3/3	1,554	N/A	0.336%	0.317%	RP3-063-S/RP3-062-S
201	01-B	1/1	707	N/A	0.153%	0.144%	RP3-053-S
202	02	3/3	1,312	N/A	0.284%	0.267%	RP3-061-S/RP3-060-S
203	03-B	2/2	1,087	N/A	0.186%	0.265%	RP3-059-S/RP3-058-S
216	16	1/1	748	N/A	0.162%	0.152%	RP3-052-S
218	18	2/2	995	N/A	0.215%	0.203%	RP3-057-S/RP3-056-S
220	20	0/1	389	N/A	0.084%	0.079%	RP3-045-S
222	22	0/1	393	N/A	0.085%	0.080%	RP3-046-S
224	24	1/1	786	N/A	0.170%	0.160%	RP3-051-S
226	26	0/1	388	N/A	0.084%	0.079%	RP3-047-S
228	28	0/1	391	N/A	0.085%	0.080%	RP3-048-S
230	30	0/1	388	N/A	0.084%	0.079%	RP3-049-S
232	32	0/1	391	N/A	0.085%	0.080%	RP3-050-S
234	34	2/2	1,078	N/A	0.233%	0.220%	RP3-055-S/RP3-054-S
300	00-A	3/3	1,554	N/A	0.336%	0.317%	RP3-113-S/RP3-114-S
301	01-A	1/1	733	N/A	0.159%	0.149%	RP3-121-S
302	02	3/3	1,312	N/A	0.284%	0.267%	RP3-115-S/RP3-116-S
303	03-A	2/2	1,169	N/A	0.253%	0.238%	RP3-117-S/RP3-118-S
316	16	1/1	748	N/A	0.162%	0.152%	RP3-124-S
318	18	2/2	995	N/A	0.215%	0.203%	RP3-119-S/RP3-120-S
320	20	0/1	389	N/A	0.084%	0.079%	RP3-064-S
322	22	0/1	393	N/A	0.085%	0.080%	RP3-065-S
324	24	1/1	786	N/A	0.170%	0.160%	RP3-005-S
326	26	0/1	388	N/A	0.084%	0.079%	RP3-001-S
328	28	0/1	391	N/A	0.085%	0.080%	RP3-002-S
330	30	0/1	388	N/A	0.084%	0.079%	RP3-003-S
332	32	0/1	391	N/A	0.085%	0.080%	RP3-004-S
334	34	2/2	1,078	N/A	0.233%	0.220%	RP3-126-S/RP3-127-S
400	00-B	3/3	1,501	N/A	0.325%	0.306%	RP4-063-S/RP4-062-S
401	01-A	1/1	733	N/A	0.159%	0.149%	RP4-053-S
402	02	3/3	1,312	N/A	0.284%	0.267%	RP4-061-S/RP4-060-S
403	03-A	2/2	1,169	N/A	0.253%	0.238%	RP4-059-S/RP4-058-S
416	16	1/1	748	N/A	0.162%	0.152%	RP4-052-S
418	18	2/2	995	N/A	0.215%	0.203%	RP4-057-S/RP4-056-S
420	20	0/1	389	N/A	0.084%	0.079%	RP4-134-S
422	22	0/1	393	N/A	0.085%	0.080%	RP4-046-S
424	24	1/1	786	N/A	0.170%	0.160%	RP4-051-S
426	26	0/1	388	N/A	0.084%	0.079%	RP4-047-S
428	28	0/1	391	N/A	0.085%	0.080%	RP4-048-S
430	30	0/1	388	N/A	0.084%	0.079%	RP4-049-S
432	32	0/1	391	N/A	0.085%	0.080%	RP4-050-S
434	34	2/2	1,078	N/A	0.233%	0.220%	RP4-055-S/RP4-054-S
500	00-A	2/2	1,555	N/A	0.336%	0.317%	RP5-063-S/RP5-062-S
501	01-A	1/1	733	N/A	0.159%	0.149%	RP5-053-S
502	02	3/3	1,312	N/A	0.284%	0.267%	RP5-061-S/RP5-060-S
503	03-A	2/2	1,169	N/A	0.253%	0.238%	RP5-059-S/RP5-058-S
516	16	1/1	748	N/A	0.162%	0.152%	RP5-052-S
518	18	2/2	995	N/A	0.215%	0.203%	RP5-057-S/RP5-056-S
520	20	0/1	389	N/A	0.084%	0.079%	RP5-133-S
522	22	0/1	393	N/A	0.085%	0.080%	RP5-046-S
524	24	1/1	786	N/A	0.170%	0.160%	RP5-051-S
526	26	0/1	388	N/A	0.084%	0.079%	RP5-047-S
528	28	0/1	391	N/A	0.085%	0.080%	RP5-048-S
530	30	0/1	388	N/A	0.084%	0.079%	RP5-049-S
532	32	0/1	391	N/A	0.085%	0.080%	RP5-050-S
534	34	2/2	1,078	N/A	0.233%	0.220%	RP5-055-S/RP5-054-S
600	00-A	3/3	1,554	N/A	0.336%	0.317%	RP6-064-S/RP6-063-S
601	01-B	1/1	707	N/A	0.153%	0.144%	RP6-054-S
602	02	3/3	1,312	N/A	0.284%	0.267%	RP6-062-S/RP6-061-S
603	03-B	2/2	1,087	N/A	0.235%	0.222%	RP6-060-S/RP6-059-S
616	16	1/1	748	N/A	0.162%	0.152%	RP6-053-S
618	18	2/2	995	N/A	0.215%	0.203%	RP6-058-S/RP6-057-S
620	20	0/1	389	N/A	0.084%	0.079%	RP6-046-S
622	22	0/1	393	N/A	0.085%	0.080%	RP6-047-S
624	24	1/1	786	N/A	0.170%	0.160%	RP6-052-S
626	26	0/1	388	N/A	0.084%	0.079%	RP6-048-S
628	28	0/1	391	N/A	0.085%	0.080%	RP6-049-S
630	30	0/1	388	N/A	0.084%	0.079%	RP6-050-S
632	32	0/1	391	N/A	0.085%	0.080%	RP6-051-S
634	34	2/2	1,078	N/A	0.233%	0.220%	RP6-056-S/RP6-055-S
700	00-A	3/3	1,554	N/A	0.336%	0.317%	RP7-062-S/RP7-061-S
701	01-A	1/1	733	N/A	0.159%	0.149%	RP7-052-S

702	02	3/3	1,312	N/A	0.284%	0.267%	RP7-060-S/RP7-059-S
703	03-A	2/2	1,169	N/A	0.253%	0.238%	RP7-058-S/RP7-057-S
716	16	1/1	748	N/A	0.162%	0.152%	RP7-051-S
718	18	2/2	995	N/A	0.215%	0.203%	RP7-056-S/RP7-055-S
720	20	0/1	389	N/A	0.084%	0.079%	RP7-044-S
722	22	0/1	393	N/A	0.085%	0.080%	RP7-045-S
724	24	1/1	786	N/A	0.170%	0.160%	RP7-050-S
726	26	0/1	388	N/A	0.084%	0.079%	RP7-046-S
728	28	0/1	391	N/A	0.085%	0.080%	RP7-047-S
730	30	0/1	388	N/A	0.084%	0.079%	RP7-048-S
732	32	0/1	391	N/A	0.085%	0.080%	RP7-049-S
734	34	2/2	1,078	N/A	0.233%	0.220%	RP7-054-S/RP7-053-S
900	00-A	2/2	1,555	N/A	0.336%	0.317%	RP3-174-S/RP3-172-S
901	01-A	1/1	733	N/A	0.159%	0.149%	RP6-023-S
902	02	3/3	1,312	N/A	0.284%	0.267%	RP4-092-S/RP4-093-S
903	03-A	2/2	1,169	N/A	0.253%	0.238%	RP4-161-S/RP4-159-S
904	04	2/2	1,010	N/A	0.218%	0.206%	RP5-151-S/RP5-153-S
905	05	1/1	710	N/A	0.154%	0.145%	RP6-006-S
906	06	1/1	750	N/A	0.162%	0.153%	RP6-043-S
907	07	1/1	728	N/A	0.157%	0.148%	RP6-007-S
908	08	0/1	465	N/A	0.101%	0.095%	RP7-043-S
909	09	1/1	565	N/A	0.122%	0.115%	RP7-009-S
910	10-A	2/2	1,043	N/A	0.226%	0.213%	RP5-038-S/RP5-039-S
911	11	2/1	923	N/A	0.200%	0.188%	RP5-067-S/RP5-066-S
913	13	0/1	439	N/A	0.095%	0.089%	RP7-066-S
915	15-A	1/1	735	N/A	0.159%	0.150%	RP7-082-S
1000	00-A	3/3	1,554	N/A	0.336%	0.317%	RP3-173-S/RP3-175-S
1001	01-B	1/1	707	N/A	0.153%	0.144%	RP6-024-S
1002	02	3/3	1,312	N/A	0.284%	0.267%	RP4-009-S/RP4-008-S
1003	03-B	2/2	1,087	N/A	0.235%	0.222%	RP4-165-S/RP4-163-S
1004	04	2/2	1,010	N/A	0.218%	0.206%	RP5-147-S/RP5-149-S
1005	05	1/1	710	N/A	0.154%	0.145%	RP6-137-S
1006	06	1/1	750	N/A	0.162%	0.153%	RP6-040-S
1007	07	1/1	728	N/A	0.157%	0.148%	RP6-136-S
1008	08	0/1	465	N/A	0.101%	0.095%	RP7-042-S
1009	09	1/1	565	N/A	0.122%	0.115%	RP7-010-S
1010	10-B	2/2	953	N/A	0.206%	0.194%	RP5-034-S/RP5-035-S
1011	11	2/1	923	N/A	0.200%	0.188%	RP5-069-S/RP5-068-S
1013	13	0/1	439	N/A	0.095%	0.089%	RP7-067-S
1015	15-A	1/1	735	N/A	0.159%	0.150%	RP7-083-S
1100	00-A	3/3	1,554	N/A	0.336%	0.317%	RP3-169-S/RP3-171-S
1101	01-A	1/1	733	N/A	0.159%	0.149%	RP6-025-S
1102	02	3/3	1,312	N/A	0.284%	0.267%	RP4-011-S/RP4-010-S
1103	03-A	2/2	1,169	N/A	0.253%	0.238%	RP4-169-S/RP4-167-S
1104	04	2/2	1,010	N/A	0.218%	0.206%	RP5-143-S/RP5-145-S
1105	05	1/1	710	N/A	0.154%	0.145%	RP6-134-S
1106	06	1/1	750	N/A	0.162%	0.153%	RP6-037-S
1107	07	1/1	728	N/A	0.157%	0.148%	RP6-133-S
1108	08	0/1	465	N/A	0.101%	0.095%	RP7-041-S
1109	09	1/1	565	N/A	0.122%	0.115%	RP7-011-S
1110	10-A	2/2	1,043	N/A	0.226%	0.213%	RP5-032-S/RP5-033-S
1111	11	2/1	923	N/A	0.200%	0.188%	RP5-001-S/RP5-070-S
1113	13	0/1	439	N/A	0.095%	0.089%	RP7-068-S
1115	15-A	1/1	735	N/A	0.159%	0.150%	RP7-084-S
1200	00-B	2/2	1,502	N/A	0.325%	0.306%	RP3-165-S/RP3-167-S
1201	01-A	1/1	733	N/A	0.159%	0.149%	RP6-026-S
1202	02	3/3	1,312	N/A	0.284%	0.267%	RP4-013-S/RP4-012-S
1203	03-A	2/2	1,169	N/A	0.253%	0.238%	RP4-173-S/RP4-171-S
1204	04	2/2	1,010	N/A	0.218%	0.206%	RP5-139-S/RP5-141-S
1205	05	1/1	710	N/A	0.154%	0.145%	RP6-130-S
1206	06	1/1	750	N/A	0.162%	0.153%	RP6-034-S
1207	07	1/1	728	N/A	0.157%	0.148%	RP6-129-S
1208	08	0/1	465	N/A	0.101%	0.095%	RP7-040-S
1209	09	1/1	565	N/A	0.122%	0.115%	RP7-012-S
1210	10-A	2/2	1,043	N/A	0.226%	0.213%	RP5-111-S/RP5-112-S
1211	11	2/1	923	N/A	0.200%	0.188%	RP5-003-S/RP5-002-S
1213	13	0/1	439	N/A	0.095%	0.089%	RP7-001-S
1215	15-B	1/1	721	N/A	0.156%	0.147%	RP6-065-S
1300	00-A	3/3	1,554	N/A	0.336%	0.317%	RP3-161-S/RP3-163-S
1301	01-A	1/1	733	N/A	0.159%	0.149%	RP6-027-S
1302	02	3/3	1,312	N/A	0.284%	0.267%	RP4-015-S/RP4-014-S
1303	03-A	2/2	1,169	N/A	0.253%	0.238%	RP4-177-S/RP4-175-S
1304	04	2/2	1,010	N/A	0.218%	0.206%	RP5-044-S/RP5-045-S
1305	05	1/1	710	N/A	0.154%	0.145%	RP6-128-S
1306	06	1/1	750	N/A	0.162%	0.153%	RP6-114-S
1307	07	1/1	728	N/A	0.157%	0.148%	RP6-127-S
1308	08	0/1	465	N/A	0.101%	0.095%	RP7-039-S
1309	09	1/1	565	N/A	0.122%	0.115%	RP7-013-S
1310	10-A	2/2	1,043	N/A	0.226%	0.213%	RP5-109-S/RP5-110-S

1311	11	2/1	923	N/A	0.200%	0.188%	RP5-005-S/RP5-004-S
1313	13	0/1	439	N/A	0.095%	0.089%	RP7-002-S
1315	15-A	1/1	735	N/A	0.159%	0.150%	RP6-066-S
1400	00-A	3/3	1,554	N/A	0.336%	0.317%	RP3-157-S/RP3-159-S
1401	01-B	1/1	707	N/A	0.153%	0.144%	RP6-028-S
1402	02	3/3	1,312	N/A	0.284%	0.267%	RP4-017-S/RP4-016-S
1403	03-B	2/2	1,087	N/A	0.235%	0.222%	RP4-176-S/RP4-178-S
1404	04	2/2	1,010	N/A	0.218%	0.206%	RP5-042-S/RP5-043-S
1405	05	1/1	710	N/A	0.154%	0.145%	RP6-125-S
1406	06	1/1	750	N/A	0.162%	0.153%	RP6-111-S
1407	07	1/1	728	N/A	0.157%	0.148%	RP6-124-S
1408	08	0/1	465	N/A	0.101%	0.095%	RP7-038-S
1409	09	1/1	565	N/A	0.122%	0.115%	RP7-014-S
1410	10-B	2/2	953	N/A	0.206%	0.194%	RP5-105-S/RP5-106-S
1411	11	2/1	923	N/A	0.200%	0.188%	RP5-007-S/RP5-006-S
1413	13	0/1	439	N/A	0.095%	0.089%	RP7-003-S
1415	15-A	1/1	735	N/A	0.159%	0.150%	RP6-067-S
1500	00-A	2/2	1,555	N/A	0.336%	0.317%	RP3-153-S/RP3-155-S
1501	01-A	1/1	733	N/A	0.159%	0.149%	RP6-029-S
1502	02	3/3	1,312	N/A	0.284%	0.267%	RP4-019-S/RP4-018-S
1503	03-A	2/2	1,169	N/A	0.253%	0.238%	RP4-172-S/RP4-174-S
1504	04	2/2	1,010	N/A	0.218%	0.206%	RP5-040-S/RP5-041-S
1505	05	1/1	710	N/A	0.154%	0.145%	RP6-121-S
1506	06	1/1	750	N/A	0.162%	0.153%	RP6-108-S
1507	07	1/1	728	N/A	0.157%	0.148%	RP6-120-S
1508	08	0/1	465	N/A	0.101%	0.095%	RP7-037-S
1509	09	1/1	565	N/A	0.122%	0.115%	RP7-015-S
1510	10-A	2/2	1,043	N/A	0.226%	0.213%	RP5-103-S/RP5-104-S
1511	11	2/1	923	N/A	0.200%	0.188%	RP5-136-S/RP5-137-S
1513	13	0/1	439	N/A	0.095%	0.089%	RP7-004-S
1515	15-A	1/1	735	N/A	0.159%	0.150%	RP6-068-S
1600	00-B	3/3	1,501	N/A	0.325%	0.306%	RP3-149-S/RP3-151-S
1601	01-A	1/1	733	N/A	0.159%	0.149%	RP6-071-S
1602	02	3/3	1,312	N/A	0.284%	0.267%	RP4-021-S/RP4-020-S
1603	03-A	2/2	1,169	N/A	0.253%	0.238%	RP4-168-S/RP4-170-S
1604	04	2/2	1,010	N/A	0.218%	0.206%	RP5-036-S/RP5-037-S
1605	05	1/1	710	N/A	0.154%	0.145%	RP6-119-S
1606	06	1/1	750	N/A	0.162%	0.153%	RP6-105-S
1607	07	1/1	728	N/A	0.157%	0.148%	RP6-118-S
1608	08	0/1	465	N/A	0.101%	0.095%	RP7-036-S
1609	09	1/1	565	N/A	0.122%	0.115%	RP7-016-S
1610	10-A	2/2	1,043	N/A	0.226%	0.213%	RP5-099-S/RP5-100-S
1611	11	2/1	923	N/A	0.200%	0.188%	RP5-134-S/RP5-135-S
1613	13	0/1	439	N/A	0.095%	0.089%	RP7-005-S
1615	15-B	1/1	721	N/A	0.156%	0.147%	RP6-069-S
1700	00-A	3/3	1,554	N/A	0.336%	0.317%	RP3-145-S/RP3-147-S
1701	01-A	1/1	733	N/A	0.159%	0.149%	RP6-072-S
1702	02	3/3	1,312	N/A	0.284%	0.267%	RP4-023-S/RP4-022-S
1703	03-A	2/2	1,169	N/A	0.253%	0.238%	RP4-164-S/RP4-166-S
1704	04	2/2	1,010	N/A	0.218%	0.206%	RP5-113-S/RP5-114-S
1705	05	1/1	710	N/A	0.154%	0.145%	RP6-116-S
1706	06	1/1	750	N/A	0.162%	0.153%	RP6-102-S
1707	07	1/1	728	N/A	0.157%	0.148%	RP6-115-S
1708	08	0/1	465	N/A	0.101%	0.095%	RP7-035-S
1709	09	1/1	565	N/A	0.122%	0.115%	RP7-017-S
1710	10-A	2/2	1,043	N/A	0.226%	0.213%	RP5-095-S/RP5-096-S
1711	11	2/1	923	N/A	0.200%	0.188%	RP5-131-S/RP5-132-S
1713	13	0/1	439	N/A	0.095%	0.089%	RP7-006-S
1715	15-A	1/1	735	N/A	0.159%	0.150%	RP6-070-S
1800	00-A	3/3	1,554	N/A	0.336%	0.317%	RP3-141-S/RP3-143-S
1801	01-B	1/1	707	N/A	0.153%	0.144%	RP6-073-S
1802	02	3/3	1,312	N/A	0.284%	0.267%	RP4-025-S/RP4-024-S
1803	03-B	2/2	1,087	N/A	0.235%	0.222%	RP4-160-S/RP4-162-S
1804	04	2/2	1,010	N/A	0.218%	0.206%	RP5-107-S/RP5-108-S
1805	05	1/1	710	N/A	0.154%	0.145%	RP6-142-S
1806	06	1/1	750	N/A	0.162%	0.153%	RP6-101-S
1807	07	1/1	728	N/A	0.157%	0.148%	RP6-144-S
1808	08	0/1	465	N/A	0.101%	0.095%	RP7-034-S
1809	09	1/1	565	N/A	0.122%	0.115%	RP7-018-S
1810	10-B	2/2	953	N/A	0.206%	0.194%	RP5-091-S/RP5-092-S
1811	11	2/1	923	N/A	0.200%	0.188%	RP5-129-S/RP5-130-S
1813	13	0/1	439	N/A	0.095%	0.089%	RP7-007-S
1815	15-A	1/1	735	N/A	0.159%	0.150%	RP6-001-S
1900	00-A	3/3	1,554	N/A	0.336%	0.317%	RP3-137-S/RP3-139-S
1901	01-A	1/1	733	N/A	0.159%	0.149%	RP6-074-S
1902	02	3/3	1,312	N/A	0.284%	0.267%	RP4-027-S/RP4-026-S
1903	03-A	2/2	1,169	N/A	0.253%	0.238%	RP4-156-S/RP4-158-S
1904	04	2/2	1,010	N/A	0.218%	0.206%	RP5-101-S/RP5-102-S
1905	05	1/1	710	N/A	0.154%	0.145%	RP6-146-S

1906	06	1/1	750	N/A	0.162%	0.153%	RP6-098-S
1907	07	1/1	728	N/A	0.157%	0.148%	RP6-148-S
1908	08	0/1	465	N/A	0.101%	0.095%	RP7-033-S
1909	09	1/1	565	N/A	0.122%	0.115%	RP7-019-S
1910	10-A	2/2	1,043	N/A	0.226%	0.213%	RP5-011-S/RP5-010-S
1911	11	2/1	923	N/A	0.200%	0.188%	RP5-127-S/RP5-128-S
1913	13	0/1	439	N/A	0.095%	0.089%	RP7-131-S
1915	15-A	1/1	735	N/A	0.159%	0.150%	RP6-002-S
2000	00-B	3/3	1,501	N/A	0.325%	0.306%	RP3-043-S/RP3-044-S
2001	01-A	1/1	733	N/A	0.159%	0.149%	RP6-075-S
2002	02	3/3	1,312	N/A	0.284%	0.267%	RP4-029-S/RP4-028-S
2003	03-A	2/2	1,169	N/A	0.253%	0.238%	RP4-152-S/RP4-154-S
2004	04	2/2	1,010	N/A	0.218%	0.206%	RP5-097-S/RP5-098-S
2005	05	1/1	710	N/A	0.154%	0.145%	RP6-152-S
2006	06	1/1	750	N/A	0.162%	0.153%	RP6-097-S
2007	07	1/1	728	N/A	0.157%	0.148%	RP6-154-S
2008	08	0/1	465	N/A	0.101%	0.095%	RP7-032-S
2009	09	1/1	565	N/A	0.122%	0.115%	RP7-085-S
2010	10-A	2/2	1,043	N/A	0.226%	0.213%	RP5-015-S/RP5-014-S
2011	11	2/1	923	N/A	0.200%	0.188%	RP5-125-S/RP5-126-S
2013	13	0/1	439	N/A	0.095%	0.089%	RP7-130-S
2015	15-B	1/1	721	N/A	0.156%	0.147%	RP6-003-S
2100	00-A	2/2	1,555	N/A	0.336%	0.317%	RP3-041-S/RP3-042-S
2101	01-A	1/1	733	N/A	0.159%	0.149%	RP6-076-S
2102	02	3/3	1,312	N/A	0.284%	0.267%	RP4-072-S/RP4-071-S
2103	03-A	2/2	1,169	N/A	0.253%	0.238%	RP4-148-S/RP4-150-S
2104	04	2/2	1,010	N/A	0.218%	0.206%	RP5-093-S/RP5-094-S
2105	05	1/1	710	N/A	0.154%	0.145%	RP6-160-S
2106	06	1/1	750	N/A	0.162%	0.153%	RP6-096-S
2107	07	1/1	728	N/A	0.157%	0.148%	RP6-162-S
2108	08	0/1	465	N/A	0.101%	0.095%	RP7-031-S
2109	09	1/1	565	N/A	0.122%	0.115%	RP7-021-S
2110	10-A	2/2	1,043	N/A	0.226%	0.213%	RP5-019-S/RP5-018-S
2111	11	2/1	923	N/A	0.200%	0.188%	RP5-123-S/RP5-124-S
2113	13	0/1	439	N/A	0.095%	0.089%	RP7-129-S
2115	15-A	1/1	735	N/A	0.159%	0.150%	RP6-004-S
2200	00-A	2/2	1,555	N/A	0.336%	0.317%	RP3-039-S/RP3-040-S
2201	01-B	1/1	707	N/A	0.153%	0.144%	RP6-077-S
2202	02	3/3	1,312	N/A	0.284%	0.267%	RP4-074-S/RP4-073-S
2203	03-B	2/2	1,087	N/A	0.235%	0.222%	RP4-144-S/RP4-146-S
2204	04	2/2	1,010	N/A	0.218%	0.206%	RP5-009-S/RP5-008-S
2205	05	1/1	710	N/A	0.154%	0.145%	RP6-164-S
2206	06	1/1	750	N/A	0.162%	0.153%	RP6-095-S
2207	07	1/1	728	N/A	0.157%	0.148%	RP6-166-S
2208	08	0/1	465	N/A	0.101%	0.095%	RP7-030-S
2209	09	1/1	565	N/A	0.122%	0.115%	RP7-022-S
2210	10-B	2/2	953	N/A	0.206%	0.194%	RP5-023-S/RP5-022-S
2211	11	2/1	923	N/A	0.200%	0.188%	RP5-121-S/RP5-122-S
2213	13	0/1	439	N/A	0.095%	0.089%	RP7-128-S
2215	15-A	1/1	735	N/A	0.159%	0.150%	RP6-005-S
2300	00-A	2/2	1,555	N/A	0.336%	0.317%	RP3-037-S/RP3-038-S
2301	01-A	1/1	733	N/A	0.159%	0.149%	RP6-078-S
2302	02	3/3	1,312	N/A	0.284%	0.267%	RP4-076-S/RP4-075-S
2303	03-A	2/2	1,169	N/A	0.253%	0.238%	RP4-140-S/RP4-142-S
2304	04	2/2	1,010	N/A	0.218%	0.206%	RP5-013-S/RP5-012-S
2305	05	1/1	710	N/A	0.154%	0.145%	RP6-172-S
2306	06	1/1	750	N/A	0.162%	0.153%	RP6-094-S
2307	07	1/1	728	N/A	0.157%	0.148%	RP6-174-S
2308	08	0/1	465	N/A	0.101%	0.095%	RP7-108-S
2309	09	1/1	565	N/A	0.122%	0.115%	RP7-023-S
2310	10-A	2/2	1,043	N/A	0.226%	0.213%	RP5-027-S/RP5-026-S
2311	11	2/1	923	N/A	0.200%	0.188%	RP5-119-S/RP5-120-S
2313	13	0/1	439	N/A	0.095%	0.089%	RP7-127-S
2315	15-A	1/1	735	N/A	0.159%	0.150%	RP6-135-S
2400	00-B	3/3	1,501	N/A	0.325%	0.306%	RP3-035-S/RP3-036-S
2401	01-A	1/1	733	N/A	0.159%	0.149%	RP6-079-S
2402	02	3/3	1,312	N/A	0.284%	0.267%	RP4-078-S/RP4-077-S
2403	03-A	2/2	1,169	N/A	0.253%	0.238%	RP4-044-S/RP4-045-S
2404	04	2/2	1,010	N/A	0.218%	0.206%	RP5-017-S/RP5-016-S
2405	05	1/1	710	N/A	0.154%	0.145%	RP6-176-S
2406	06	1/1	750	N/A	0.162%	0.153%	RP6-093-S
2407	07	1/1	728	N/A	0.157%	0.148%	RP6-177-S
2408	08	0/1	465	N/A	0.101%	0.095%	RP7-107-S
2409	09	1/1	565	N/A	0.122%	0.115%	RP7-024-S
2410	10-A	2/2	1,043	N/A	0.226%	0.213%	RP5-072-S/RP5-071-S
2411	11	2/1	923	N/A	0.200%	0.188%	RP5-117-S/RP5-118-S
2413	13	0/1	439	N/A	0.095%	0.089%	RP7-126-S
2415	15-B	1/1	721	N/A	0.156%	0.147%	RP6-132-S
2500	00-A	3/3	1,554	N/A	0.336%	0.317%	RP3-033-S/RP3-034-S

2501	01-A	1/1	733	N/A	0.159%	0.149%	RP6-080-S
2502	02	3/3	1,312	N/A	0.284%	0.267%	RP4-080-S/RP4-079-S
2503	03-A	2/2	1,169	N/A	0.253%	0.238%	RP4-042-S/RP4-043-S
2504	04	2/2	1,010	N/A	0.218%	0.206%	RP5-021-S/RP5-020-S
2505	05	1/1	710	N/A	0.154%	0.145%	RP6-173-S
2506	06	1/1	750	N/A	0.162%	0.153%	RP6-092-S
2507	07	1/1	728	N/A	0.157%	0.148%	RP6-171-S
2508	08	0/1	465	N/A	0.101%	0.095%	RP7-106-S
2509	09	1/1	565	N/A	0.122%	0.115%	RP7-025-S
2510	10-A	2/2	1,043	N/A	0.226%	0.213%	RP5-076-S/RP5-075-S
2511	11	2/1	923	N/A	0.200%	0.188%	RP5-115-S/RP5-116-S
2513	13	0/1	439	N/A	0.095%	0.089%	RP7-125-S
2515	15-A	1/1	735	N/A	0.159%	0.150%	RP6-131-S
2600	00-A	2/2	1,555	N/A	0.336%	0.317%	RP3-031-S/RP3-032-S
2601	01-B	1/1	707	N/A	0.153%	0.144%	RP6-081-S
2602	02	3/3	1,312	N/A	0.284%	0.267%	RP4-084-S/RP4-081-S
2603	03-B	2/2	1,087	N/A	0.235%	0.222%	RP4-040-S/RP4-041-S
2604	04	2/2	1,010	N/A	0.218%	0.206%	RP5-025-S/RP5-024-S
2605	05	1/1	710	N/A	0.154%	0.145%	RP6-165-S
2606	06	1/1	750	N/A	0.162%	0.153%	RP6-091-S
2607	07	1/1	728	N/A	0.157%	0.148%	RP6-163-S
2608	08	0/1	465	N/A	0.101%	0.095%	RP7-105-S
2609	09	1/1	565	N/A	0.122%	0.115%	RP7-026-S
2610	10-B	2/2	953	N/A	0.206%	0.194%	RP5-080-S/RP5-079-S
2611	11	2/1	923	N/A	0.200%	0.188%	RP5-140-S/RP5-138-S
2613	13	0/1	439	N/A	0.095%	0.089%	RP7-124-S
2615	15-A	1/1	735	N/A	0.159%	0.150%	RP6-126-S
2700	00-A	3/3	1,554	N/A	0.336%	0.317%	RP3-104-S/RP3-105-S
2701	01-A	1/1	733	N/A	0.159%	0.149%	RP6-084-S
2702	02	3/3	1,312	N/A	0.284%	0.267%	RP4-086-S/RP4-085-S
2703	03-A	2/2	1,169	N/A	0.253%	0.238%	RP4-038-S/RP4-039-S
2704	04	2/2	1,010	N/A	0.218%	0.206%	RP5-029-S/RP5-028-S
2705	05	1/1	710	N/A	0.154%	0.145%	RP6-161-S
2706	06	1/1	750	N/A	0.162%	0.153%	RP6-008-S
2707	07	1/1	728	N/A	0.157%	0.148%	RP6-159-S
2708	08	0/1	465	N/A	0.101%	0.095%	RP7-104-S
2709	09	1/1	565	N/A	0.122%	0.115%	RP7-027-S
2710	10-A	2/2	1,043	N/A	0.226%	0.213%	RP5-086-S/RP5-085-S
2711	11	2/1	923	N/A	0.200%	0.188%	RP5-144-S/RP5-142-S
2713	13	0/1	439	N/A	0.095%	0.089%	RP7-123-S
2715	15-A	1/1	735	N/A	0.159%	0.150%	RP6-123-S
2800	00-B	3/3	1,501	N/A	0.325%	0.306%	RP3-102-S/RP3-103-S
2801	01-A	1/1	733	N/A	0.159%	0.149%	RP6-085-S
2802	02	3/3	1,312	N/A	0.284%	0.267%	RP4-088-S/RP4-087-S
2803	03-A	2/2	1,169	N/A	0.253%	0.238%	RP4-036-S/RP4-037-S
2804	04	2/2	1,010	N/A	0.218%	0.206%	RP5-074-S/RP5-073-S
2805	05	1/1	710	N/A	0.154%	0.145%	RP6-155-S
2806	06	1/1	750	N/A	0.162%	0.153%	RP6-009-S
2807	07	1/1	728	N/A	0.157%	0.148%	RP6-153-S
2808	08	0/1	465	N/A	0.101%	0.095%	RP7-103-S
2809	09	1/1	565	N/A	0.122%	0.115%	RP7-028-S
2810	10-A	2/2	1,043	N/A	0.226%	0.213%	RP5-090-S/RP5-089-S
2811	11	2/1	923	N/A	0.200%	0.188%	RP5-148-S/RP5-146-S
2813	13	0/1	439	N/A	0.095%	0.089%	RP7-122-S
2815	15-B	1/1	721	N/A	0.156%	0.147%	RP6-122-S
2900	00-A	2/2	1,555	N/A	0.336%	0.317%	RP3-100-S/RP3-101-S
2901	01-A	1/1	733	N/A	0.159%	0.149%	RP6-086-S
2902	02	3/3	1,312	N/A	0.284%	0.267%	RP4-091-S/RP4-090-S
2903	03-A	2/2	1,169	N/A	0.253%	0.238%	RP4-034-S/RP4-035-S
2904	04	2/2	1,010	N/A	0.218%	0.206%	RP5-078-S/RP5-077-S
2905	05	1/1	710	N/A	0.154%	0.145%	RP6-151-S
2906	06	1/1	750	N/A	0.162%	0.153%	RP6-010-S
2907	07	1/1	728	N/A	0.157%	0.148%	RP6-149-S
2908	08	0/1	465	N/A	0.101%	0.095%	RP7-102-S
2909	09	1/1	565	N/A	0.122%	0.115%	RP7-069-S
2910	10-A	2/2	1,043	N/A	0.226%	0.213%	RP4-067-S/RP4-066-S
2911	11	2/1	923	N/A	0.200%	0.188%	RP5-152-S/RP5-150-S
2913	13	0/1	439	N/A	0.095%	0.089%	RP7-121-S
2915	15-A	1/1	735	N/A	0.159%	0.150%	RP6-117-S
3000	00-A	3/3	1,554	N/A	0.336%	0.317%	RP3-098-S/RP3-099-S
3001	01-B	1/1	707	N/A	0.153%	0.144%	RP6-087-S
3002	02	3/3	1,312	N/A	0.284%	0.267%	RP3-111-S/RP3-112-S
3003	03-B	2/2	1,087	N/A	0.235%	0.222%	RP4-032-S/RP4-033-S
3004	04	2/2	1,010	N/A	0.218%	0.206%	RP5-084-S/RP5-081-S
3005	05	1/1	710	N/A	0.154%	0.145%	RP6-147-S
3006	06	1/1	750	N/A	0.162%	0.153%	RP6-011-S
3007	07	1/1	728	N/A	0.157%	0.148%	RP6-145-S
3008	08	0/1	465	N/A	0.101%	0.095%	RP7-101-S
3009	09	1/1	565	N/A	0.122%	0.115%	RP7-070-S

3010	10-B	2/2	953	N/A	0.206%	0.194%	RP4-001-S/RP4-070-S
3011	11	2/1	923	N/A	0.200%	0.188%	RP5-156-S/RP5-154-S
3013	13	0/1	439	N/A	0.095%	0.089%	RP7-120-S
3015	15-A	1/1	735	N/A	0.159%	0.150%	RP6-138-S
3100	00-A	3/3	1,554	N/A	0.336%	0.317%	RP3-096-S/RP3-097-S
3101	01-A	1/1	733	N/A	0.159%	0.149%	RP6-088-S
3102	02	3/3	1,312	N/A	0.284%	0.267%	RP3-109-S/RP3-110-S
3103	03-A	2/2	1,169	N/A	0.253%	0.238%	RP4-114-S/RP4-115-S
3104	04	2/2	1,010	N/A	0.218%	0.206%	RP5-088-S/RP5-087-S
3105	05	1/1	710	N/A	0.154%	0.145%	RP6-141-S
3106	06	1/1	750	N/A	0.162%	0.153%	RP6-012-S
3107	07	1/1	728	N/A	0.157%	0.148%	RP6-139-S
3108	08	0/1	465	N/A	0.101%	0.095%	RP7-100-S
3109	09	1/1	565	N/A	0.122%	0.115%	RP7-071-S
3110	10-A	2/2	1,043	N/A	0.226%	0.213%	RP4-007-S/RP4-006-S
3111	11	2/1	923	N/A	0.200%	0.188%	RP5-160-S/RP5-158-S
3113	13	0/1	439	N/A	0.095%	0.089%	RP7-119-S
3115	15-A	1/1	735	N/A	0.159%	0.150%	RP6-140-S
3200	00-B	3/3	1,501	N/A	0.325%	0.306%	RP3-094-S/RP3-095-S
3201	01-A	1/1	733	N/A	0.159%	0.149%	RP6-089-S
3202	02	3/3	1,312	N/A	0.284%	0.267%	RP3-107-S/RP3-108-S
3203	03-A	2/2	1,169	N/A	0.253%	0.238%	RP4-112-S/RP4-113-S
3204	04	2/2	1,010	N/A	0.218%	0.206%	RP4-065-S/RP4-064-S
3205	05	1/1	710	N/A	0.154%	0.145%	RP6-045-S
3206	06	1/1	750	N/A	0.162%	0.153%	RP6-013-S
3207	07	1/1	728	N/A	0.157%	0.148%	RP6-044-S
3208	08	0/1	465	N/A	0.101%	0.095%	RP7-099-S
3209	09	1/1	565	N/A	0.122%	0.115%	RP7-072-S
3210	10-A	2/2	1,043	N/A	0.226%	0.213%	RP4-132-S/RP4-133-S
3211	11	2/1	923	N/A	0.200%	0.188%	RP5-164-S/RP5-162-S
3213	13	0/1	439	N/A	0.095%	0.089%	RP7-118-S
3215	15-B	1/1	721	N/A	0.156%	0.147%	RP6-150-S
3300	00-A	3/3	1,554	N/A	0.336%	0.317%	RP3-092-S/RP3-093-S
3301	01-A	1/1	733	N/A	0.159%	0.149%	RP6-090-S
3302	02	3/3	1,312	N/A	0.284%	0.267%	RP3-138-S/RP3-136-S
3303	03-A	2/2	1,169	N/A	0.253%	0.238%	RP4-110-S/RP4-111-S
3304	04	2/2	1,010	N/A	0.218%	0.206%	RP4-069-S/RP4-068-S
3305	05	1/1	710	N/A	0.154%	0.145%	RP6-042-S
3306	06	1/1	750	N/A	0.162%	0.153%	RP6-014-S
3307	07	1/1	728	N/A	0.157%	0.148%	RP6-041-S
3308	08	0/1	465	N/A	0.101%	0.095%	RP7-098-S
3309	09	1/1	565	N/A	0.122%	0.115%	RP7-073-S
3310	10-A	2/2	1,043	N/A	0.226%	0.213%	RP4-126-S/RP4-127-S
3311	11	2/1	923	N/A	0.200%	0.188%	RP5-168-S/RP5-166-S
3313	13	0/1	439	N/A	0.095%	0.089%	RP7-117-S
3315	15-A	1/1	735	N/A	0.159%	0.150%	RP6-156-S
3400	00-A	2/2	1,555	N/A	0.336%	0.317%	RP3-067-S/RP3-087-S
3401	01-B	1/1	707	N/A	0.153%	0.144%	RP5-064-S
3402	02	3/3	1,312	N/A	0.284%	0.267%	RP3-142-S/RP3-140-S
3403	03-B	2/2	1,087	N/A	0.235%	0.222%	RP4-108-S/RP4-109-S
3404	04	2/2	1,010	N/A	0.218%	0.206%	RP4-003-S/RP4-002-S
3405	05	1/1	710	N/A	0.154%	0.145%	RP6-039-S
3406	06	1/1	750	N/A	0.162%	0.153%	RP6-015-S
3407	07	1/1	728	N/A	0.157%	0.148%	RP6-038-S
3408	08	0/1	465	N/A	0.101%	0.095%	RP7-097-S
3409	09	1/1	565	N/A	0.122%	0.115%	RP7-074-S
3410	10-B	2/2	953	N/A	0.206%	0.194%	RP4-122-S/RP4-123-S
3411	11	2/1	923	N/A	0.200%	0.188%	RP5-172-S/RP5-170-S
3413	13	0/1	439	N/A	0.095%	0.089%	RP7-116-S
3415	15-A	1/1	735	N/A	0.159%	0.150%	RP6-158-S
3500	00-A	3/3	1,554	N/A	0.336%	0.317%	RP3-069-S/RP3-068-S
3501	01-A	1/1	733	N/A	0.159%	0.149%	RP5-065-S
3502	02	3/3	1,312	N/A	0.284%	0.267%	RP3-146-S/RP3-144-S
3503	03-A	2/2	1,169	N/A	0.253%	0.238%	RP4-106-S/RP4-107-S
3504	04	2/2	1,010	N/A	0.218%	0.206%	RP4-005-S/RP4-004-S
3505	05	1/1	710	N/A	0.154%	0.145%	RP6-036-S
3506	06	1/1	750	N/A	0.162%	0.153%	RP6-016-S
3507	07	1/1	728	N/A	0.157%	0.148%	RP6-035-S
3508	08	0/1	465	N/A	0.101%	0.095%	RP7-096-S
3509	09	1/1	565	N/A	0.122%	0.115%	RP7-075-S
3510	10-A	2/2	1,043	N/A	0.226%	0.213%	RP4-120-S/RP4-121-S
3511	11	2/1	923	N/A	0.200%	0.188%	RP5-176-S/RP5-174-S
3513	13	0/1	439	N/A	0.095%	0.089%	RP7-115-S
3515	15-A	1/1	735	N/A	0.159%	0.150%	RP6-168-S
3600	00-B	3/3	1,501	N/A	0.325%	0.306%	RP3-071-S/RP3-070-S
3601	01-A	1/1	733	N/A	0.159%	0.149%	RP3-122-S/RP3-133-T
3602	02	3/3	1,312	N/A	0.284%	0.267%	RP3-150-S/RP3-148-S
3603	03-A	2/2	1,169	N/A	0.253%	0.238%	RP4-104-S/RP4-105-S
3604	04	2/2	1,010	N/A	0.218%	0.206%	RP4-137-S/RP4-138-S

3605	05	1/1	710	N/A	0.154%	0.145%	RP6-033-S
3606	06	1/1	750	N/A	0.162%	0.153%	RP6-017-S
3607	07	1/1	728	N/A	0.157%	0.148%	RP6-032-S
3608	08	0/1	465	N/A	0.101%	0.095%	RP7-095-S
3609	09	1/1	565	N/A	0.122%	0.115%	RP7-076-S
3610	10-A	2/2	1,043	N/A	0.226%	0.213%	RP4-118-S/RP4-119-S
3611	11	2/1	923	N/A	0.200%	0.188%	RP5-175-S/RP5-177-S
3613	13	0/1	439	N/A	0.095%	0.089%	RP7-114-S
3615	15-B	1/1	721	N/A	0.156%	0.147%	RP6-170-S
3700	00-A	3/3	1,554	N/A	0.336%	0.317%	RP3-073-S/RP3-072-S
3701	01-A	1/1	733	N/A	0.159%	0.149%	RP3-123-S/RP3-134-T
3702	02	3/3	1,312	N/A	0.284%	0.267%	RP3-154-S/RP3-152-S
3703	03-A	2/2	1,169	N/A	0.253%	0.238%	RP4-102-S/RP4-103-S
3704	04	2/2	1,010	N/A	0.218%	0.206%	RP4-135-S/RP4-136-S
3705	05	1/1	710	N/A	0.154%	0.145%	RP6-113-S
3706	06	1/1	750	N/A	0.162%	0.153%	RP6-018-S
3707	07	1/1	728	N/A	0.157%	0.148%	RP6-112-S
3708	08	0/1	465	N/A	0.101%	0.095%	RP7-094-S
3709	09	1/1	565	N/A	0.122%	0.115%	RP7-077-S
3710	10-A	2/2	1,043	N/A	0.226%	0.213%	RP4-116-S/RP4-117-S
3711	11	2/1	923	N/A	0.200%	0.188%	RP5-171-S/RP5-173-S
3713	13	0/1	439	N/A	0.095%	0.089%	RP7-113-S
3715	15-A	1/1	735	N/A	0.159%	0.150%	RP6-175-S
3800	00-A	3/3	1,554	N/A	0.336%	0.317%	RP3-075-S/RP3-074-S
3801	01-B	1/1	707	N/A	0.153%	0.144%	RP3-125-S/RP3-135-T
3802	02	3/3	1,312	N/A	0.284%	0.267%	RP3-158-S/RP3-156-S
3803	03-B	2/2	1,087	N/A	0.235%	0.222%	RP4-100-S/RP4-101-S
3804	04	2/2	1,010	N/A	0.218%	0.206%	RP4-130-S/RP4-131-S
3805	05	1/1	710	N/A	0.154%	0.145%	RP6-110-S
3806	06	1/1	750	N/A	0.162%	0.153%	RP6-019-S
3807	07	1/1	728	N/A	0.157%	0.148%	RP6-109-S
3808	08	0/1	465	N/A	0.101%	0.095%	RP7-093-S
3809	09	1/1	565	N/A	0.122%	0.115%	RP7-078-S
3810	10-B	2/2	953	N/A	0.206%	0.194%	RP4-145-S/RP4-143-S
3811	11	2/1	923	N/A	0.200%	0.188%	RP5-167-S/RP5-169-S
3813	13	0/1	439	N/A	0.095%	0.089%	RP7-112-S
3815	15-A	1/1	735	N/A	0.159%	0.150%	RP6-169-S
3900	00-A	3/3	1,554	N/A	0.336%	0.317%	RP3-077-S/RP3-076-S
3901	01-A	1/1	733	N/A	0.159%	0.149%	RP3-088-S/RP3-130-T
3902	02	3/3	1,312	N/A	0.284%	0.267%	RP3-162-S/RP3-160-S
3903	03-A	2/2	1,169	N/A	0.253%	0.238%	RP4-098-S/RP4-099-S
3904	04	2/2	1,010	N/A	0.218%	0.206%	RP4-128-S/RP4-129-S
3905	05	1/1	710	N/A	0.154%	0.145%	RP6-107-S
3906	06	1/1	750	N/A	0.162%	0.153%	RP6-020-S
3907	07	1/1	728	N/A	0.157%	0.148%	RP6-106-S
3908	08	0/1	465	N/A	0.101%	0.095%	RP7-092-S
3909	09	1/1	565	N/A	0.122%	0.115%	RP7-079-S
3910	10-A	2/2	1,043	N/A	0.226%	0.213%	RP4-149-S/RP4-147-S
3911	11	2/1	923	N/A	0.200%	0.188%	RP5-163-S/RP5-165-S
3913	13	0/1	439	N/A	0.095%	0.089%	RP7-111-S
3915	15-A	1/1	735	N/A	0.159%	0.150%	RP6-167-S
4000	00-B	3/3	1,501	N/A	0.325%	0.306%	RP3-083-S/RP3-081-S
4001	01-A	1/1	733	N/A	0.159%	0.149%	RP3-090-S/RP3-131-T
4002	02	3/3	1,312	N/A	0.284%	0.267%	RP3-166-S/RP3-164-S
4003	03-A	2/2	1,169	N/A	0.253%	0.238%	RP4-096-S/RP4-097-S
4004	04	2/2	1,010	N/A	0.218%	0.206%	RP4-124-S/RP4-125-S
4005	05	1/1	710	N/A	0.154%	0.145%	RP6-104-S
4006	06	1/1	750	N/A	0.162%	0.153%	RP6-021-S
4007	07	1/1	728	N/A	0.157%	0.148%	RP6-103-S
4008	08	0/1	465	N/A	0.101%	0.095%	RP7-091-S
4009	09	1/1	565	N/A	0.122%	0.115%	RP7-080-S
4010	10-A	2/2	1,043	N/A	0.226%	0.213%	RP4-153-S/RP4-151-S
4011	11	2/1	923	N/A	0.200%	0.188%	RP5-159-S/RP5-161-S
4013	13	0/1	439	N/A	0.095%	0.089%	RP7-110-S
4015	15-B	1/1	721	N/A	0.156%	0.147%	RP6-157-S
4100	00-A	2/2	1,555	N/A	0.336%	0.317%	RP3-085-S/RP3-084-S
4101	01-A	1/1	733	N/A	0.159%	0.149%	RP3-091-S/RP3-132-T
4102	02	3/3	1,312	N/A	0.284%	0.267%	RP3-170-S/RP3-168-S
4103	03-A	2/2	1,169	N/A	0.253%	0.238%	RP4-094-S/RP4-095-S
4104	04	2/2	1,010	N/A	0.218%	0.206%	RP4-141-S/RP4-139-S
4105	05	1/1	710	N/A	0.154%	0.145%	RP6-100-S
4106	06	1/1	750	N/A	0.162%	0.153%	RP6-022-S
4107	07	1/1	728	N/A	0.157%	0.148%	RP6-099-S
4108	08	0/1	465	N/A	0.101%	0.095%	RP7-090-S
4109	09	1/1	565	N/A	0.122%	0.115%	RP7-081-S
4110	10-A	2/2	1,043	N/A	0.226%	0.213%	RP4-157-S/RP4-155-S
4111	11	2/1	923	N/A	0.200%	0.188%	RP5-155-S/RP5-157-S
4113	13	0/1	439	N/A	0.095%	0.089%	RP7-109-S
4115	15-A	1/1	735	N/A	0.159%	0.150%	RP6-143-S

COMMERCIAL UNITS

Unit Number	Unit Type	Approx. Net Area (Square Feet)	Commercial Class Common Interest %	Common Interest %
C1	Retail	5,491	19.515%	1.119%
C2	Retail	7,221	25.667%	1.472%
C3	Retail	9,130	32.453%	1.861%
C4	Retail	6,292	22.365%	1.283%

A. **LAYOUT AND FLOOR PLANS OF UNITS.** Each Unit has the number of bedrooms ("*Bed*") and bathrooms ("*Bath*") noted above. The layouts and floor plans of each Unit are depicted in the Condominium Map. None of the Units contain a basement.

B. **APPROXIMATE NET LIVING AREAS.** The approximate commercial areas and net living areas of the Commercial Units and the Residential Units, respectively, were determined by measuring the area between the interior finished surfaces of all perimeter and party walls at the floor for each Unit and includes the area occupied by load bearing and nonloadbearing interior walls, columns, ducts, vents, shafts, stairways and the like located within the Unit's perimeter walls. All areas are not exact and are approximates based on the floor plans of each type of Unit.

C. **COMMON INTEREST.** The Common Interest for each of the total five hundred fifty (550) Units (including Commercial Units and Residential Units) in the Project is calculated by dividing the approximate net living area or commercial area of the Unit, as applicable, by the total net area of all the Units in the Project. In order to permit the Common Interest for all Units in the Project to equal exactly one hundred percent (100%), the Common Interest attributable to Residential Unit No. 203 was increased by 0.043%.

D. **COMMERCIAL UNIT CLASS COMMON INTEREST AND RESIDENTIAL UNIT CLASS COMMON INTEREST.** The Commercial Unit Class Common Interest is calculated for each Commercial Unit by dividing the approximate net commercial area of the Commercial Unit by the commercial area of all Commercial Units in the Project. The Commercial Unit Class Common Interest total equals one hundred percent (100%). The Residential Unit Class Common Interest is calculated by dividing the approximate net living area of the Residential Unit by the total net living area of all Residential Units in the Project. In order to permit the Residential Unit Class Common Interest to equal one hundred percent (100%), the Residential Unit Class Common Interest to Residential Unit No. 203 was decreased by 0.049%.

E. **PARKING STALLS AND STORAGE ROOMS.** The Condominium Map depicts the location, type and number of parking stalls and storage rooms in the Project. All parking stalls (including guest parking stalls) not otherwise identified above as a Unit Limited Common Element to a specific Unit are Unit Limited Common Elements appurtenant to Residential Unit No. 203. All storage rooms identified on the Condominium Map with "S-" and a number are Unit Limited Common Elements appurtenant to Residential Unit No. 203, unless otherwise assigned and redesignated as a Unit Limited Common Element to another Unit. Developer has the reserved right to redesignate such parking stalls and storage rooms currently designated as Unit Limited Common Elements appurtenant to Residential Unit No. 203, to other Residential Units in the Project as Unit Limited Common Elements appurtenant to such Residential Units.

VERIFIED STATEMENT OF REGISTERED ARCHITECT

CALIFORNIA
STATE OF ~~HAWAII~~
SAN FRANCISCO
COUNTY OF ~~HONOLULU~~


SS:

MATT BENCO, being first duly sworn on oath, deposes and says:

That he or she is a licensed architect, engineer, or surveyor duly registered in the State of Hawaii; that he or she has prepared the site plan, floor plans, and elevations comprising the condominium map, as amended ("**Condominium Map**") for the condominium project known as "The Park Ward Village" (the "**Project**") situate at Kukuluaeo, Honolulu, City and County of Honolulu, State of Hawaii, located on those certain parcels of land more particularly described in the Declaration of Condominium Property Regime of The Park Ward Village, dated May 10, 2021, and recorded at the Bureau of Conveyances of the State of Hawaii as Document No. A-78310520 through A-78310521, as amended, and the Amended and Restated Condominium Map No. 2643, as further amended by the revised pages filed concurrently with the Third Amendment to the Declaration of Condominium Property Regime of The Park Ward Village and Second Amended and Restated Condominium Map, to which this statement is attached, depict the layout, location, boundaries, dimensions, and numbers of the units and is consistent with the plans of the Project's building filed with the government official having jurisdiction over the issuance of permits for the construction of buildings in the county in which the Project is located.

Further Affiant Sayeth Naught.

DATED: 10.28, 2024.

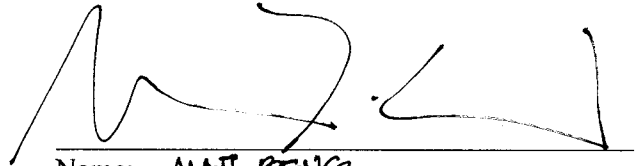

Name: MATT BENCO
Hawaii Registration No. AR-19487

Subscribed and sworn to before me
this _____ day of _____, 2024

Name: _____
Notary Public, State of Hawaii
My commission expires: _____
Notary Certificate on next page.

CALIFORNIA JURAT

A notary public or other officer completing this certificate verifies only the identity of the individual who signed the document, to which this certificate is attached, and not the truthfulness, accuracy, or validity of that document.

STATE OF CALIFORNIA

COUNTY OF San Francisco }

Subscribed and sworn to (or affirmed) before me on this 28 day of October 2024
Day Month Year


by Matthew Bens

Name(s) of Signer(s)

proved to me on the basis of satisfactory evidence to be the person(s) who appeared before me.

Signature:

Kimberly Ann Arguna
Signature of Notary Public

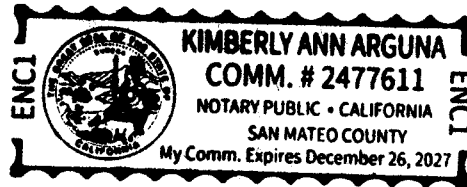

Seal

Place Notary Seal Above


OPTIONAL SECTION:

Although not required by California law, adding additional information in this section may deter fraudulent alterations to the document, and is always best practice.

Title of Document: Verified Statement of Registered Architect

Number of Pages on Document: _____

Date of Document: _____

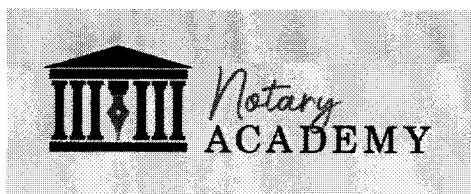


www.mynotaryacademy.com

THE PARK WARD VILLAGE


333 WARD AVENUE
HONOLULU, HAWAII 96814
CONDOMINIUM MAP

DEVELOPER: THE PARK WARD VILLAGE, LLC

LOCATION MAP

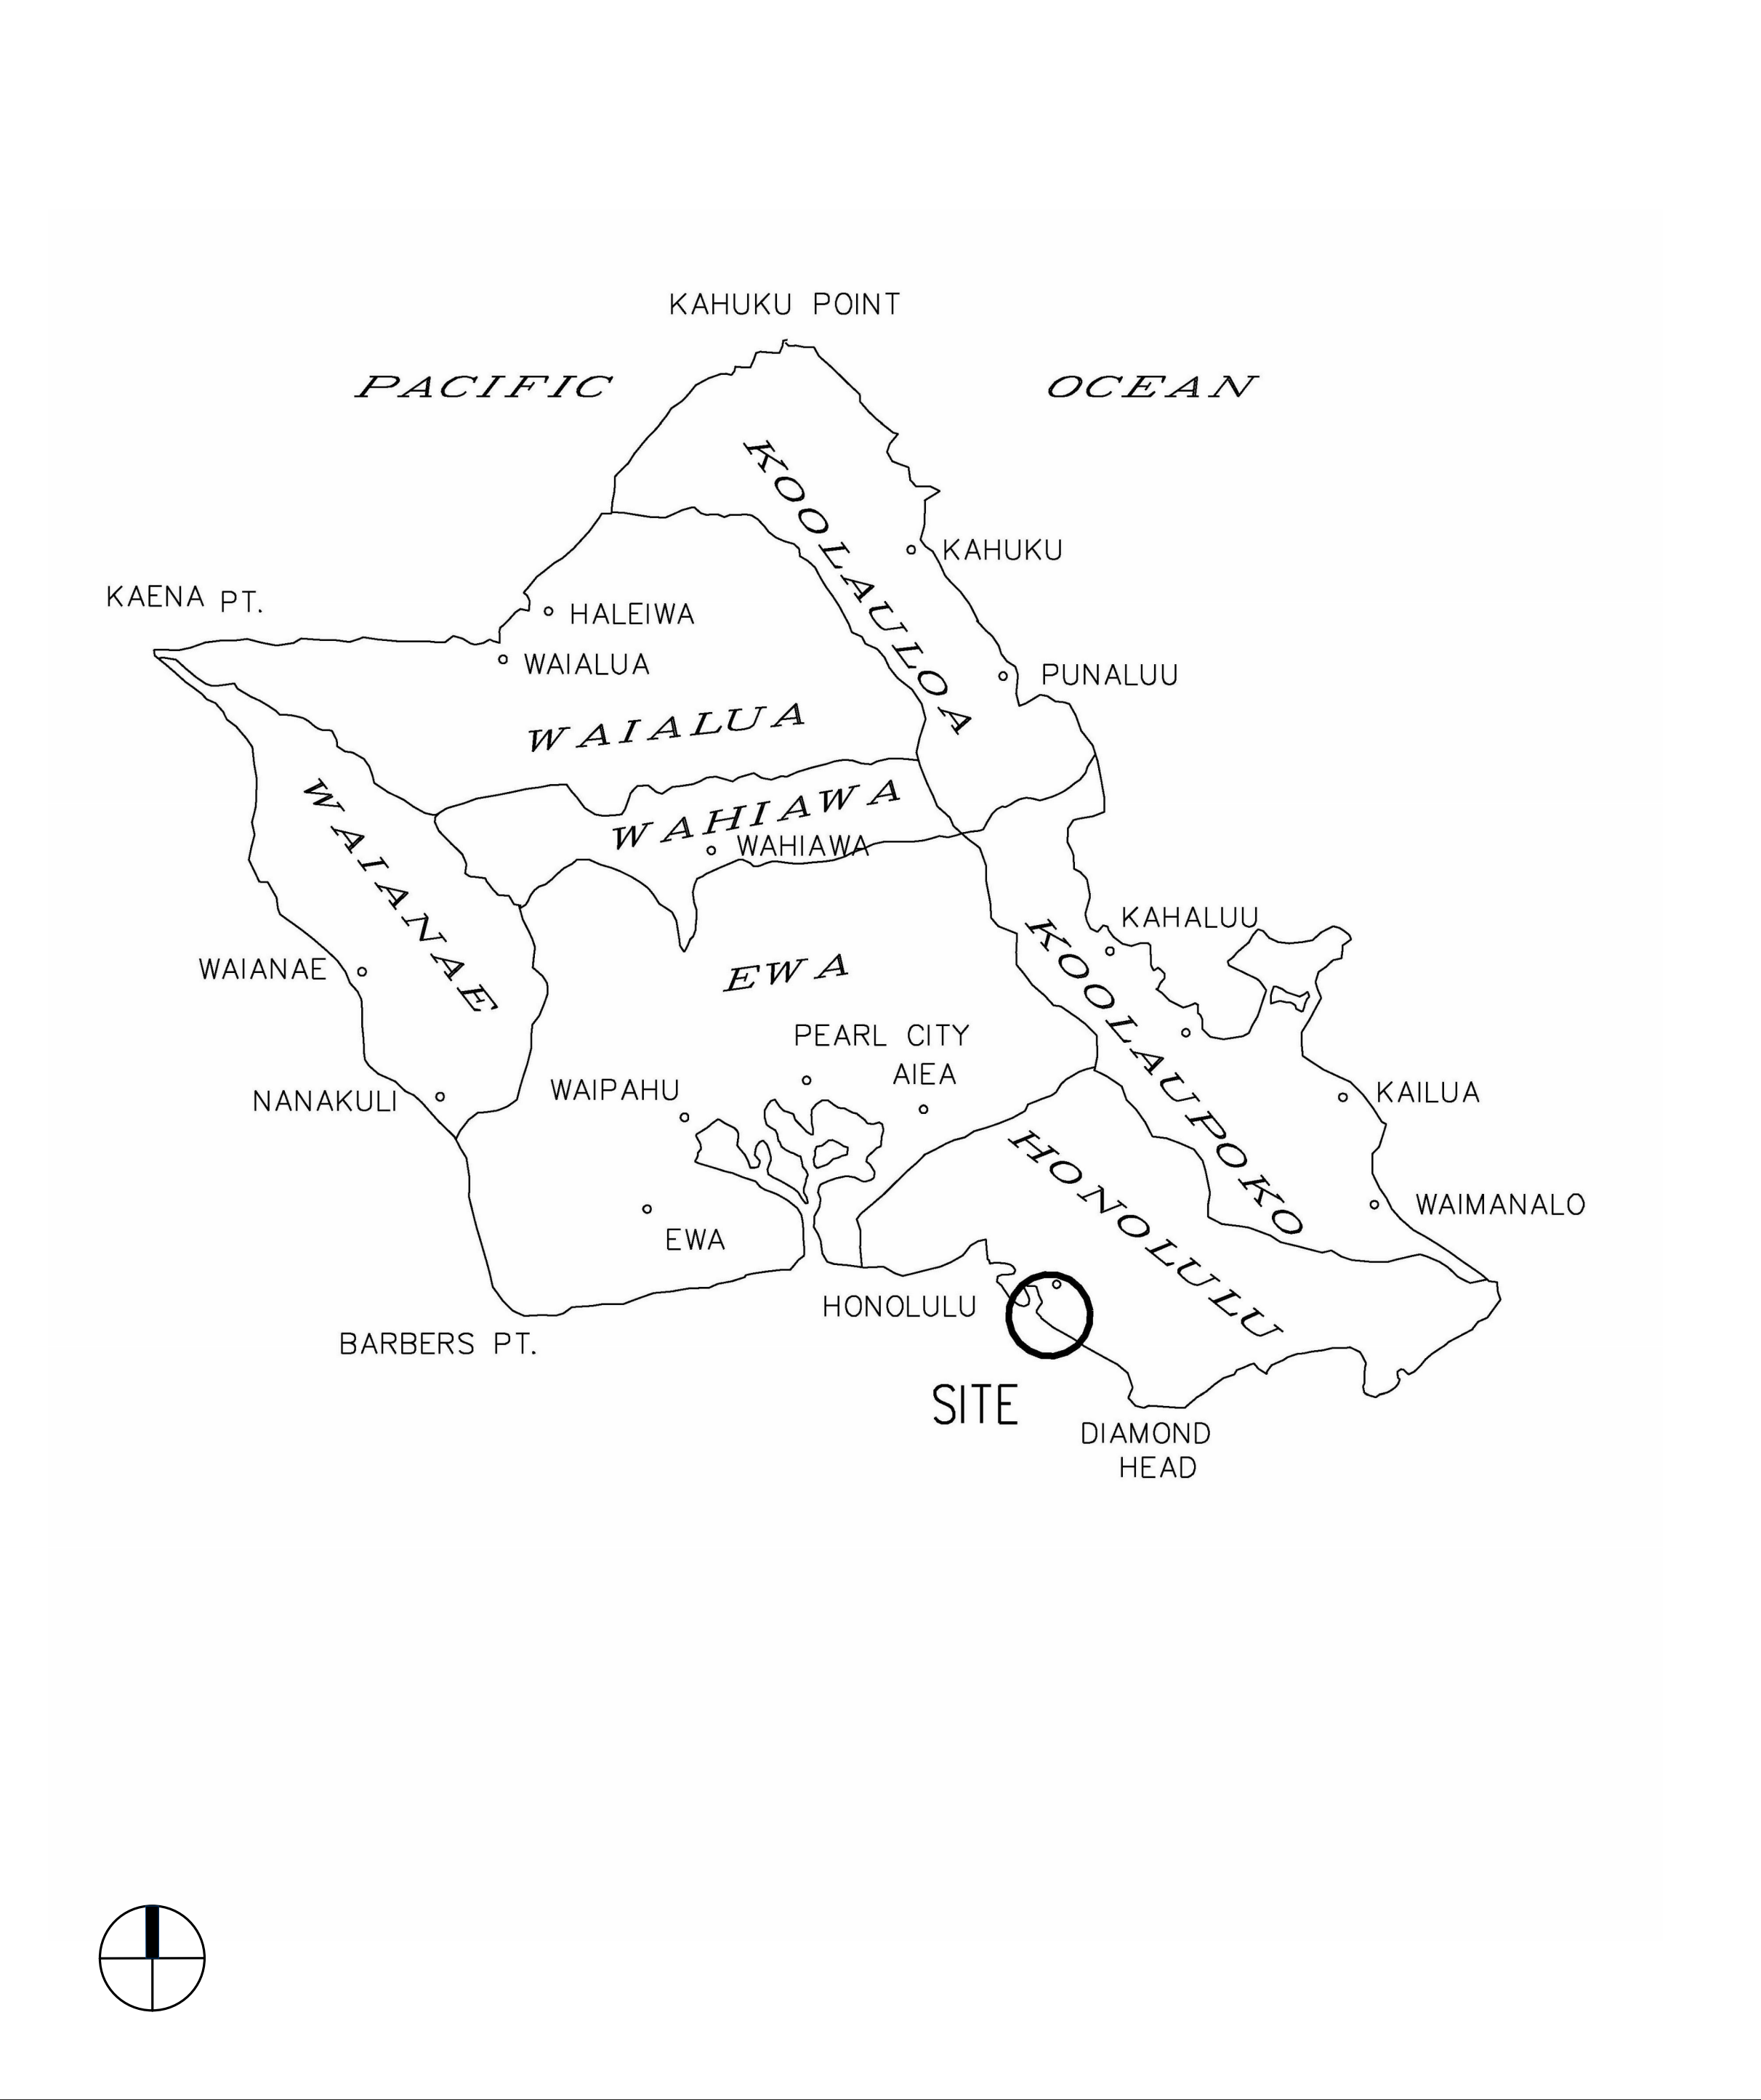

VICINITY MAP

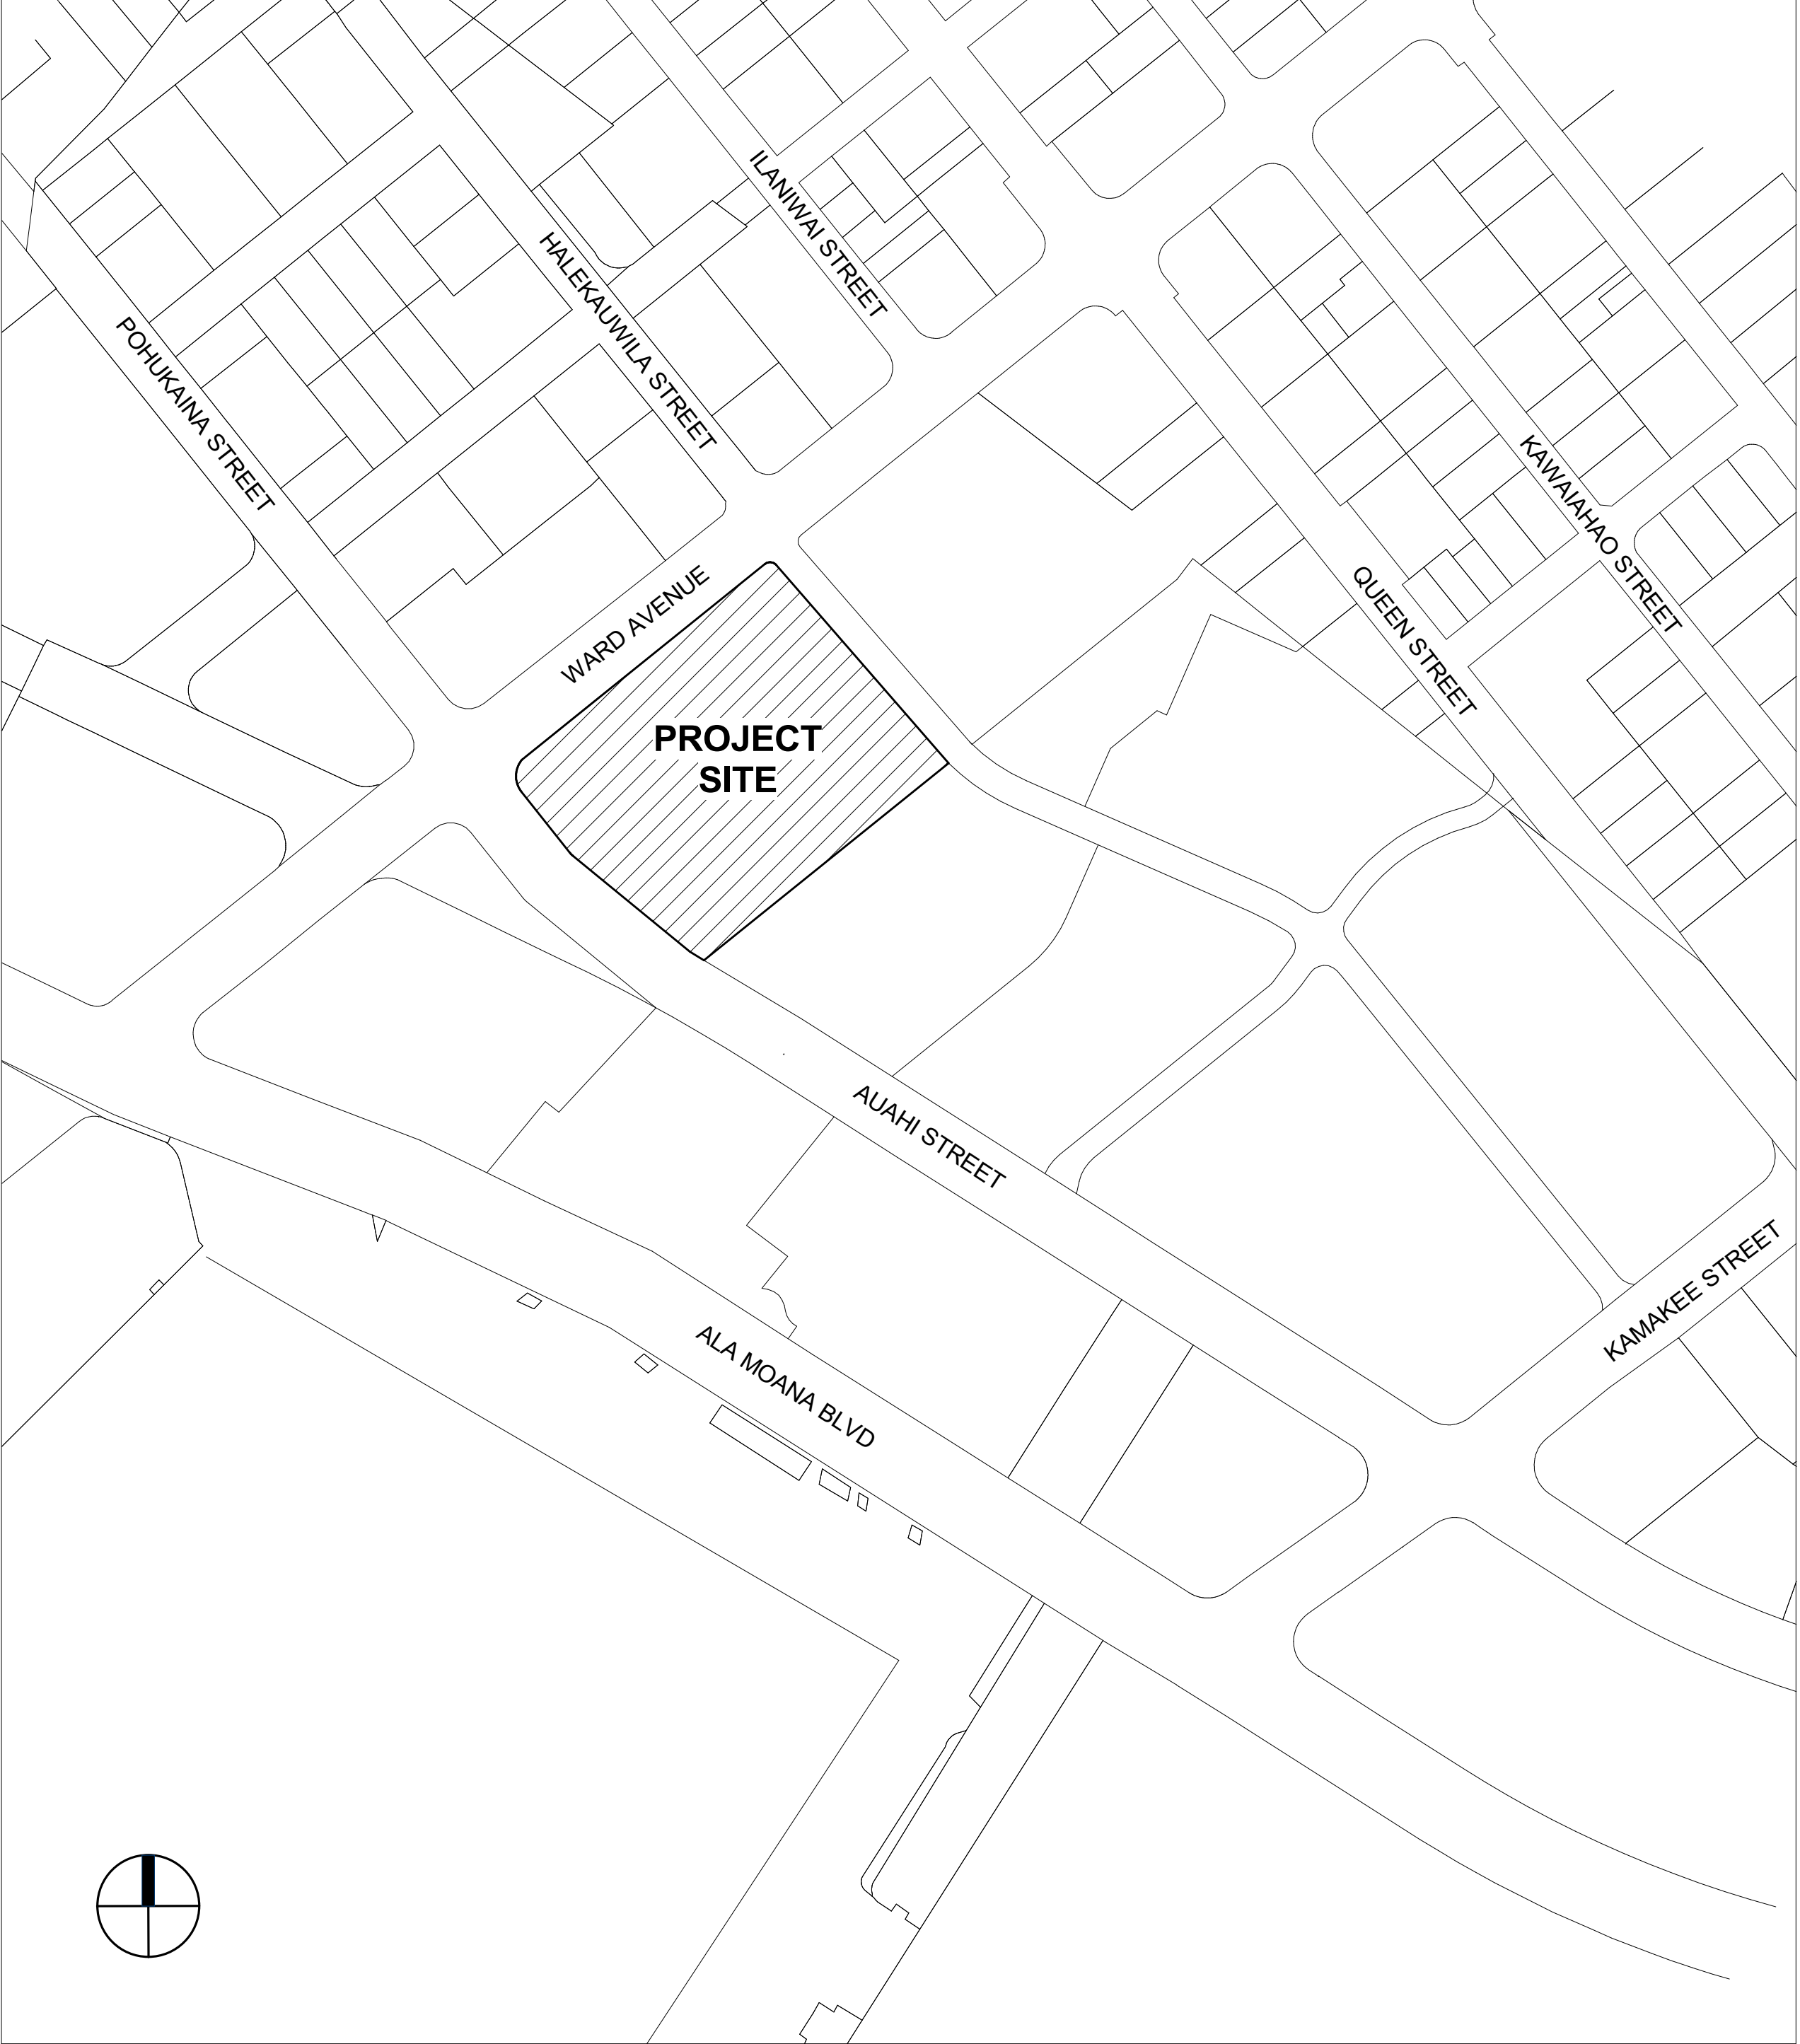

DRAWING INDEX

CPR-000	COVER, LOCATION MAP, VICINITY MAP & DRAWING INDEX
CPR-001	UNIT AND STORAGE MATRIX
CPR-002	SITE PLAN
CPR-201	FLOOR PLAN - GROUND FLOOR
CPR-202	FLOOR PLAN - LEVEL 2
CPR-203	FLOOR PLAN - LEVEL 3
CPR-204	FLOOR PLAN - LEVEL 4
CPR-205	FLOOR PLAN - LEVEL 5
CPR-206	FLOOR PLAN - LEVEL 6
CPR-207	FLOOR PLAN - LEVEL 7
CPR-208	FLOOR PLAN - LEVEL 8 (AMENITY DECK)
CPR-209	FLOOR PLAN - LEVEL 9 TOWER UNITS
CPR-210	FLOOR PLAN - PODIUM & TOWER UNITS
CPR-211	FLOOR PLAN - ROOF LEVELS
CPR-301	ELEVATIONS
CPR-302	ELEVATIONS
CPR-303	ELEVATIONS
CPR-304	SECTION

This Condominium Map, which includes this sheet, is intended to show (1) a site plan for the project depicting the location, layout and access to a public road of all buildings included or anticipated to be included in the project; (2) elevations and floor plans of all buildings in the project; (3) the layouts, locations, boundaries, unit numbers, and dimensions of the units; and (4) other details which are specifically required to be shown pursuant to Section 514B-33 of the Hawaii Revised Statutes. This Condominium Map is not intended and shall not be interpreted as creating any obligation to construct or install any improvements, amenities or facilities as may be depicted herein, and no person may rely in any way on any other detail or other matter depicted hereon. This Condominium Map shall not be deemed to contain any representation or warranty whatsoever.



Solomon Cordwell Buenz
Chicago
T 312.896.1100
San Francisco
T 415.216.2450
www.scb.com

THE PARK WARD VILLAGE WARD VILLAGE, BLOCK H

333 WARD AVENUE
HONOLULU, HAWAII 96814

© 2020 Solomon Cordwell Buenz

COVER, LOCATION MAP, VICINITY MAP & DRAWING INDEX

SCALE: 1" = 160'-0"

Drawn By: Author
Checked By: Checker

Project Number: 2018043

Sheet Number:

CPR-000

STORAGE ROOM MATRIX


LEVEL 2		LEVEL 3		LEVEL 4		LEVEL 5		LEVEL 6		LEVEL 7	
Number	Area	Number	Area	Number	Area	Number	Area	Number	Area	Number	Area
S2-001	30 SF	S3-001	29 SF	S4-001	30 SF	S5-001	30 SF	S6-001	30 SF	S7-001	53 SF
S2-002	30 SF	S3-002	29 SF	S4-002	30 SF	S5-002	30 SF	S6-002	30 SF	S7-002	27 SF
S2-003	30 SF	S3-003	29 SF	S4-003	30 SF	S5-003	30 SF	S6-003	30 SF	S7-003	26 SF
S2-004	46 SF	S3-004	45 SF	S4-004	45 SF	S5-004	45 SF	S6-004	45 SF	S7-004	59 SF
S2-005	50 SF	S3-005	48 SF	S4-005	51 SF	S5-005	51 SF	S6-005	51 SF	S7-005	51 SF
S2-006	62 SF	S3-006	29 SF	S4-006	30 SF	S5-006	30 SF	S6-006	30 SF	S7-006	37 SF
S2-007	37 SF	S3-007	29 SF	S4-007	30 SF	S5-007	30 SF	S6-007	30 SF	S7-007	37 SF
S2-008	37 SF	S3-008	53 SF	S4-008	53 SF	S5-008	53 SF	S6-008	53 SF	S7-008	37 SF
S2-009	45 SF	S3-009	53 SF	S4-009	53 SF	S5-009	53 SF	S6-009	53 SF	S7-009	45 SF
S2-010	30 SF	S3-010	53 SF	S4-010	53 SF	S5-010	53 SF	S6-010	53 SF	S7-010	44 SF
S2-011	30 SF	S3-011	53 SF	S4-011	53 SF	S5-011	53 SF	S6-011	53 SF	S7-011	44 SF
S2-012	30 SF	S3-012	53 SF	S4-012	53 SF	S5-012	53 SF	S6-012	53 SF	S7-012	56 SF
S2-013	30 SF	S3-013	53 SF	S4-013	53 SF	S5-013	53 SF	S6-013	53 SF	S7-013	48 SF
S2-014	30 SF	S3-014	53 SF	S4-014	53 SF	S5-014	53 SF	S6-014	53 SF	S7-014	48 SF
S2-015	30 SF	S3-015	53 SF	S4-015	53 SF	S5-015	53 SF	S6-015	53 SF	S7-015	25 SF
S2-016	48 SF	S3-016	53 SF	S4-016	53 SF	S5-016	53 SF	S6-016	53 SF	S7-016	26 SF
S2-017	30 SF	S3-017	53 SF	S4-017	53 SF	S5-017	53 SF	S6-017	53 SF	S7-017	26 SF
S2-018	30 SF	S3-018	24 SF	S4-018	27 SF	S5-018	27 SF	S6-018	27 SF	S7-018	26 SF
S2-019	30 SF	S3-019	24 SF	S4-019	25 SF	S5-019	25 SF	S6-019	25 SF	S7-019	26 SF
S2-020	30 SF	S3-020	24 SF	S4-020	25 SF	S5-020	25 SF	S6-020	25 SF	S7-020	26 SF
S2-021	30 SF	S3-021	24 SF	S4-021	25 SF	S5-021	25 SF	S6-021	25 SF	S7-021	25 SF
S2-022	30 SF	S3-022	24 SF	S4-022	23 SF	S5-022	23 SF	S6-022	23 SF	S7-022	25 SF
S2-023	30 SF	S3-023	24 SF	S4-023	50 SF	S5-023	50 SF	S6-023	50 SF	S7-023	25 SF
S2-024	30 SF	S3-024	24 SF	S4-024	27 SF	S5-024	27 SF	S6-024	27 SF	S7-024	25 SF
S2-025	30 SF	S3-025	24 SF	S4-025	26 SF	S5-025	26 SF	S6-025	26 SF	S7-025	25 SF
S2-026	30 SF	S3-026	26 SF	S4-026	59 SF	S5-026	59 SF	S6-026	59 SF	S7-026	47 SF
S2-027	30 SF	S3-027	39 SF	S4-027	41 SF	S5-027	41 SF	S6-027	41 SF	S7-027	27 SF
S2-028	27 SF	S3-028	36 SF	S4-028	39 SF	S5-028	39 SF	S6-028	39 SF	S7-028	27 SF
S2-029	24 SF	SUBTOTAL: 28 1,063 SF		S4-029	39 SF	S5-029	39 SF	S6-029	39 SF	S7-029	27 SF
S2-030	24 SF			S4-030	39 SF	S5-030	39 SF	S6-030	39 SF	S7-030	27 SF
S2-031	24 SF			S4-031	45 SF	S5-031	45 SF	S6-031	45 SF	S7-031	27 SF
S2-032	24 SF			S4-032	44 SF	S5-032	44 SF	S6-032	44 SF	S7-032	27 SF
S2-033	24 SF			S4-033	45 SF	S5-033	45 SF	S6-033	45 SF	S7-033	27 SF
S2-034	24 SF			S4-034	56 SF	S5-034	56 SF	S6-034	56 SF	S7-034	27 SF
S2-035	24 SF			S4-035	60 SF	S5-035	60 SF	S6-035	60 SF	S7-035	27 SF
S2-036	20 SF			SUBTOTAL: 35 1,472 SF		SUBTOTAL: 35 1,472 SF		SUBTOTAL: 35 1,472 SF		S7-036	27 SF
S2-037	21 SF									S7-037	27 SF
S2-038	35 SF									S7-038	26 SF
S2-039	44 SF									S7-039	33 SF
S2-040	38 SF									S7-040	33 SF
S2-041	38 SF									S7-041	33 SF
S2-042	38 SF									S7-042	33 SF
S2-043	42 SF									SUBTOTAL: 42 1,398 SF	
S2-044	42 SF										
S2-045	51 SF										
S2-046	92 SF										
S2-047	48 SF										
S2-048	49 SF										
S2-049	61 SF										
S2-050	37 SF										
S2-051	37 SF										
S2-052	37 SF										
S2-053	37 SF										
S2-054	39 SF										
S2-055	49 SF										
S2-056	37 SF										
S2-057	42 SF										
S2-058	52 SF										
S2-059	39 SF										
S2-060	37 SF										
S2-061	37 SF										
S2-062	37 SF										
S2-063	37 SF										
S2-064	61 SF										
SUBTOTAL: 64 2,349 SF											

TOTAL STORAGE	
Total Storage Rooms	Total Storage Area
239	9,225 SF

* TOTAL NUMBER INCLUDES DECIMAL ROUNDING

RESIDENTIAL UNIT MATRIX

RESIDENTIAL UNIT MATRIX																																				
RESIDENCE TYPE		STUDIO								1 BR								2 BR								3BR										
		08	13	30	26	32	28	20	22	06	01-B	01-A	05	07	09	15-B	15-A	16	24	00-B	00-A	10-B	10-A	04	03-B	03-A	11	18	34	02	00-B	00-A				
BR/BA		0 BR 1 BA	0 BR 1 BA	0 BR 1 BA	0 BR 1 BA	0 BR 1 BA	0 BR 1 BA	0 BR 1 BA	1 BR 1 BA	1 BR 1 BA	1 BR 1 BA	1 BR 1 BA	1 BR 1 BA	1 BR 1 BA	1 BR 1 BA	1 BR 1 BA	1 BR 1 BA	1 BR 1 BA	2 BR 2 BA	2 BR 2 BA	2 BR 2 BA	2 BR 2 BA	2 BR 2 BA	2 BR 2 BA	2 BR 2 BA	2 BR 1 BA	2 BR 2 BA	2 BR 2 BA	3 BR 3 BA	3 BR 3 BA	3 BR 3 BA					
NSF		465	439	388	388	391	391	389	393	750	707	733	710	728	565	721	735	748	786	1,502	1,555	953	1,043	1,010	1,087	1,169	923	995	1,078	1,312	1,501	1,554				
LEVEL	NO. OF UNITS																																			
ROOF	0																																			
41	14	4108	4113						4106		4101	4105	4107	4109		4115					4100		4110	4104		4103	4111		4102							
40	14	4008	4013						4006		4001	4005	4007	4009	4015								4010	4004		4003	4011		4002	4000						
39	14	3908	3913						3906		3901	3905	3907	3909		3915							3910	3904		3903	3911		3902		3900					
38	14	3808	3813						3806	3801		3805	3807	3809		3815						3810	3804	3803		3811			3802		3800					
37	14	3708	3713						3706		3701	3705	3707	3709		3715							3710	3704		3703	3711		3702		3700					
36	14	3608	3613						3606		3601	3605	3607	3609	3615								3610	3604		3603	3611		3602	3600						
35	14	3508	3513						3506		3501	3505	3507	3509		3515							3510	3504		3503	3511		3502		3500					
34	14	3408	3413						3406	3401		3405	3407	3409		3415					3400	3410		3404	3403		3411		3402							
33	14	3308	3313						3306		3301	3305	3307	3309		3315							3310	3304		3303	3311		3302		3300					
32	14	3208	3213						3206		3201	3205	3207	3209	3215								3210	3204		3203	3211		3202	3200						
31	14	3108	3113						3106		3101	3105	3107	3109		3115							3110	3104		3103	3111		3102		3100					
30	14	3008	3013						3006	3001		3005	3007	3009		3015						3010	3004	3003		3011		3002		3000						
29	14	2908	2913						2906		2901	2905	2907	2909		2915					2900		2910	2904		2903	2911		2902							
28	14	2808	2813						2806		2801	2805	2807	2809	2815								2810	2804		2803	2811		2802	2800						
27	14	2708	2713						2706		2701	2705	2707	2709		2715							2710	2704		2703	2711		2702		2700					
26	14	2608	2613						2606	2601		2605	2607	2609		2615						2600	2610		2604	2603		2611		2602						
25	14	2508	2513						2506		2501	2505	2507	2509		2515							2510	2504		2503	2511		2502		2500					
24	14	2408	2413						2406		2401	2405	2407	2409	2415								2410	2404		2403	2411		2402	2400						
23	14	2308	2313						2306		2301	2305	2307	2309		2315						2300	2310	2304		2303	2311		2302							
22	14	2208	2213						2206	2201		2205	2207	2209		2215					2200	2210		2204	2203		2211		2202							
21	14	2108	2113						2106		2101	2105	2107	2109		2115					2100		2110	2104		2103	2111		2102							
20	14	2008	2013						2006		2001	2005	2007	2009	2015								2010	2004		2003	2011		2002	2000						
19	14	1908	1913						1906		1901	1905	1907	1909		1915							1910	1904		1903	1911		1902		1900					
18	14	1808	1813						1806	1801		1805	1807	1809		1815						1810	1804	1803		1811		1802		1800						
17	14	1708	1713						1706		1701	1705	1707	1709		1715							1710	1704		1703	1711		1702		1700					
16	14	1608	1613						1606		1601	1605	1607	1609	1615								1610	1604		1603	1611		1602	1600						
15	14	1508	1513						1506		1501	1505	1507	1509		1515					1500		1510	1504		1503	1511		1502							
14	14	1408	1413						1406	1401		1405	1407	1409		1415						1410	1404	1403		1411		1402		1400						
13	14	1308	1313						1306		1301	1305	1307	1309		1315							1310	1304		1303	1311		1302		1300					
12	14	1208	1213						1206		1201	1205	1207	1209	1215						1200		1210	1204		1203	1211		1202							
11	14	1108	1113						1106		1101	1105	1107	1109		1115							1110	1104		1103	1111		1102		1100					
10	14	1008	1013						1006	1001		1005	1007	1009		1015						1010	1004	1003		1011		1002		1000						
9	14	908	913						906		901	905	907	909		915					900		910	904		903	911		902							
8	0																																			
7	14											701					716	724								703			718	734		702	700			
6	14									601							616	624							603				618	634		602	600			
5	14																516	524		500						503			518	534		502				
4	14																416	424								403			418	434		402	400			
3	14																									303			318	334		302	300			
2	14																												218	234		202	200			
1	0																									203										
TOTAL NO. OF UNIT TYPE		33	33	6	6	6	6	6	6	33	10	29	33	33	33	8	25	6	6	1	10	8	25	33	10	29	33	6	6	39	8	20				
TOTAL AREA OF UNIT TYPE		15,345	14,487	2,328	2,328	2,346	2,346	2,334	2,358	24,750	7,070	21,257	23,430	24,024	18,645	5,768	18,375	4,488	4,716	1,502	15,550	7,624	26,075	33,330	10,870	33,901	30,459	5,970	6,468	51,168	12,008	31,080				
SUBTOTAL		102								216								161								67										
TOTALS		546																																		

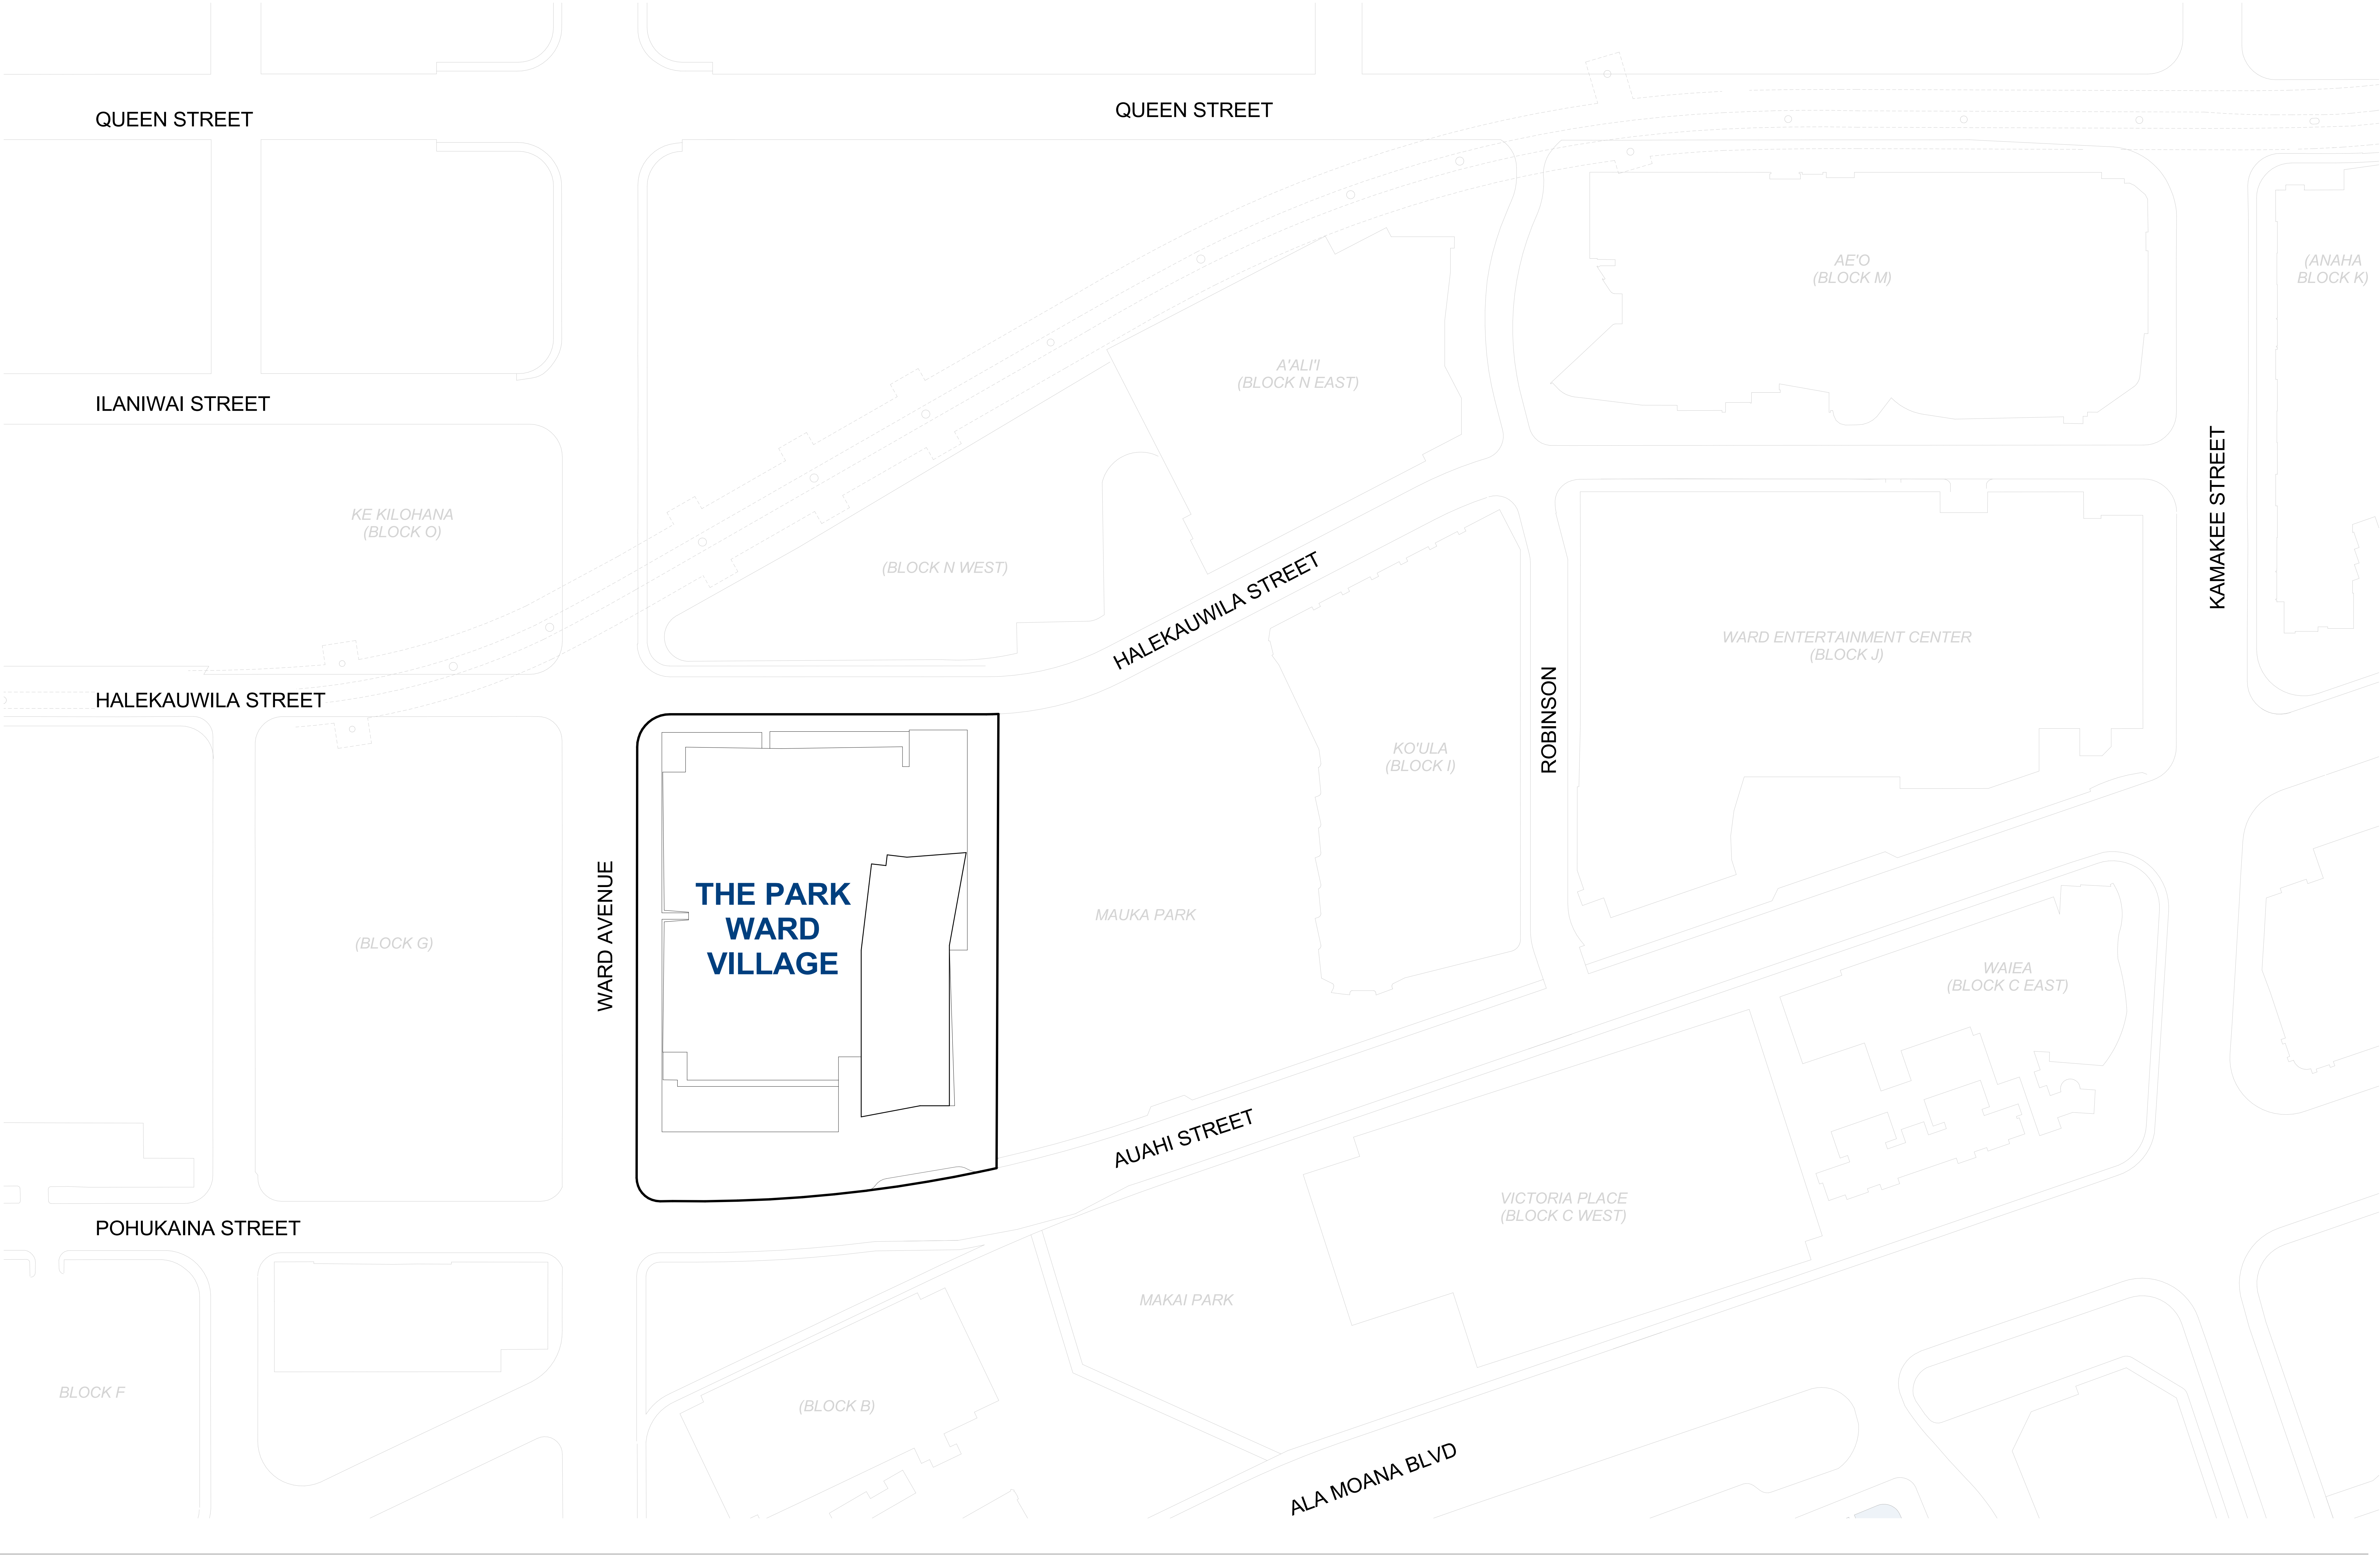


SHEET NOTES

NOTE:
ALL AREAS AND DIMENSIONS ARE APPROXIMATE AND SUBJECT TO VARIANCES

DISCLAIMER:
THE CONDOMINIUM MAP IS INTENDED ONLY TO SHOW THE LAYOUT, LOCATION, BOUNDARIES, UNIT NUMBERS AND DIMENSIONS OF THE UNITS. THE APPROXIMATE ELEVATIONS AND PARKING PLANS OF THE PROJECT AND OTHER INFORMATION REQUIRED BY HRS, SECTION 514B-33. THE CONDOMINIUM MAP IS NOT INTENDED AND SHALL NOT BE DEEMED TO CONTAIN ANY REPRESENTATION OR WARRANTY WHATSOEVER. THE ELEVATIONS AND FLOOR PLANS SHOWN ARE A FAIR REPRESENTATION OF THE PLANS OF THE BUILDINGS FILED OR TO BE FILED WITH THE CITY AND COUNTY OF HONOLULU. ANY OTHER MATTERS OR ITEMS DEPICT OR SHOWN HEREIN ARE INTENDED SOLELY TO ASSIST A PROSPECTIVE BUYER IN VISUALIZING THE CONDOMINIUM UNITS AND THE FINISHED UNIT MAY OR MAY NOT BE ACCURATELY DEPICTED HEREIN.

KEYPLAN

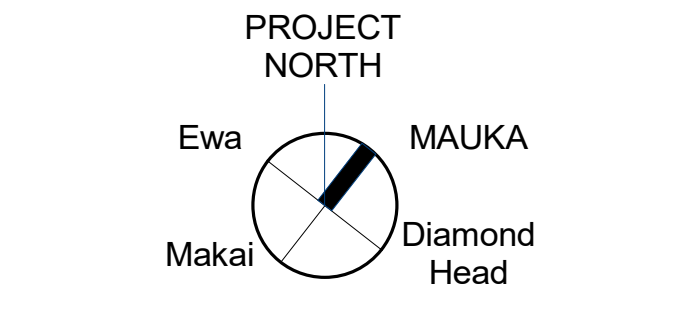

Solomon Cordwell Buenz
Chicago
T 312.896.1100
San Francisco
T 415.216.2450
www.scb.com

THE PARK WARD VILLAGE
WARD VILLAGE, BLOCK H

333 WARD AVENUE
HONOLULU, HAWAII 96814

© 2020 Solomon Cordwell Buenz

SITE PLAN

SCALE: 1" = 50'-0"

Drawn By: FF
Checked By: EB

Project Number: 2018043

Sheet Number: **CPR-002**

WARD AVE

AUAHI ST

HALEKAUWILA ST

VICTORIA WARD MAUKA PARK

SHEET NOTES



NOTE:
ALL AREAS AND DIMENSIONS ARE APPROXIMATE AND SUBJECT TO VARIANCES

DISCLAIMER:
THE CONDOMINIUM MAP IS INTENDED ONLY TO SHOW THE LAYOUT, LOCATION, BOUNDARIES, UNIT NUMBERS AND DIMENSIONS OF THE UNITS. THE APPROXIMATE ELEVATIONS AND PARKING PLANS OF THE PROJECT AND OTHER INFORMATION REQUIRED BY HRS, SECTION 514B-33. THE CONDOMINIUM MAP IS NOT INTENDED AND SHALL NOT BE DEEMED TO CONTAIN ANY REPRESENTATION OR WARRANTY WHATSOEVER. THE ELEVATIONS AND FLOOR PLANS SHOWN ARE A FAIR REPRESENTATION OF THE PLANS OF THE BUILDINGS FILED OR TO BE FILED WITH THE CITY AND COUNTY OF HONOLULU. ANY OTHER MATTERS OR ITEMS DEPICT OR SHOWN HEREIN ARE INTENDED SOLELY TO ASSIST A PROSPECTIVE BUYER IN VISUALIZING THE CONDOMINIUM UNITS AND THE FINISHED UNIT MAY OR MAY NOT BE ACCURATELY DEPICTED HEREIN.





PARKING COUNT

LEVEL 1	
TYPE	COUNT
Accessible Van	1
TOTAL PARKING	1


PARKING LEGEND

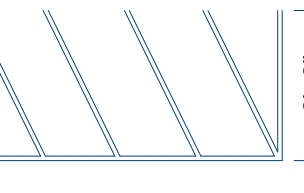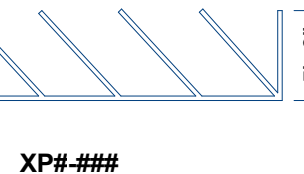	8'-0" AISLE
XP#-### ADA VAN	VAN ACCESSIBLE STALL
	8'-0" AISLE
XP#-### ADA	ACCESSIBLE STALL
XP#-### S	STANDARD STALL
XP#-### C	COMPACT STALL

LEGEND

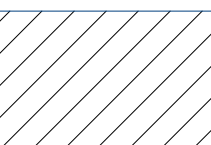 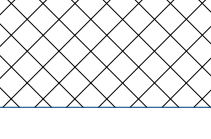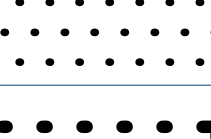	LCE-C: COMMERCIAL LIMITED COMMON ELEMENT
	LCE-R: RESIDENTIAL LIMITED COMMON ELEMENT
	GE: GENERAL COMMON ELEMENT
	UNIT LIMITED COMMON ELEMENT
	RESIDENTIAL / COMMERCIAL UNIT (NO HATCH)

KEYPLAN

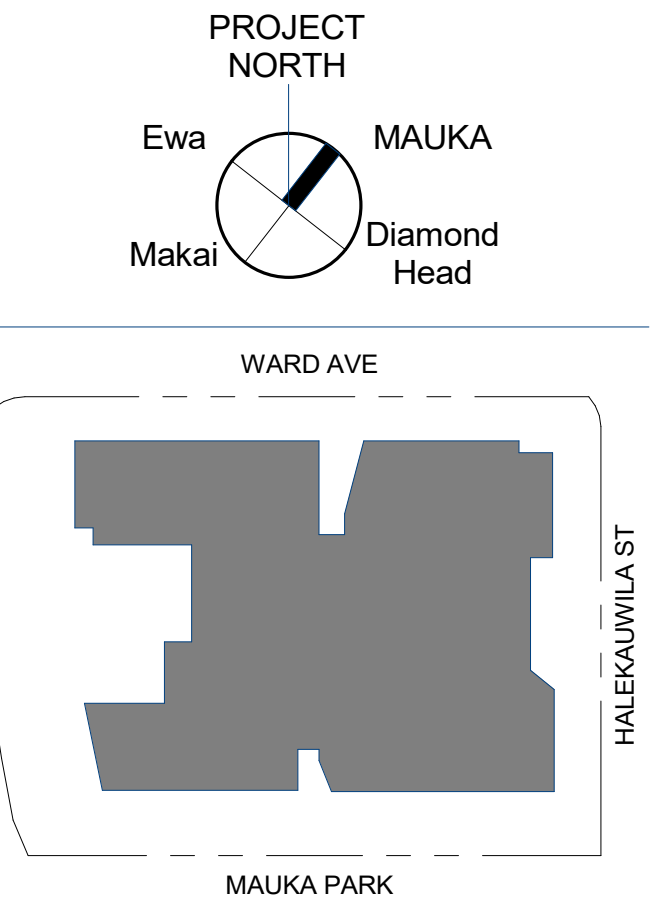

Solomon Cordwell Buenz
Chicago
T 312.896.1100
San Francisco
T 415.216.2450
www.scb.com

THE PARK WARD VILLAGE WARD VILLAGE, BLOCK H

333 WARD AVENUE
HONOLULU, HAWAII 96814
© 2020 Solomon Cordwell Buenz

FLOOR PLAN - GROUND FLOOR

SCALE: 3/32" = 1'-0"

Drawn By: Author
Checked By: Checker

Project Number: 2018043

Sheet Number: **CPR-201**

SHEET NOTES

NOTE:
ALL AREAS AND DIMENSIONS ARE APPROXIMATE AND
SUBJECT TO VARIANCES

DISCLAIMER:
THE CONDOMINIUM MAP IS INTENDED ONLY TO SHOW
THE LAYOUT, LOCATION, BOUNDARIES, UNIT
NUMBERS AND DIMENSIONS OF THE UNITS. THE
APPROXIMATE ELEVATIONS AND PARKING PLANS OF
THE PROJECT AND OTHER INFORMATION REQUIRED
BY HRS, SECTION 514B-33. THE CONDOMINIUM MAP IS
NOT INTENDED AND SHALL NOT BE DEEMED TO
CONTAIN ANY REPRESENTATION OR WARRANTY
WHATSOEVER. THE ELEVATIONS AND FLOOR PLANS
SHOWN ARE A FAIR REPRESENTATION OF THE PLANS
OF THE BUILDINGS FILED OR TO BE FILED WITH THE
CITY AND COUNTY OF HONOLULU. ANY OTHER
MATTERS OR ITEMS DEPICT OR SHOWN HEREIN ARE
INTENDED SOLELY TO ASSIST A PROSPECTIVE BUYER
IN VISUALIZING THE CONDOMINIUM UNITS AND THE
FINISHED UNIT MAY OR MAY NOT BE ACCURATELY
DEPICTED HEREIN.

PARKING COUNT

LEVEL 2	
TYPE	COUNT
Accessible	4
Compact	10
Standard	113
TOTAL PARKING	127

PARKING LEGEND

8'-0"
AISLE

XPR-###
ADA VAN

VAN ACCESSIBLE STALL

XPR-###
ADA

ACCESSIBLE STALL

XPR-###
S

STANDARD STALL

XPR-###
C

COMPACT STALL

LEGEND

LCE-C: COMMERCIAL
LIMITED COMMON ELEMENT

LCE-R: RESIDENTIAL
LIMITED COMMON ELEMENT

GE: GENERAL
COMMON ELEMENT

UNIT LIMITED
COMMON ELEMENT

RESIDENTIAL / COMMERCIAL
UNIT (NO HATCH)

KEYPLAN

PROJECT
NORTH

WARD AVE



Solomon Cordwell Buenz
Chicago
T 312.896.1100
San Francisco
T 415.216.2450
www.scb.com

THE PARK WARD
VILLAGE
WARD VILLAGE, BLOCK H

333 WARD AVENUE
HONOLULU, HAWAII 96814
© 2020 Solomon Cordwell Buenz


FLOOR PLAN - LEVEL
2

SCALE: 3/32" = 1'-0"

Drawn By: Author
Checked By: Checker

Project Number: 2018043

Sheet Number: CPR-202

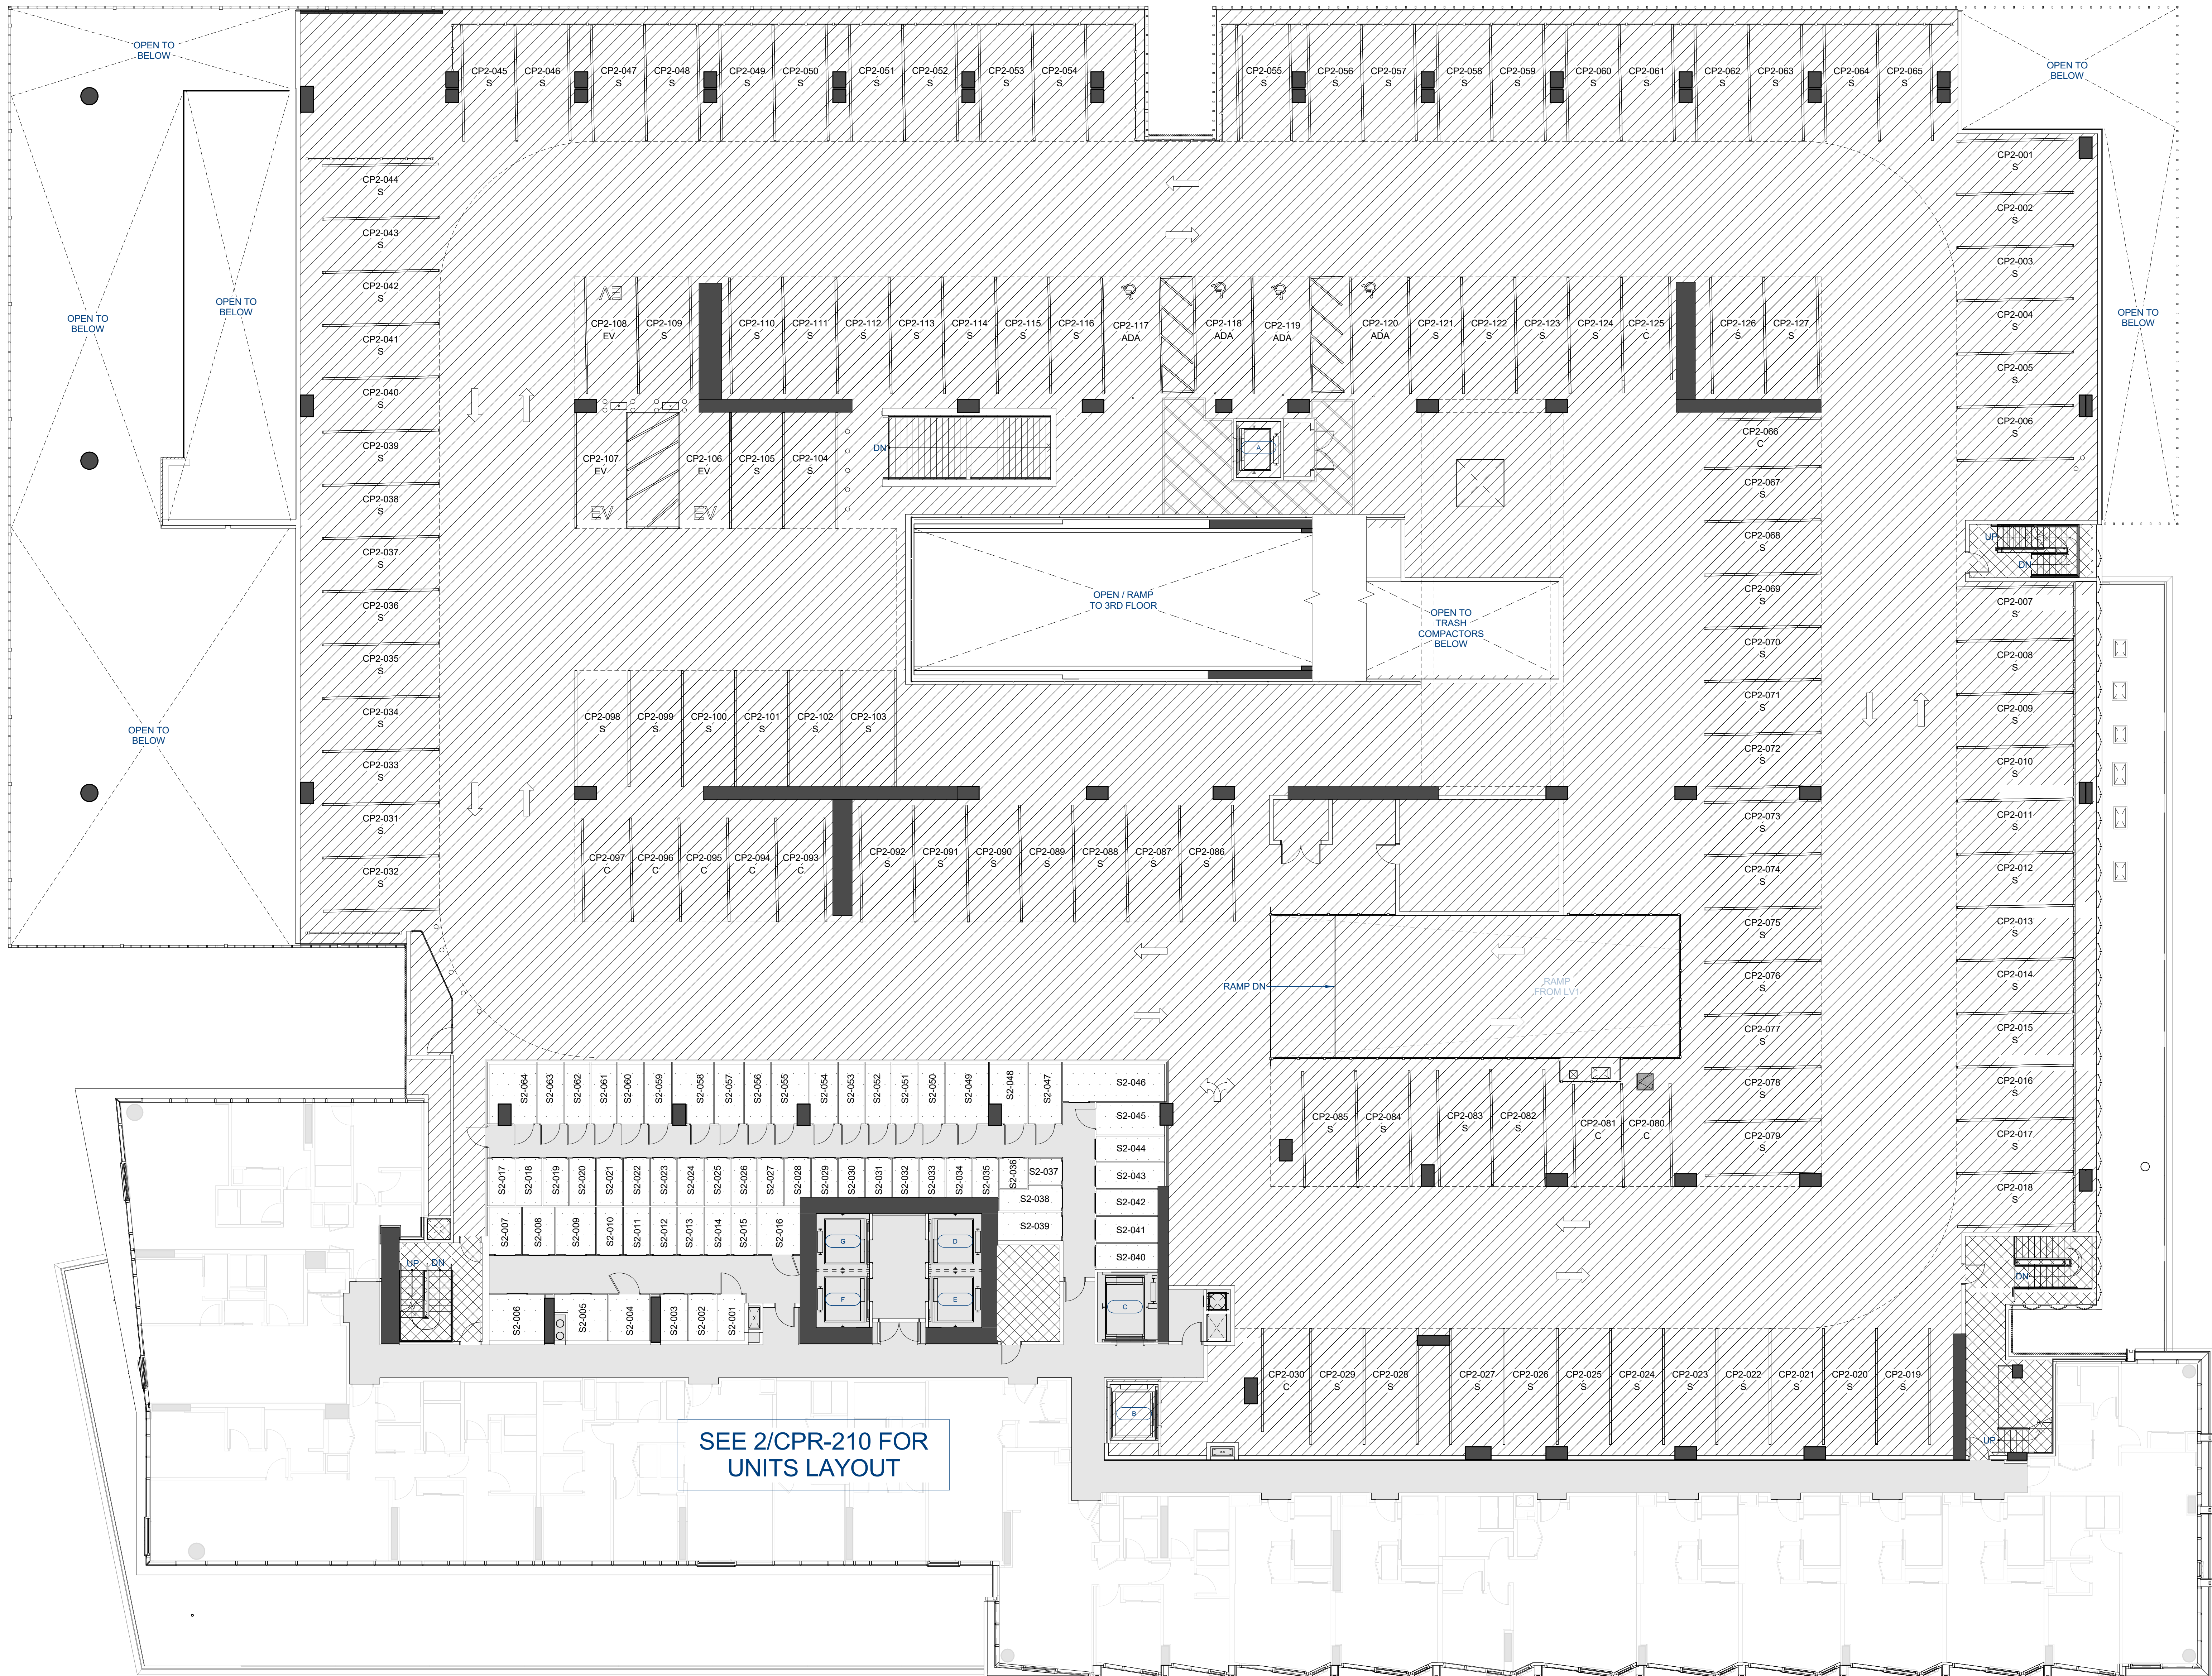


NOTE:
ALL AREAS AND DIMENSIONS ARE APPROXIMATE AND
SUBJECT TO VARIANCES

DISCLAIMER:
THE CONDOMINIUM MAP IS INTENDED ONLY TO SHOW THE LAYOUT OF LOCATION BOUNDARIES, UNIT NUMBERS AND DIMENSIONS OF THE UNITS, THE APPROXIMATE ELEVATIONS AND PARKING PLANS OF THE BUILDINGS AND OTHER INFORMATION REQUIRED BY HRS, SECTION 54B-33. THE CONDOMINIUM MAP IS NOT INTENDED AND SHALL NOT BE DEEMED TO CONTAIN ANY REPRESENTATION OR WARRANTY OF THE ACCURACY OF THE ELEVATIONS AND FLOOR PLANS SHOWN ARE A FAIR REPRESENTATION OF THE PLANS OF THE BUILDINGS FILED OR TO BE FILED WITH THE DEPARTMENT OF LAND AND NATURAL RESOURCES. ANY MATTERS OR ITEMS DEPICT OR SHOWN HEREIN ARE INTENDED SOLELY TO ASSIST A PROSPECTIVE BUYER IN THE IDENTIFICATION OF THE BUILDING OR THE FINISHED UNIT MAY OR MAY NOT BE ACCURATELY DEPICTED HEREIN.

LEVEL 3	
TYPE	COUNT
Accessible	5
Compact	3
Standard	161
TANDEM	6
TOTAL PARKING	175

	LCE-C: COMMERCIAL LIMITED COMMON ELEMENT
	LCE-R: RESIDENTIAL LIMITED COMMON ELEMENT
	GE: GENERAL COMMON ELEMENT
	UNIT LIMITED COMMON ELEMENT
	RESIDENTIAL / COMMERCIAL UNIT (NO HATCH)

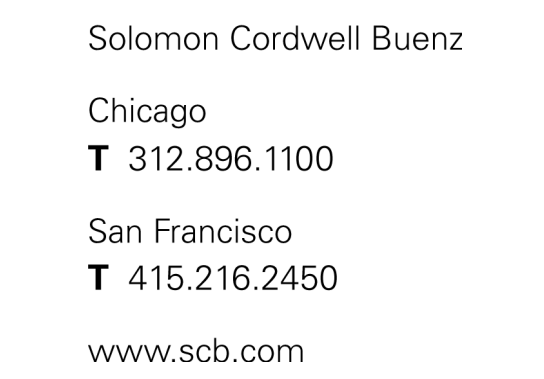

333 WARD AVENUE
HONOLULU, HAWAII 96814
© 2020 Solomon Cordwell Buenz

SCALE: As indicated


Drawn By: _____
Author

Checked By: _____
Checker

Project Number: 2018043

Sheet
Number: **CPR-203**

SCALE: 1/16" = 1'-0"

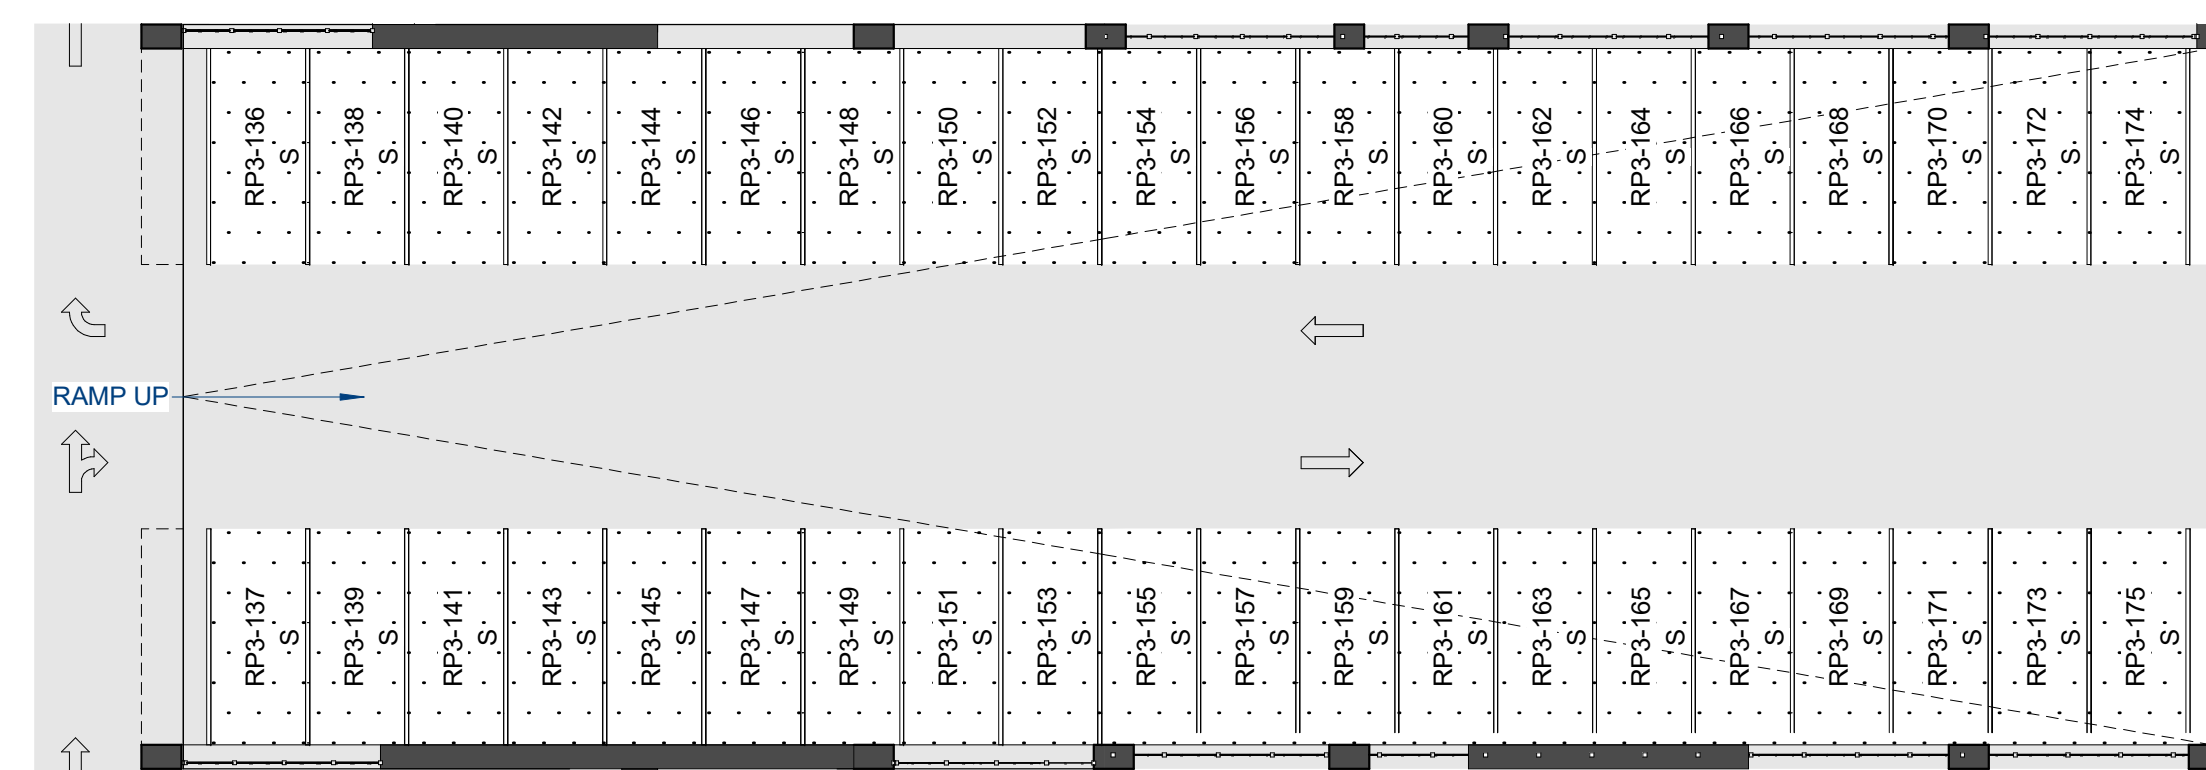

SEE 2/CPR-210 FOR
UNITS LAYOUT

SCALE: 3/32" = 1'-0"

SCALE: As indicated

Drawn By: _____
Author

Checked By: _____
Checker

Project Number: 2018043

Sheet
Number: **CPR-203**

SHEET NOTES


NOTE:
ALL AREAS AND DIMENSIONS ARE APPROXIMATE AND
SUBJECT TO VARIANCES


DISCLAIMER:
THE CONDOMINIUM MAP IS INTENDED ONLY TO SHOW
THE LAYOUT, LOCATION, BOUNDARIES, UNIT
NUMBERS AND DIMENSIONS OF THE UNITS. THE
APPROXIMATE ELEVATIONS AND PARKING PLANS OF
THE PROJECT AND OTHER INFORMATION REQUIRED
BY HRS, SECTION 514B-33. THE CONDOMINIUM MAP IS
NOT INTENDED AND SHALL NOT BE DEEMED TO
CONTAIN ANY REPRESENTATION OR WARRANTY
WHATSOEVER. THE ELEVATIONS AND FLOOR PLANS
SHOWN ARE A FAIR REPRESENTATION OF THE PLANS
OF THE BUILDINGS FILED OR TO BE FILED WITH THE
CITY AND COUNTY OF HONOLULU. ANY OTHER
MATTERS OR ITEMS DEPICT OR SHOWN HEREIN ARE
INTENDED SOLELY TO ASSIST A PROSPECTIVE BUYER
IN VISUALIZING THE CONDOMINIUM UNITS AND THE
FINISHED UNIT MAY OR MAY NOT BE ACCURATELY
DEPICTED HEREIN.


PARKING COUNT


LEVEL 4	
TYPE	COUNT
Accessible	4
Compact	1
Standard	173
TOTAL PARKING	178


PARKING LEGEND

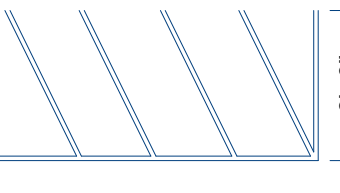 8'0" AISLE

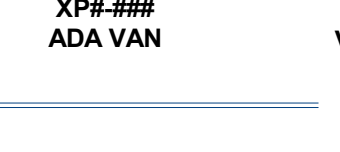
 VAN ACCESSIBLE STALL

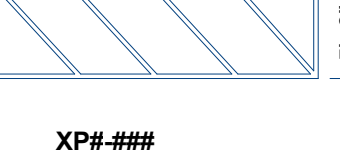
 ACCESSIBLE STALL

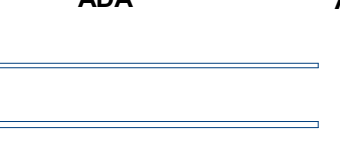
 STANDARD STALL

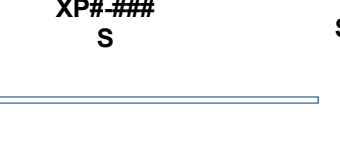
 COMPACT STALL

LEGEND

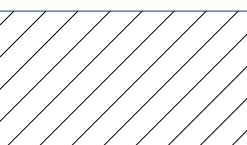 LCE-C: COMMERCIAL
LIMITED COMMON ELEMENT

  LCE-R: RESIDENTIAL
LIMITED COMMON ELEMENT

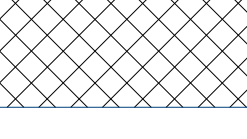
 GE: GENERAL
COMMON ELEMENT

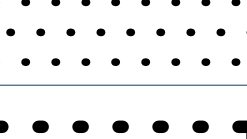 UNIT LIMITED
COMMON ELEMENT


 RESIDENTIAL / COMMERCIAL
UNIT (NO HATCH)

KEYPLAN

PROJECT NORTH

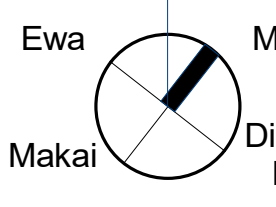

WARD AVE

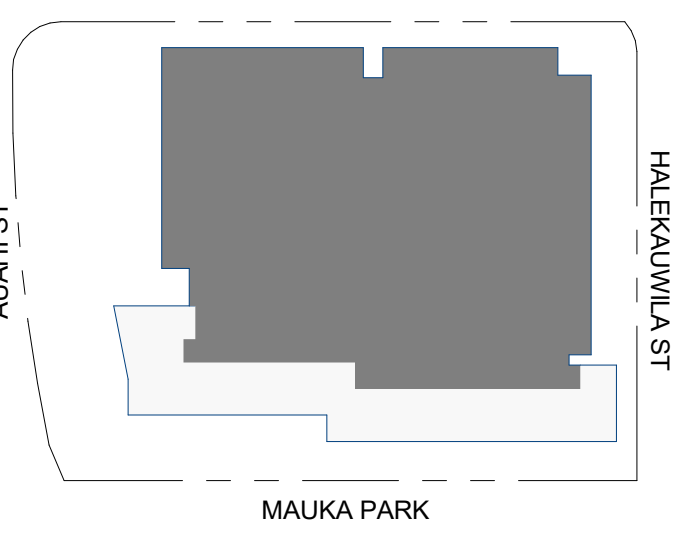



Solomon Cordwell Buenz

Chicago
T 312.896.1100

San Francisco
T 415.216.2450

www.scb.com

THE PARK WARD
VILLAGE
WARD VILLAGE, BLOCK H

333 WARD AVENUE
HONOLULU, HAWAII 96814

© 2020 Solomon Cordwell Buenz

FLOOR PLAN - LEVEL 4

SCALE: 3/32" = 1'-0"

Drawn By: Author
Checked By: Checker

Project Number: 2018043

Sheet Number: **CPR-204**



SHEET NOTES

NOTE:
ALL AREAS AND DIMENSIONS ARE APPROXIMATE AND
SUBJECT TO VARIANCES

DISCLAIMER:
THE CONDOMINIUM MAP IS INTENDED ONLY TO SHOW
THE LAYOUT, LOCATION, BOUNDARIES, UNIT
NUMBERS AND DIMENSIONS OF THE UNITS. THE
APPROXIMATE ELEVATIONS AND PARKING PLANS OF
THE PROJECT AND OTHER INFORMATION REQUIRED
BY HRS, SECTION 514B-33. THE CONDOMINIUM MAP IS
NOT INTENDED AND SHALL NOT BE DEEMED TO
CONTAIN ANY REPRESENTATION OR WARRANTY
WHATSOEVER. THE ELEVATIONS AND FLOOR PLANS
SHOWN ARE A FAIR REPRESENTATION OF THE PLANS
OF THE BUILDINGS FILED OR TO BE FILED WITH THE
CITY AND COUNTY OF HONOLULU. ANY OTHER
MATTERS OR ITEMS DEPICT OR SHOWN HEREIN ARE
INTENDED SOLELY TO ASSIST A PROSPECTIVE BUYER
IN VISUALIZING THE CONDOMINIUM UNITS AND THE
FINISHED UNIT MAY OR MAY NOT BE ACCURATELY
DEPICTED HEREIN.

PARKING COUNT

LEVEL 5	
TYPE	COUNT
Accessible	4
Standard	173
TOTAL PARKING	177

PARKING LEGEND

8'-0"

AISE

XP#-###

ADA VAN

VAN ACCESSIBLE STALL

5'-0"

AISE

XP#-###

ADA

ACCESSIBLE STALL

XP#-###

S

STANDARD STALL

XP#-###

C

COMPACT STALL

LEGEND

LCE-C: COMMERCIAL
LIMITED COMMON ELEMENT

LCE-R: RESIDENTIAL
LIMITED COMMON ELEMENT

GE: GENERAL
COMMON ELEMENT

UNIT LIMITED
COMMON ELEMENT

RESIDENTIAL / COMMERCIAL
UNIT (NO HATCH)

KEYPLAN

PROJECT
NORTH

Ewa

Makai

Mauka

Diamond
Head

WARD AVE

HALEKULU ST

MAUKA PARK

SCB

Solomon Cordwell Buenz

Chicago
T 312.896.1100

San Francisco
T 415.216.2450

www.scb.com

THE PARK WARD
VILLAGE
WARD VILLAGE, BLOCK H

333 WARD AVENUE
HONOLULU, HAWAII 96814
© 2020 Solomon Cordwell Buenz

FLOOR PLAN - LEVEL
5

SCALE: 3/32" = 1'-0"

Drawn By: Checked By:
Author Checker

Project
Number: 2018043

Sheet
Number: CPR-205



SHEET NOTES


NOTE:
ALL AREAS AND DIMENSIONS ARE APPROXIMATE AND
SUBJECT TO VARIANCES


DISCLAIMER:
THE CONDOMINIUM MAP IS INTENDED ONLY TO SHOW
THE LAYOUT, LOCATION, BOUNDARIES, UNIT
NUMBERS AND DIMENSIONS OF THE UNITS. THE
APPROXIMATE ELEVATIONS AND PARKING PLANS OF
THE PROJECT AND OTHER INFORMATION REQUIRED
BY HRS, SECTION 514B-33. THE CONDOMINIUM MAP IS
NOT INTENDED AND SHALL NOT BE DEEMED TO
CONTAIN ANY REPRESENTATION OR WARRANTY
WHATSOEVER. THE ELEVATIONS AND FLOOR PLANS
SHOWN ARE A FAIR REPRESENTATION OF THE PLANS
OF THE BUILDINGS FILED OR TO BE FILED WITH THE
CITY AND COUNTY OF HONOLULU. ANY OTHER
MATTERS OR ITEMS DEPICT OR SHOWN HEREIN ARE
INTENDED SOLELY TO ASSIST A PROSPECTIVE BUYER
IN VISUALIZING THE CONDOMINIUM UNITS AND THE
FINISHED UNIT MAY OR MAY NOT BE ACCURATELY
DEPICTED HEREIN.


PARKING COUNT


LEVEL 6	
TYPE	COUNT
Accessible	4
Standard	173
TOTAL PARKING	177


PARKING LEGEND

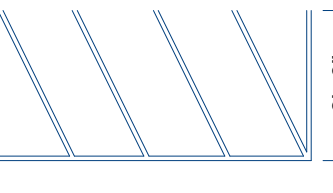
 8'-0"
AISLE

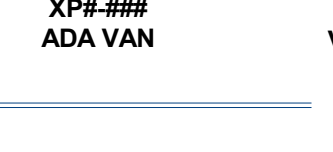 XP#-###
ADA VAN

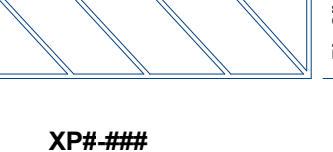
 VAN ACCESSIBLE STALL

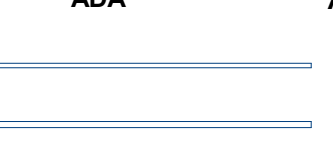
 XP#-###
ADA

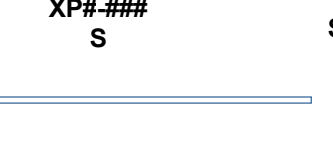 ACCESSIBLE STALL

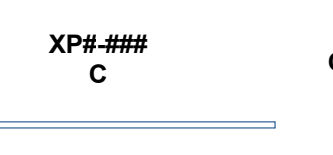 XP#-###
S


 STANDARD STALL

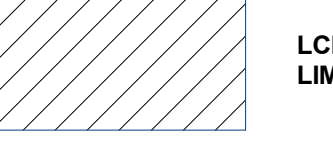
 XP#-###
C

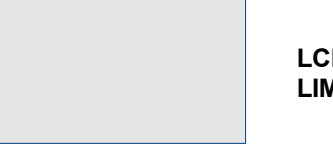
 COMPACT STALL

LEGEND

 LCE-C: COMMERCIAL
LIMITED COMMON ELEMENT

  LCE-R: RESIDENTIAL
LIMITED COMMON ELEMENT

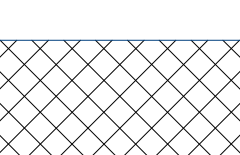
 GE: GENERAL
COMMON ELEMENT

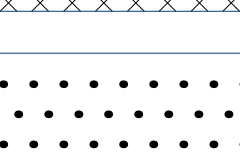 UNIT LIMITED
COMMON ELEMENT


 RESIDENTIAL / COMMERCIAL
UNIT (NO HATCH)

KEYPLAN

PROJECT NORTH

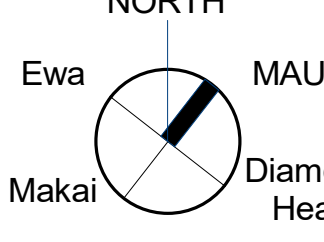

WARD AVE

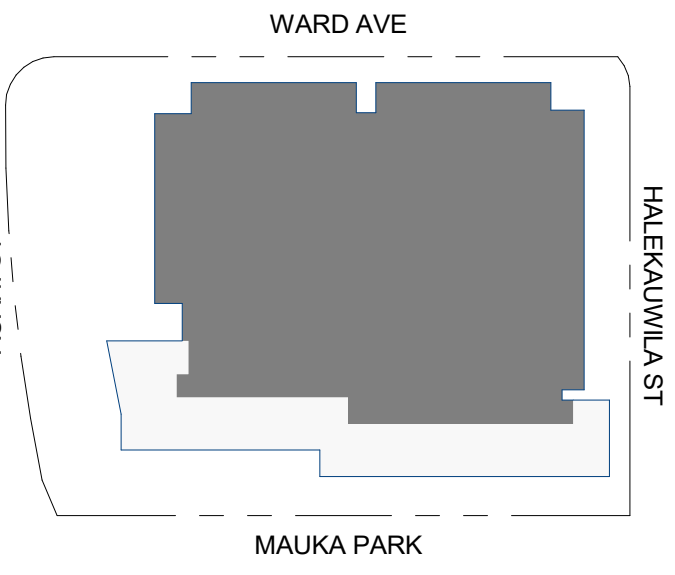



Solomon Cordwell Buenz
Chicago
T 312.896.1100
San Francisco
T 415.216.2450
www.scb.com

THE PARK WARD
VILLAGE
WARD VILLAGE, BLOCK H

333 WARD AVENUE
HONOLULU, HAWAII 96814
© 2020 Solomon Cordwell Buenz

FLOOR PLAN - LEVEL
6

SCALE: 3/32" = 1'-0"

Drawn By: Author
Checked By: Checker

Project Number: 2018043

Sheet Number: CPR-206



SHEET NOTES

NOTE:
ALL AREAS AND DIMENSIONS ARE APPROXIMATE AND
SUBJECT TO VARIANCES

DISCLAIMER:
THE CONDOMINIUM MAP IS INTENDED ONLY TO SHOW
THE LAYOUT, LOCATION, BOUNDARIES, UNIT
NUMBERS AND DIMENSIONS OF THE UNITS. THE
APPROXIMATE ELEVATIONS AND PARKING PLANS OF
THE PROJECT AND OTHER INFORMATION REQUIRED
BY HRS, SECTION 514B-33. THE CONDOMINIUM MAP IS
NOT INTENDED AND SHALL NOT BE DEEMED TO
CONTAIN ANY REPRESENTATION OR WARRANTY
WHATSOEVER. THE ELEVATIONS AND FLOOR PLANS
SHOWN ARE A FAIR REPRESENTATION OF THE PLANS
OF THE BUILDINGS FILED OR TO BE FILED WITH THE
CITY AND COUNTY OF HONOLULU. ANY OTHER
MATTERS OR ITEMS DEPICT OR SHOWN HEREIN ARE
INTENDED SOLELY TO ASSIST A PROSPECTIVE BUYER
IN VISUALIZING THE CONDOMINIUM UNITS AND THE
FINISHED UNIT MAY OR MAY NOT BE ACCURATELY
DEPICTED HEREIN.

PARKING COUNT

LEVEL 7	
TYPE	COUNT
Accessible	1
Standard	130
TOTAL PARKING	131

PARKING LEGEND

8'-0"

AISE

XP#-###

ADA VAN

VAN ACCESSIBLE STALL

5'-0"

AISE

XP#-###

ADA

ACCESSIBLE STALL

XP#-###

S

STANDARD STALL

XP#-###

C

COMPACT STALL

LEGEND

LCE-C: COMMERCIAL
LIMITED COMMON ELEMENT

LCE-R: RESIDENTIAL
LIMITED COMMON ELEMENT

GE: GENERAL
COMMON ELEMENT

UNIT LIMITED
COMMON ELEMENT

RESIDENTIAL / COMMERCIAL
UNIT (NO HATCH)

KEYPLAN

PROJECT
NORTH

Ewa

Makai

Diamond
Head

WARD AVE

ALAKA ST

HALEKUANUA ST

MAUKA PARK

SCB

Solomon Cordwell Buenz

Chicago
T 312.896.1100

San Francisco
T 415.216.2450

www.scb.com

THE PARK WARD
VILLAGE
WARD VILLAGE, BLOCK H

333 WARD AVENUE
HONOLULU, HAWAII 96814
© 2020 Solomon Cordwell Buenz


FLOOR PLAN - LEVEL
7


SCALE: 3/32" = 1'-0"

Drawn By: Checked By:
Author Checker

Project
Number: 2018043

Sheet
Number: **CPR-207**

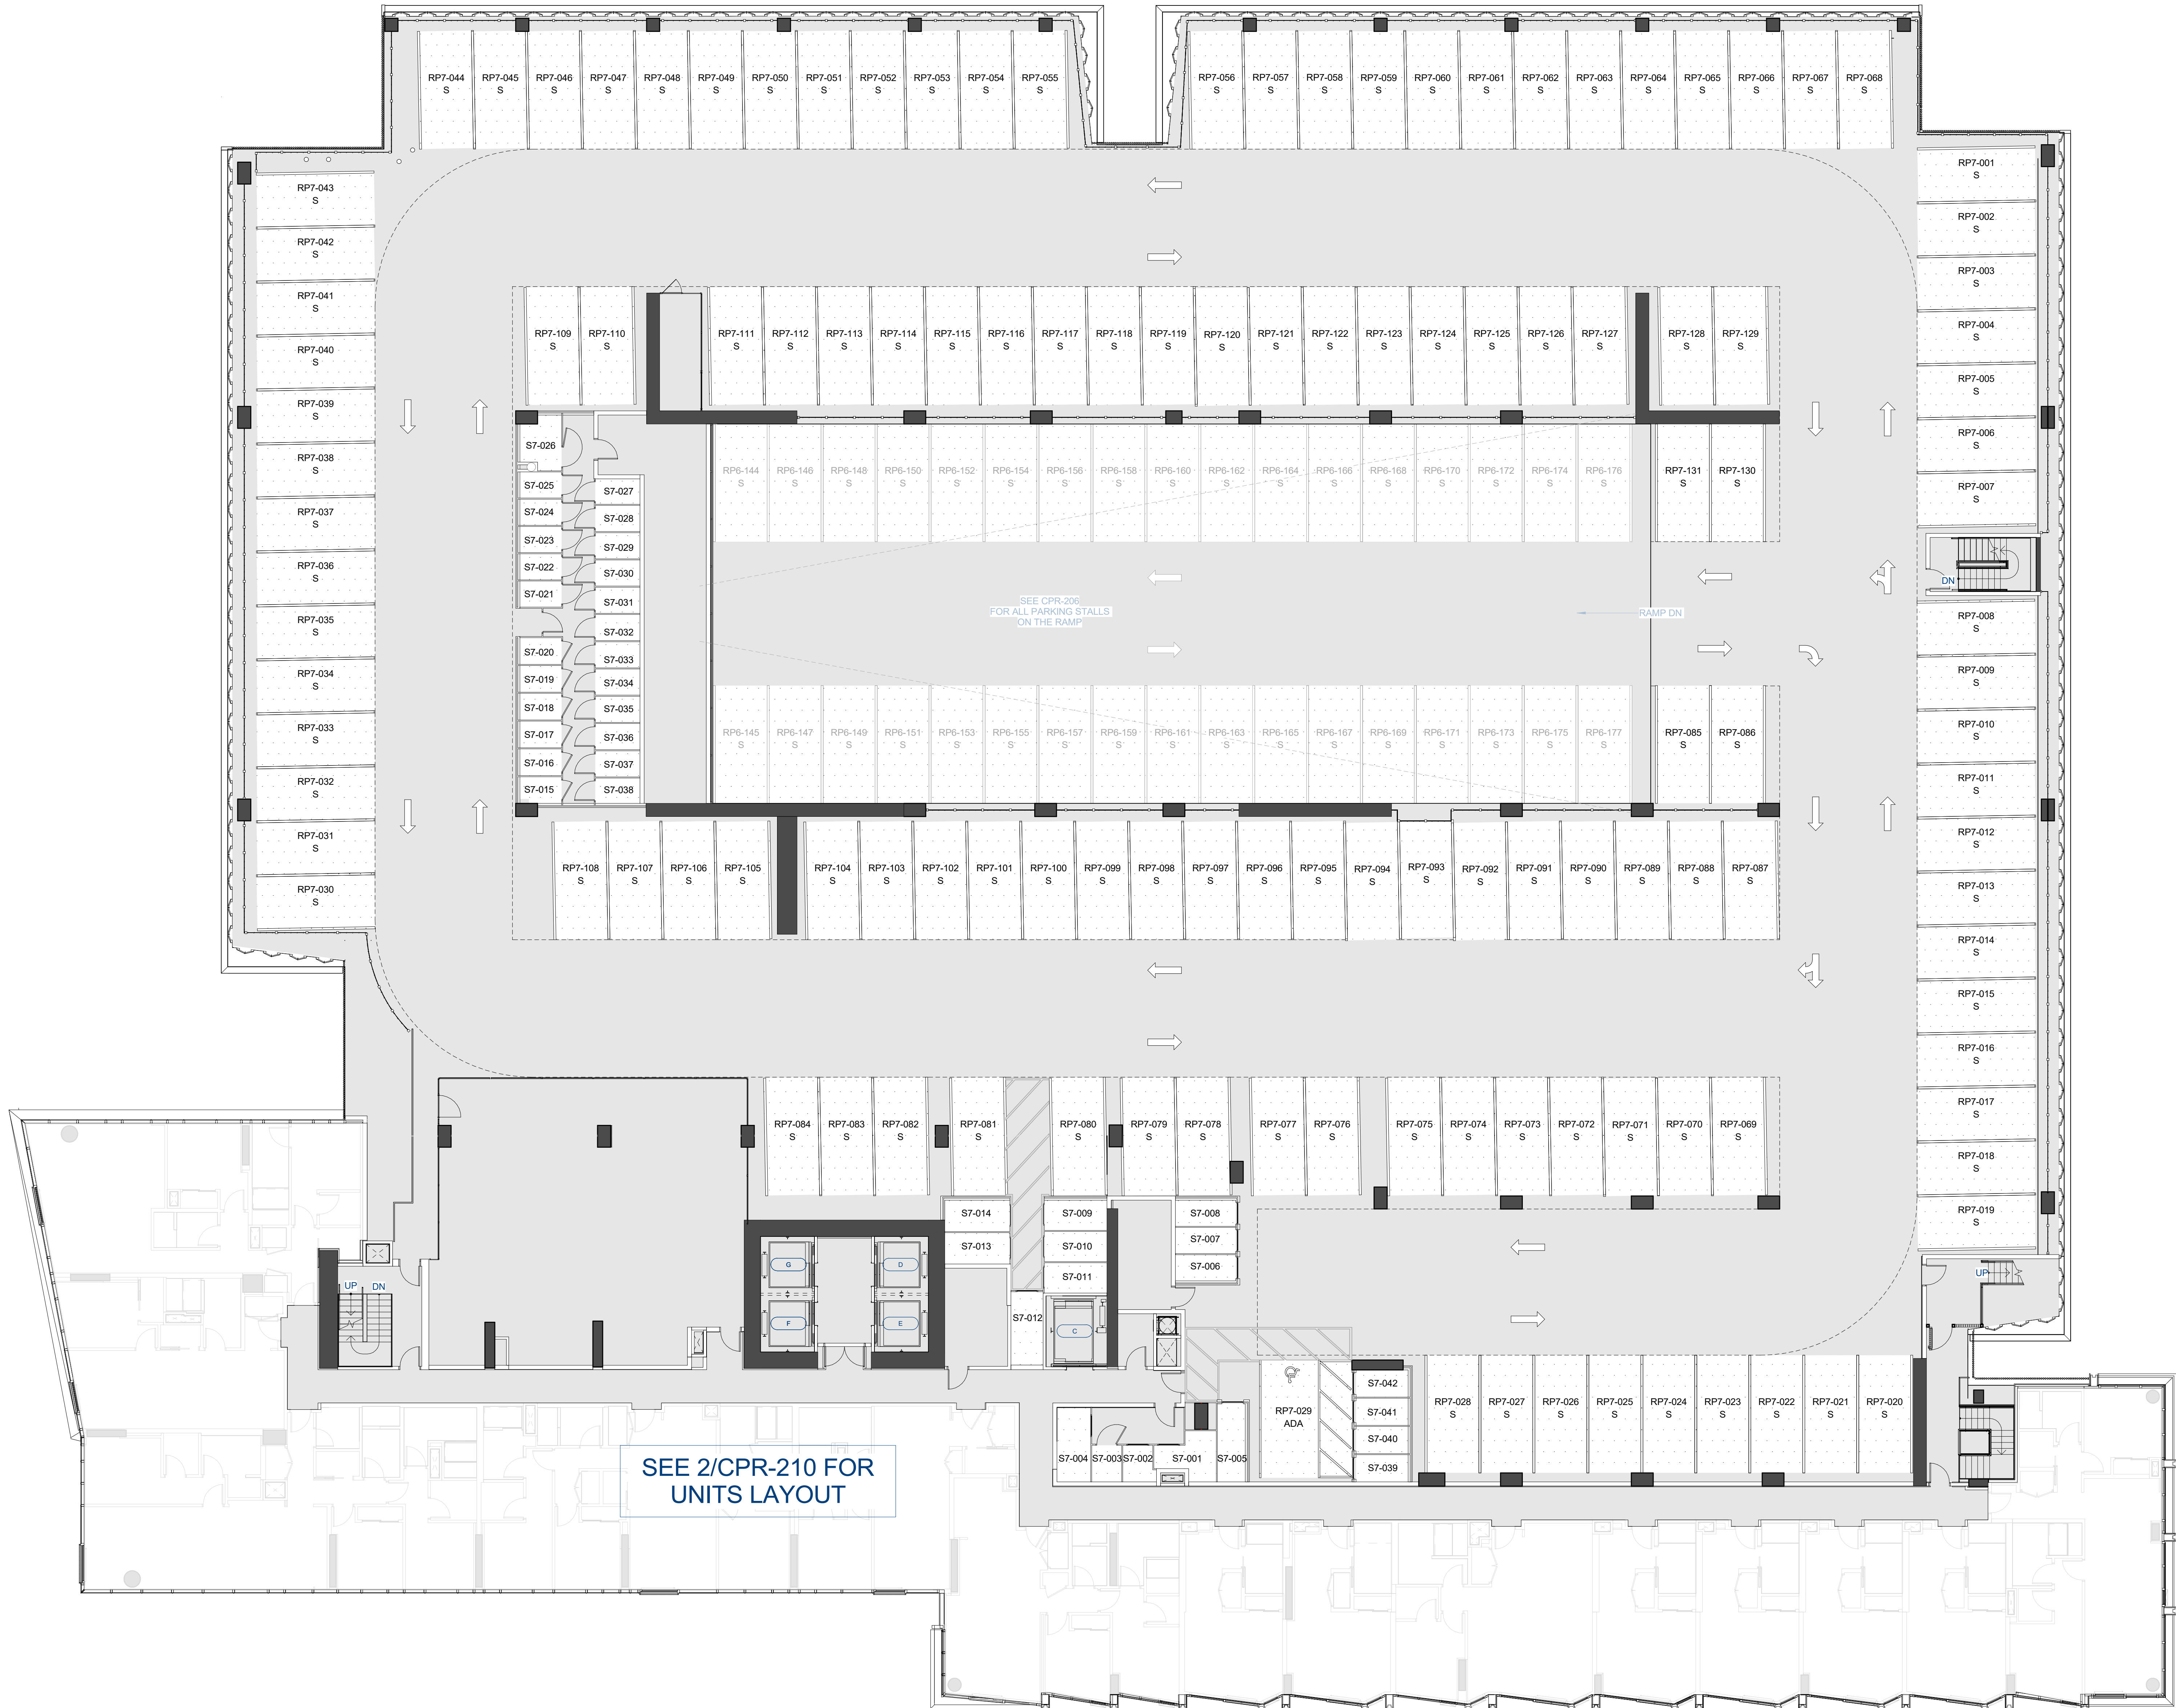

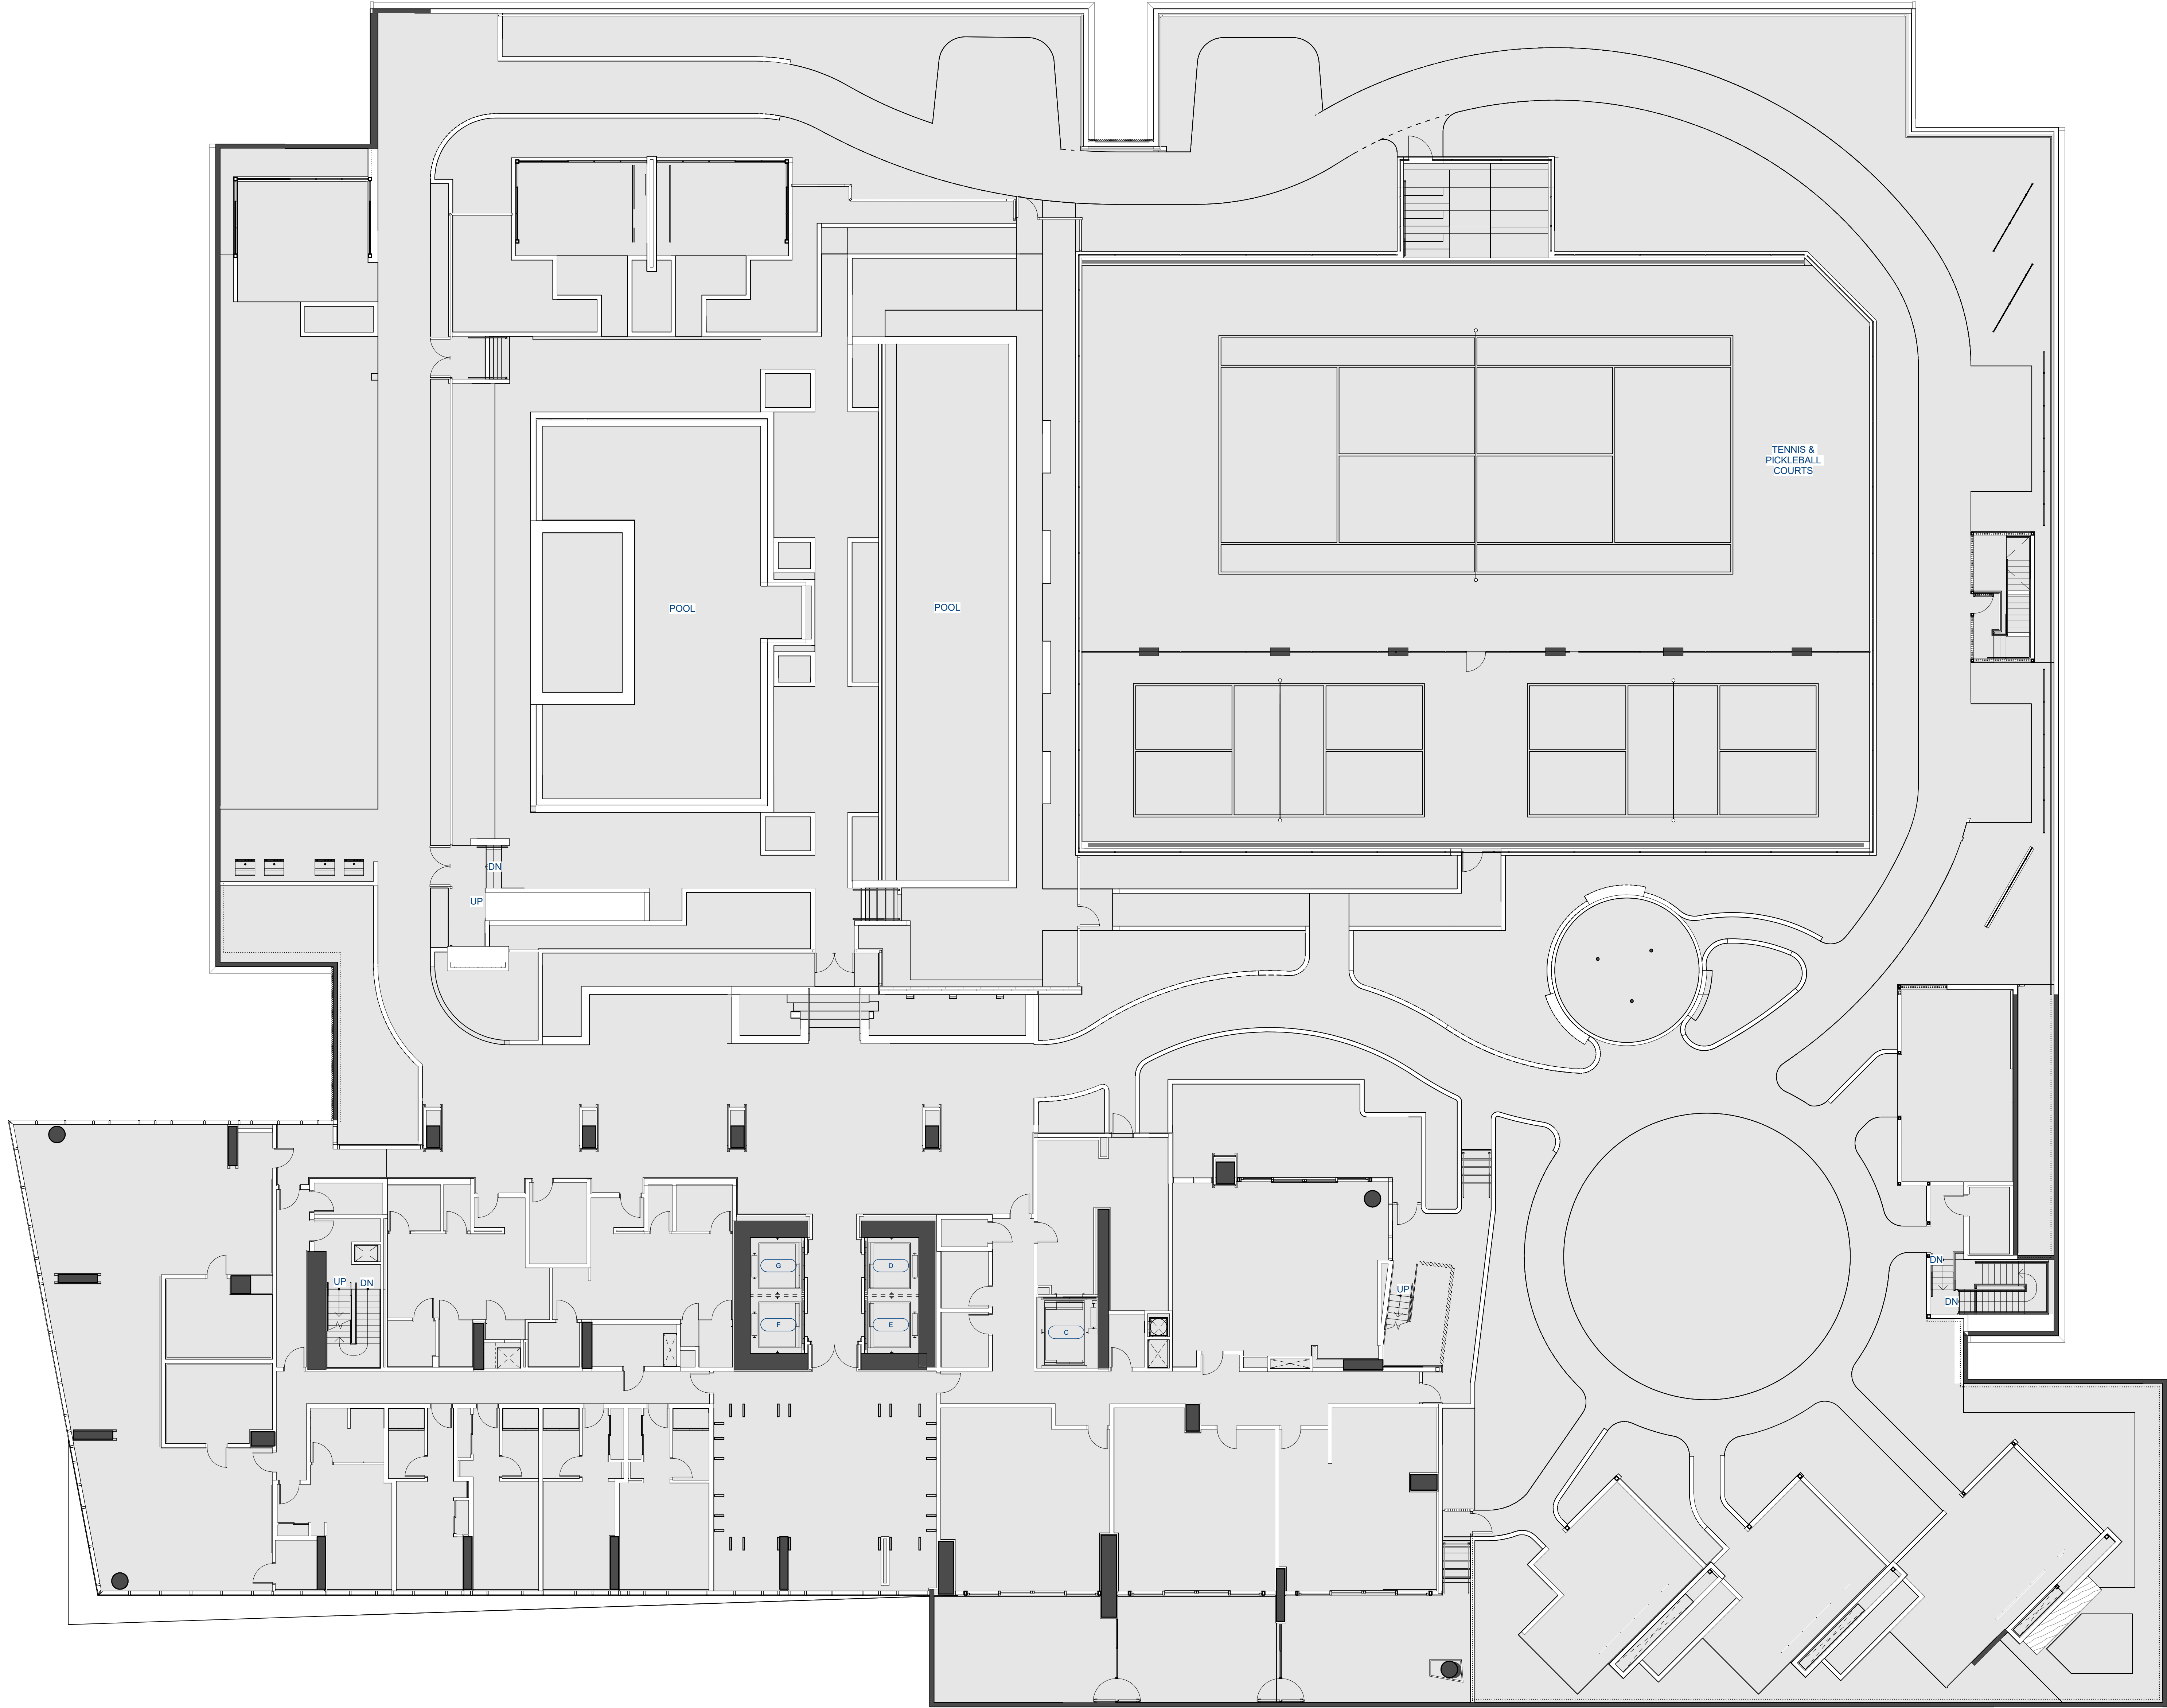

SHEET NOTES


NOTE:
ALL AREAS AND DIMENSIONS ARE APPROXIMATE AND SUBJECT TO VARIANCES

DISCLAIMER:
THE CONDOMINIUM MAP IS INTENDED ONLY TO SHOW THE LAYOUT, LOCATION, BOUNDARIES, UNIT NUMBERS AND DIMENSIONS OF THE UNITS. THE APPROXIMATE ELEVATIONS AND PARKING PLANS OF THE PROJECT AND OTHER INFORMATION REQUIRED BY HRS, SECTION 514B-33. THE CONDOMINIUM MAP IS NOT INTENDED AND SHALL NOT BE DEEMED TO CONTAIN ANY REPRESENTATION OR WARRANTY. WHATSOEVER, THE ELEVATIONS AND FLOOR PLANS SHOWN ARE A FAIR REPRESENTATION OF THE PLANS OF THE BUILDINGS FILED OR TO BE FILED WITH THE CITY AND COUNTY OF HONOLULU. ANY OTHER MATTERS OR ITEMS DEPICT OR SHOWN HEREIN ARE INTENDED SOLELY TO ASSIST A PROSPECTIVE BUYER IN VISUALIZING THE CONDOMINIUM UNITS AND THE FINISHED UNIT MAY OR MAY NOT BE ACCURATELY DEPICTED HEREIN.

LEGEND

	LCE-G: COMMERCIAL LIMITED COMMON ELEMENT
	LCE-R: RESIDENTIAL LIMITED COMMON ELEMENT
	GE: GENERAL COMMON ELEMENT
	UNIT LIMITED COMMON ELEMENT
	RESIDENTIAL / COMMERCIAL UNIT (NO HATCH)

KEYPLAN

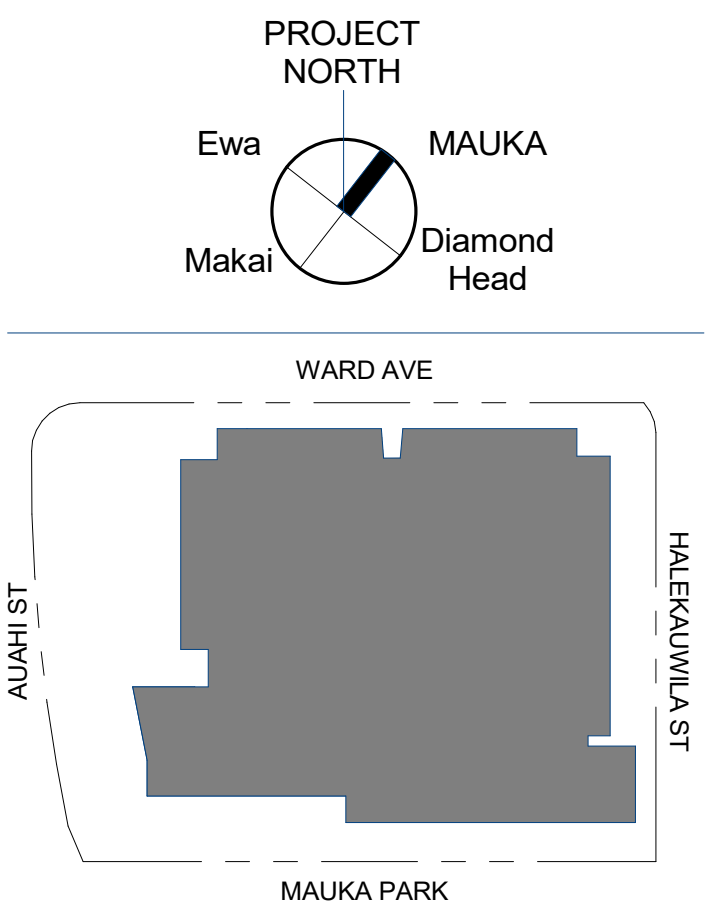

Solomon Cordwell Buenz
Chicago
T 312.896.1100
San Francisco
T 415.216.2450
www.scb.com

THE PARK WARD VILLAGE WARD VILLAGE, BLOCK H

333 WARD AVENUE
HONOLULU, HAWAII 96814
© 2020 Solomon Cordwell Buenz

FLOOR PLAN - LEVEL 8 (AMENITY DECK)

SCALE: 3/32" = 1'-0"

Drawn By: Author
Checked By: Checker

Project Number: 2018043

Sheet Number: **CPR-208**

NOTE:
ALL AREAS AND DIMENSIONS ARE APPROXIMATE AND
SUBJECT TO VARIANCES

DISCLAIMER:
THIS CONDOMINIUM MAP IS INTENDED ONLY TO SHOW
THE LAYOUT, LOCATION, BOUNDARIES, UNIT
NUMBERS AND DIMENSIONS OF THE UNITS, THE
APPROXIMATE ELEVATIONS AND PARKING PLANS OF
THE PROJECT, AND OTHER INFORMATION REQUIRED
BY HRS, SECTION 514B-33. THE CONDOMINIUM MAP IS
NOT INTENDED AND SHALL NOT BE DEEMED TO
CONSTITUTE AN AFFIRMATION OR WARRANTY OF
WHATSOEVER. THE ELEVATIONS AND FLOOR PLANS
SHOWN ARE A FAIR REPRESENTATION OF THE PLANS
OF THE BUILDINGS FILED OR TO BE FILED WITH THE
LAND AND NATURAL RESOURCES DIVISION. THESE
MATTERS OR ITEMS DEPICT OR SHOWN HEREIN ARE
INTENDED SOLELY TO ASSIST A PROSPECTIVE BUYER
IN MAKING A DECISION ON WHETHER TO PURCHASE
THE FINISHED UNIT OR MAY NOT BE ACCURATELY
DEPICTED HEREIN.

Legend for unit types:

- LCE-C: COMMERCIAL LIMITED COMMON ELEMENT
- LCE-R: RESIDENTIAL LIMITED COMMON ELEMENT
- GE: GENERAL COMMON ELEMENT
- UNIT LIMITED COMMON ELEMENT
- RESIDENTIAL / COMMERCIAL UNIT (NO HATCH)

PROJECT NORTH

Ewa

MAUKA


Makai

Diamond Head

WARD AVE

HALEKULĀ ST

MAUKA PARK

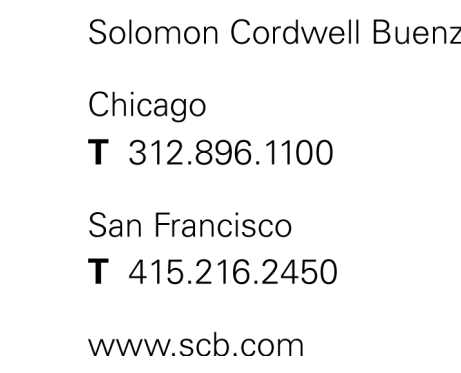

333 WARD AVENUE
HONOLULU, HAWAII 96814
© 2020 Solomon Cordwell Buenz


SCALE: 1/8" = 1'-0"

Drawn By: _____
Author

Checked By: _____
Checker

Project Number: 2018043

Sheet
Number: **CPR-209**

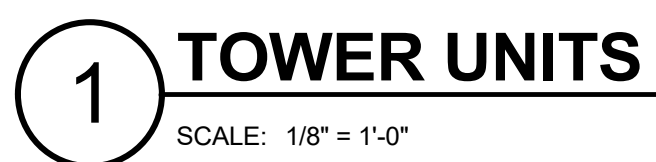

SHEET NOTES


NOTE:
ALL AREAS AND DIMENSIONS ARE APPROXIMATE AND
SUBJECT TO VARIANCES

DISCLAIMER:
THE CONDOMINIUM MAP IS INTENDED ONLY TO SHOW
THE LAYOUT, LOCATION, BOUNDARIES, UNIT
NUMBERS AND DIMENSIONS OF THE UNITS. THE
APPROXIMATE ELEVATIONS AND PARKING PLANS OF
THE PROJECT AND OTHER INFORMATION REQUIRED
BY HRS, SECTION 514B-33. THE CONDOMINIUM MAP IS
NOT INTENDED AND SHALL NOT BE DEEMED TO
CONTAIN ANY REPRESENTATION OR WARRANTY
WHATSOEVER. THE ELEVATIONS AND FLOOR PLANS
SHOWN ARE A FAIR REPRESENTATION OF THE PLANS
OF THE BUILDINGS FILED OR TO BE FILED WITH THE
CITY AND COUNTY OF HONOLULU. ANY OTHER
MATTERS OR ITEMS DEPICT OR SHOWN HEREIN ARE
INTENDED SOLELY TO ASSIST A PROSPECTIVE BUYER
IN VISUALIZING THE CONDOMINIUM UNITS AND THE
FINISHED UNIT MAY OR MAY NOT BE ACCURATELY
DEPICTED HEREIN.

LEGEND

- LCE-C: COMMERCIAL
LIMITED COMMON ELEMENT
- LCE-R: RESIDENTIAL
LIMITED COMMON ELEMENT
- GE: GENERAL
COMMON ELEMENT
- UNIT LIMITED
COMMON ELEMENT
- RESIDENTIAL / COMMERCIAL
UNIT (NO HATCH)

KEYPLAN

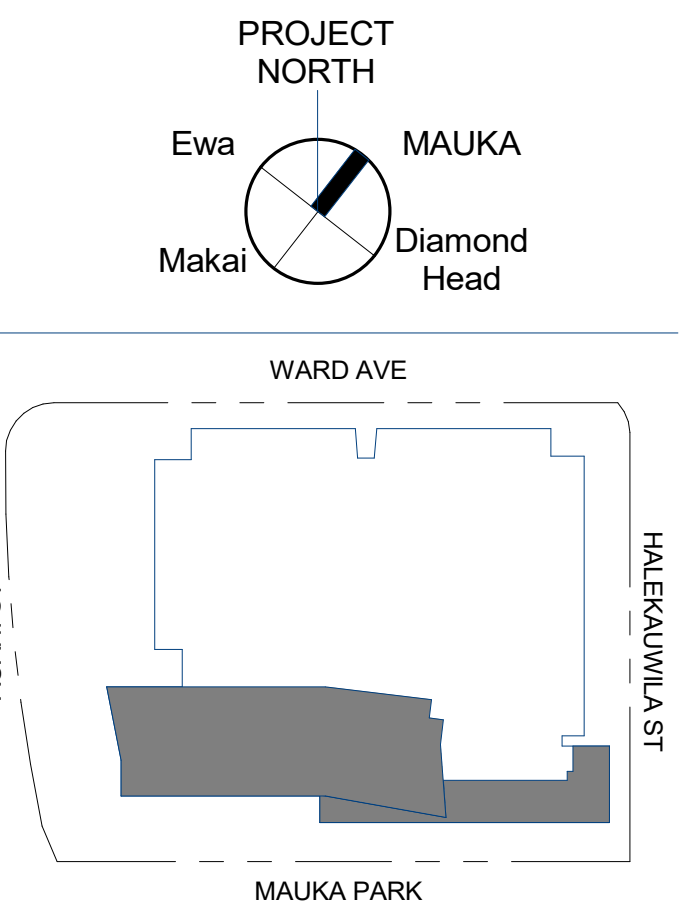

Solomon Cordwell Buenz
Chicago
T 312.896.1100
San Francisco
T 415.216.2450
www.scb.com

THE PARK WARD
VILLAGE
WARD VILLAGE, BLOCK H

333 WARD AVENUE
HONOLULU, HAWAII 96814
© 2020 Solomon Cordwell Buenz

FLOOR PLAN -
PODIUM & TOWER
UNITS

SCALE: 1/8" = 1'-0"


Drawn By: Checked By:
Author Checker

Project
Number: 2018043

Sheet
Number: CPR-210




2 PODIUM UNITS
SCALE: 1/8" = 1'-0"

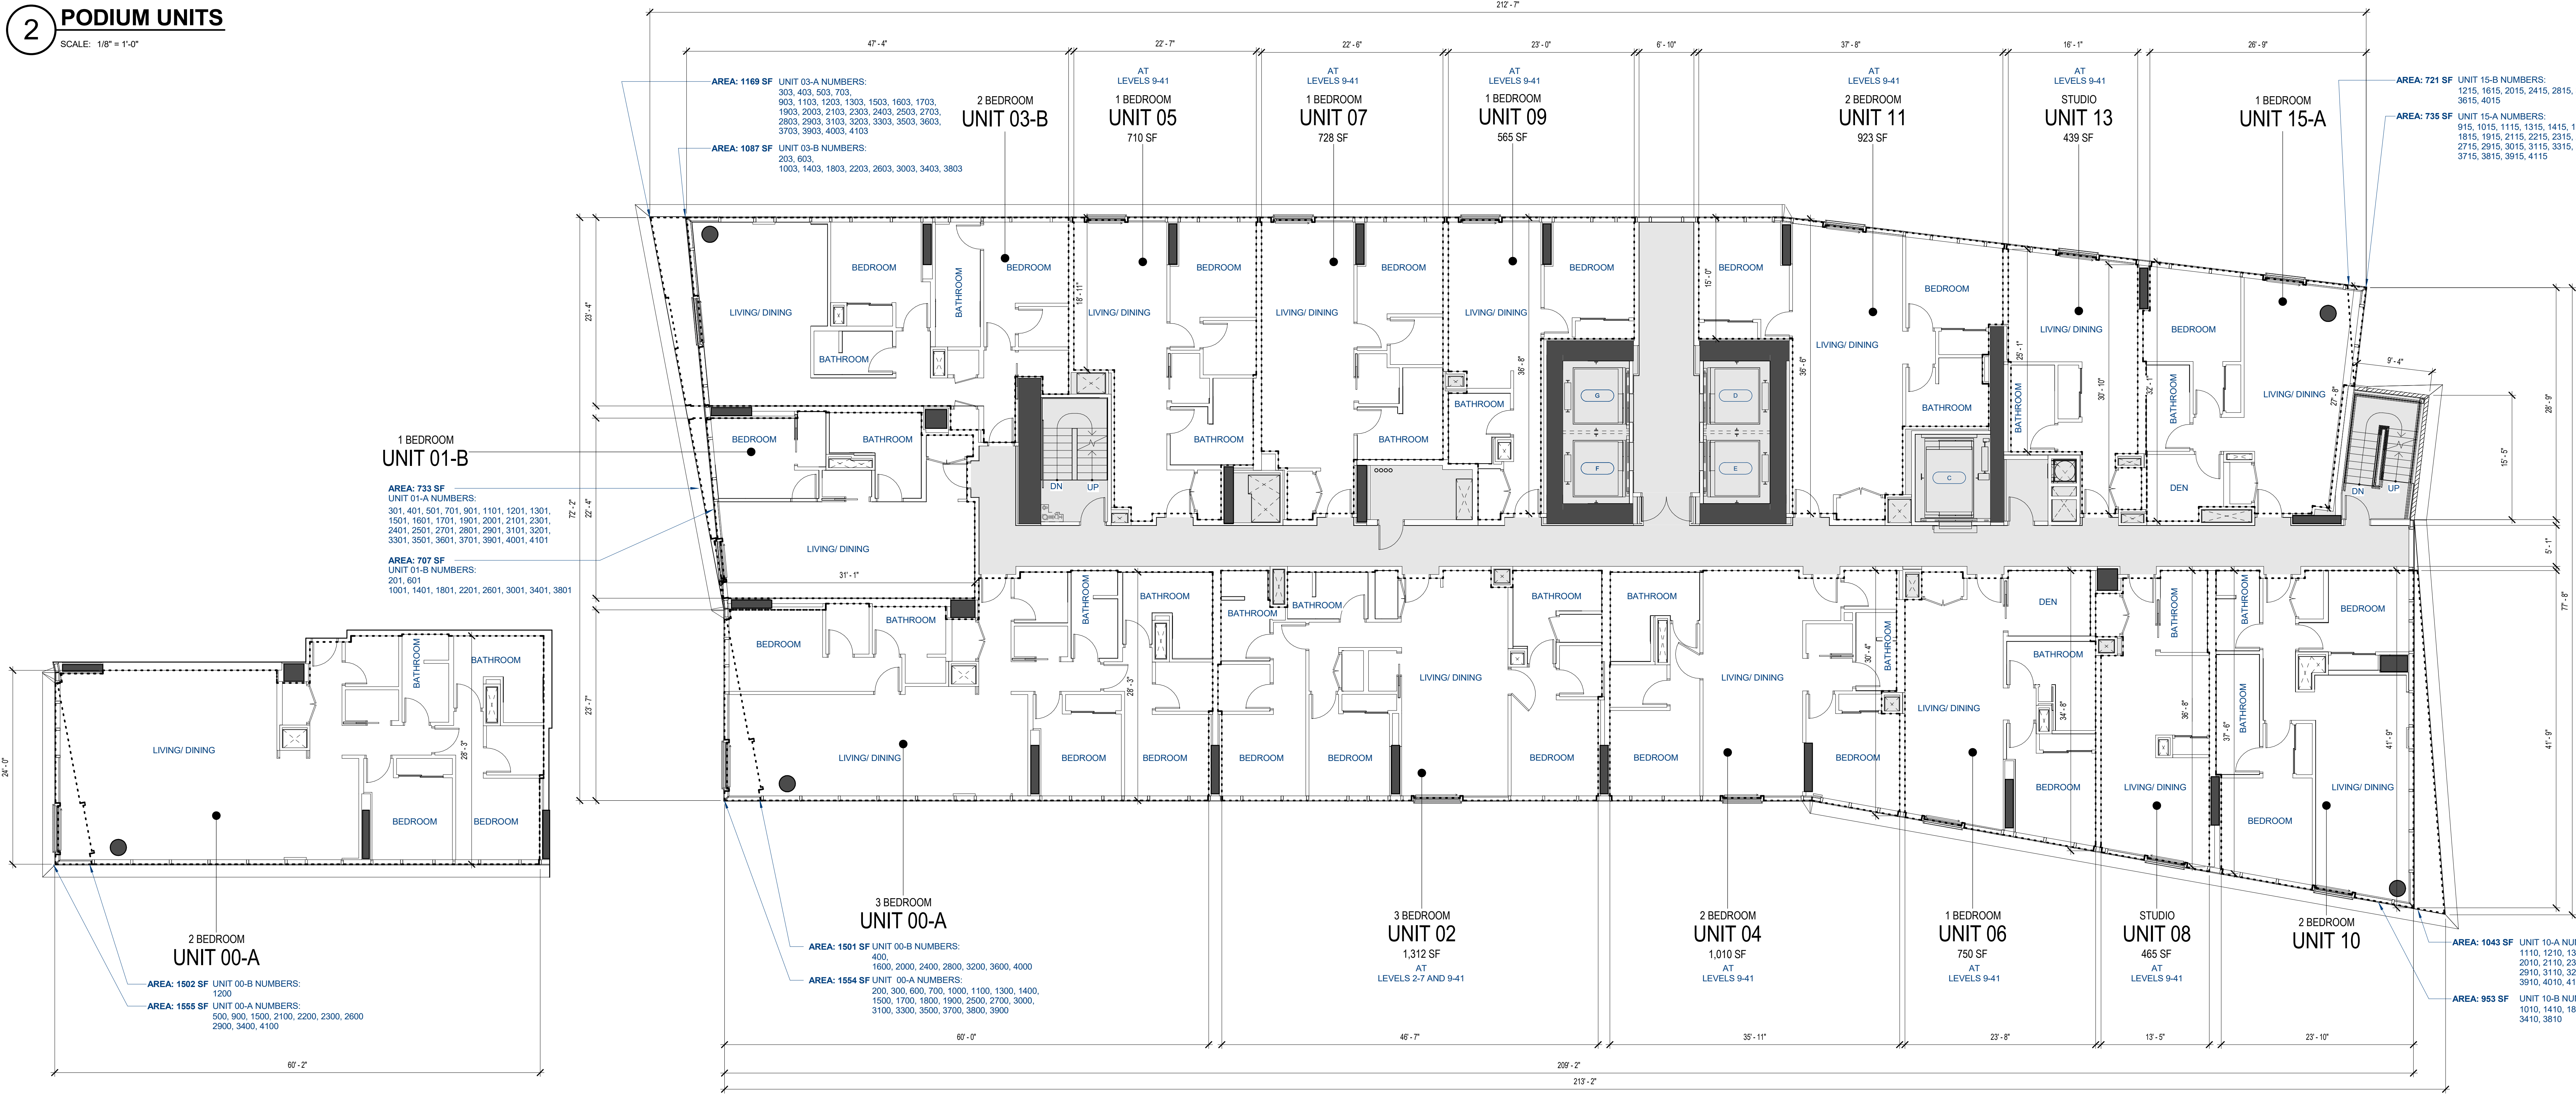


3 CONVERSION UPGRADE
SCALE: 1/8" = 1'-0"

1 TOWER UNITS
SCALE: 1/8" = 1'-0"

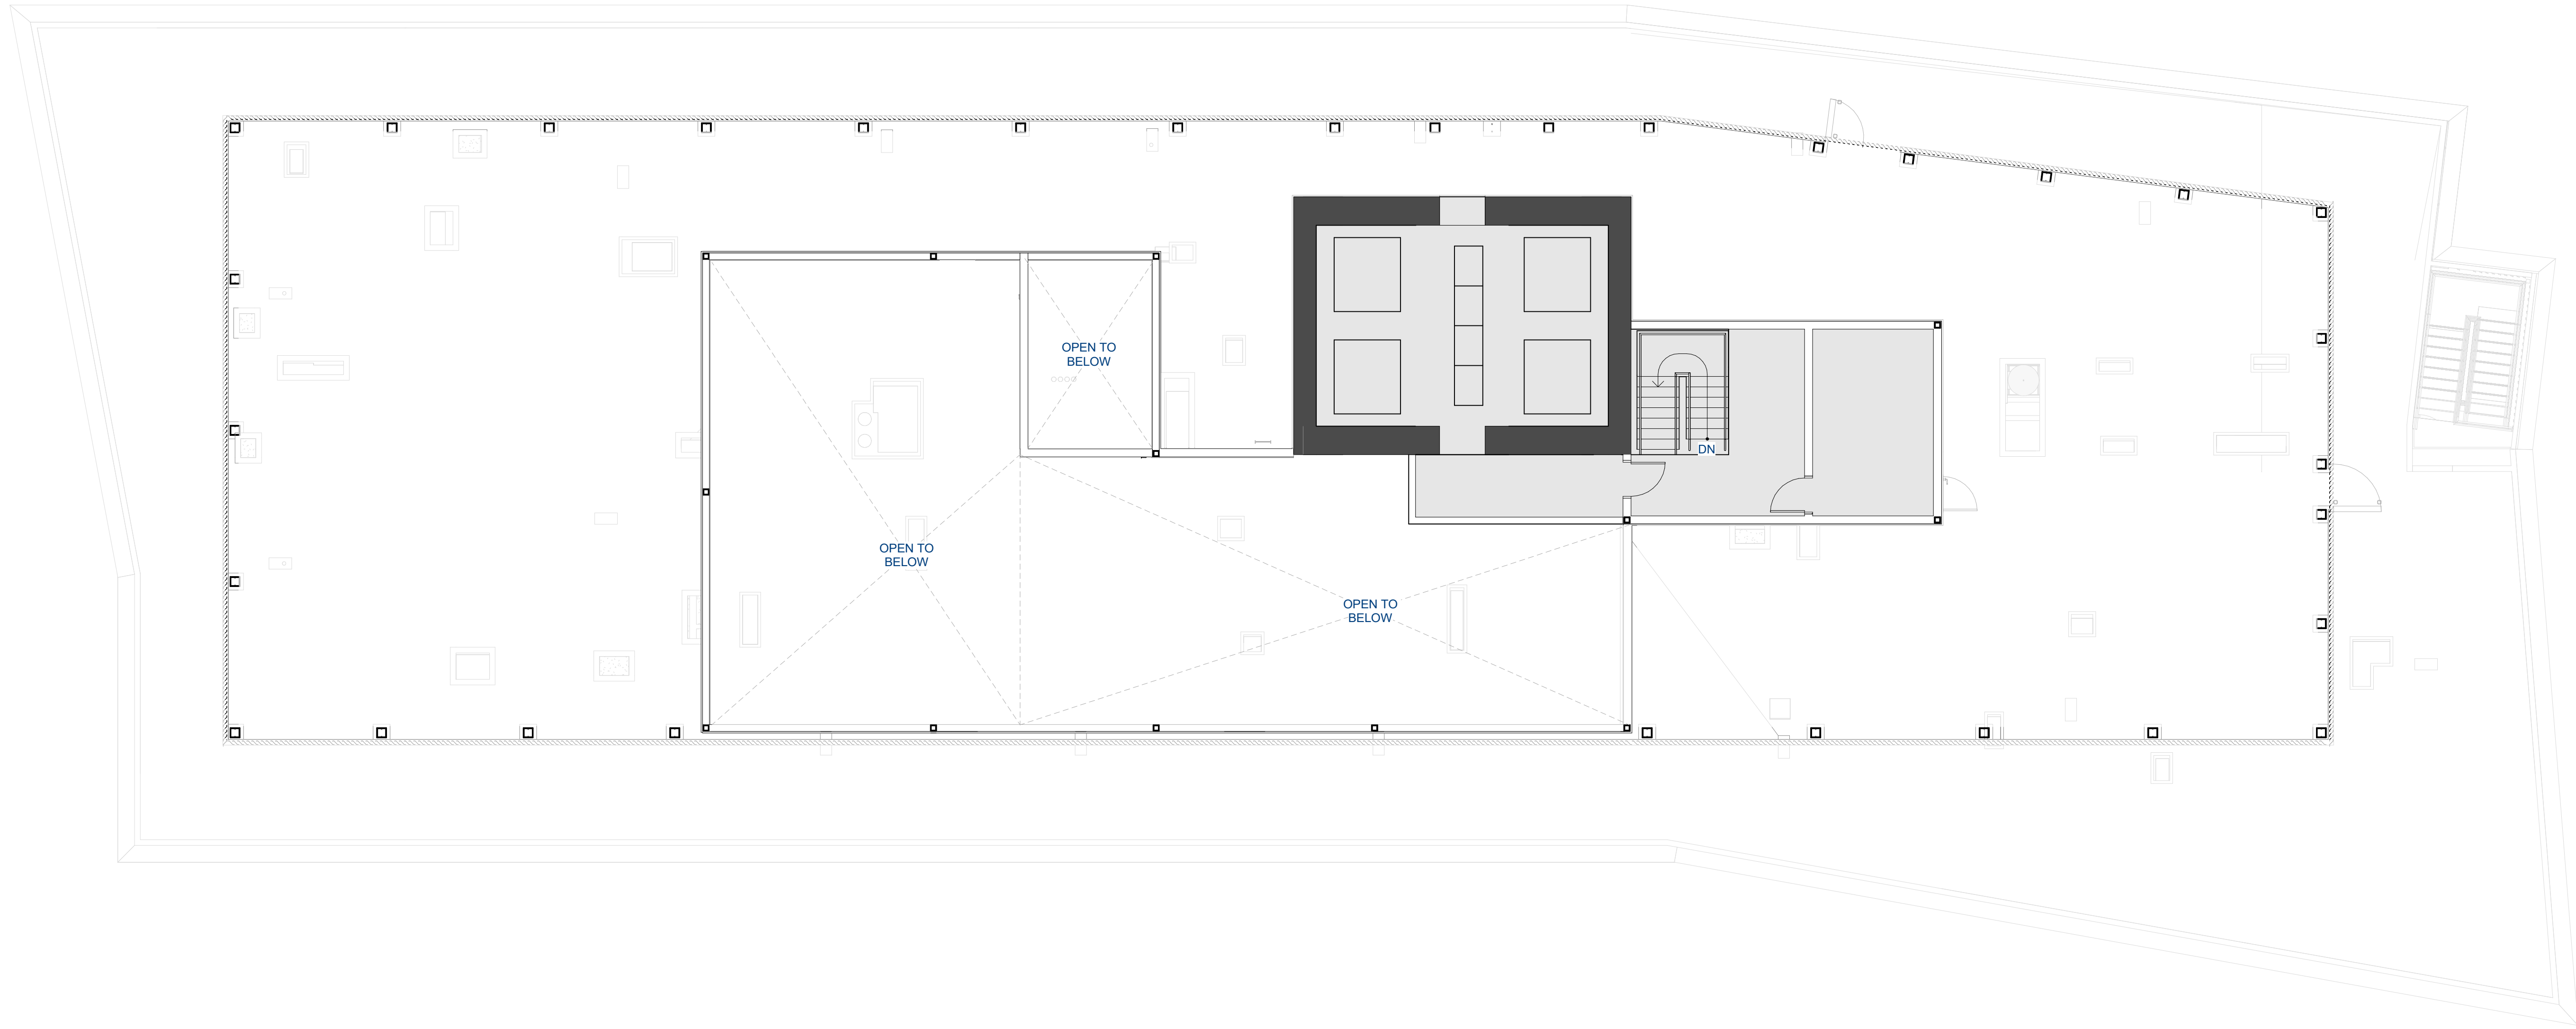

2 ELEVATOR MACHINE LEVEL

SCALE: 1/8" = 1'-0"

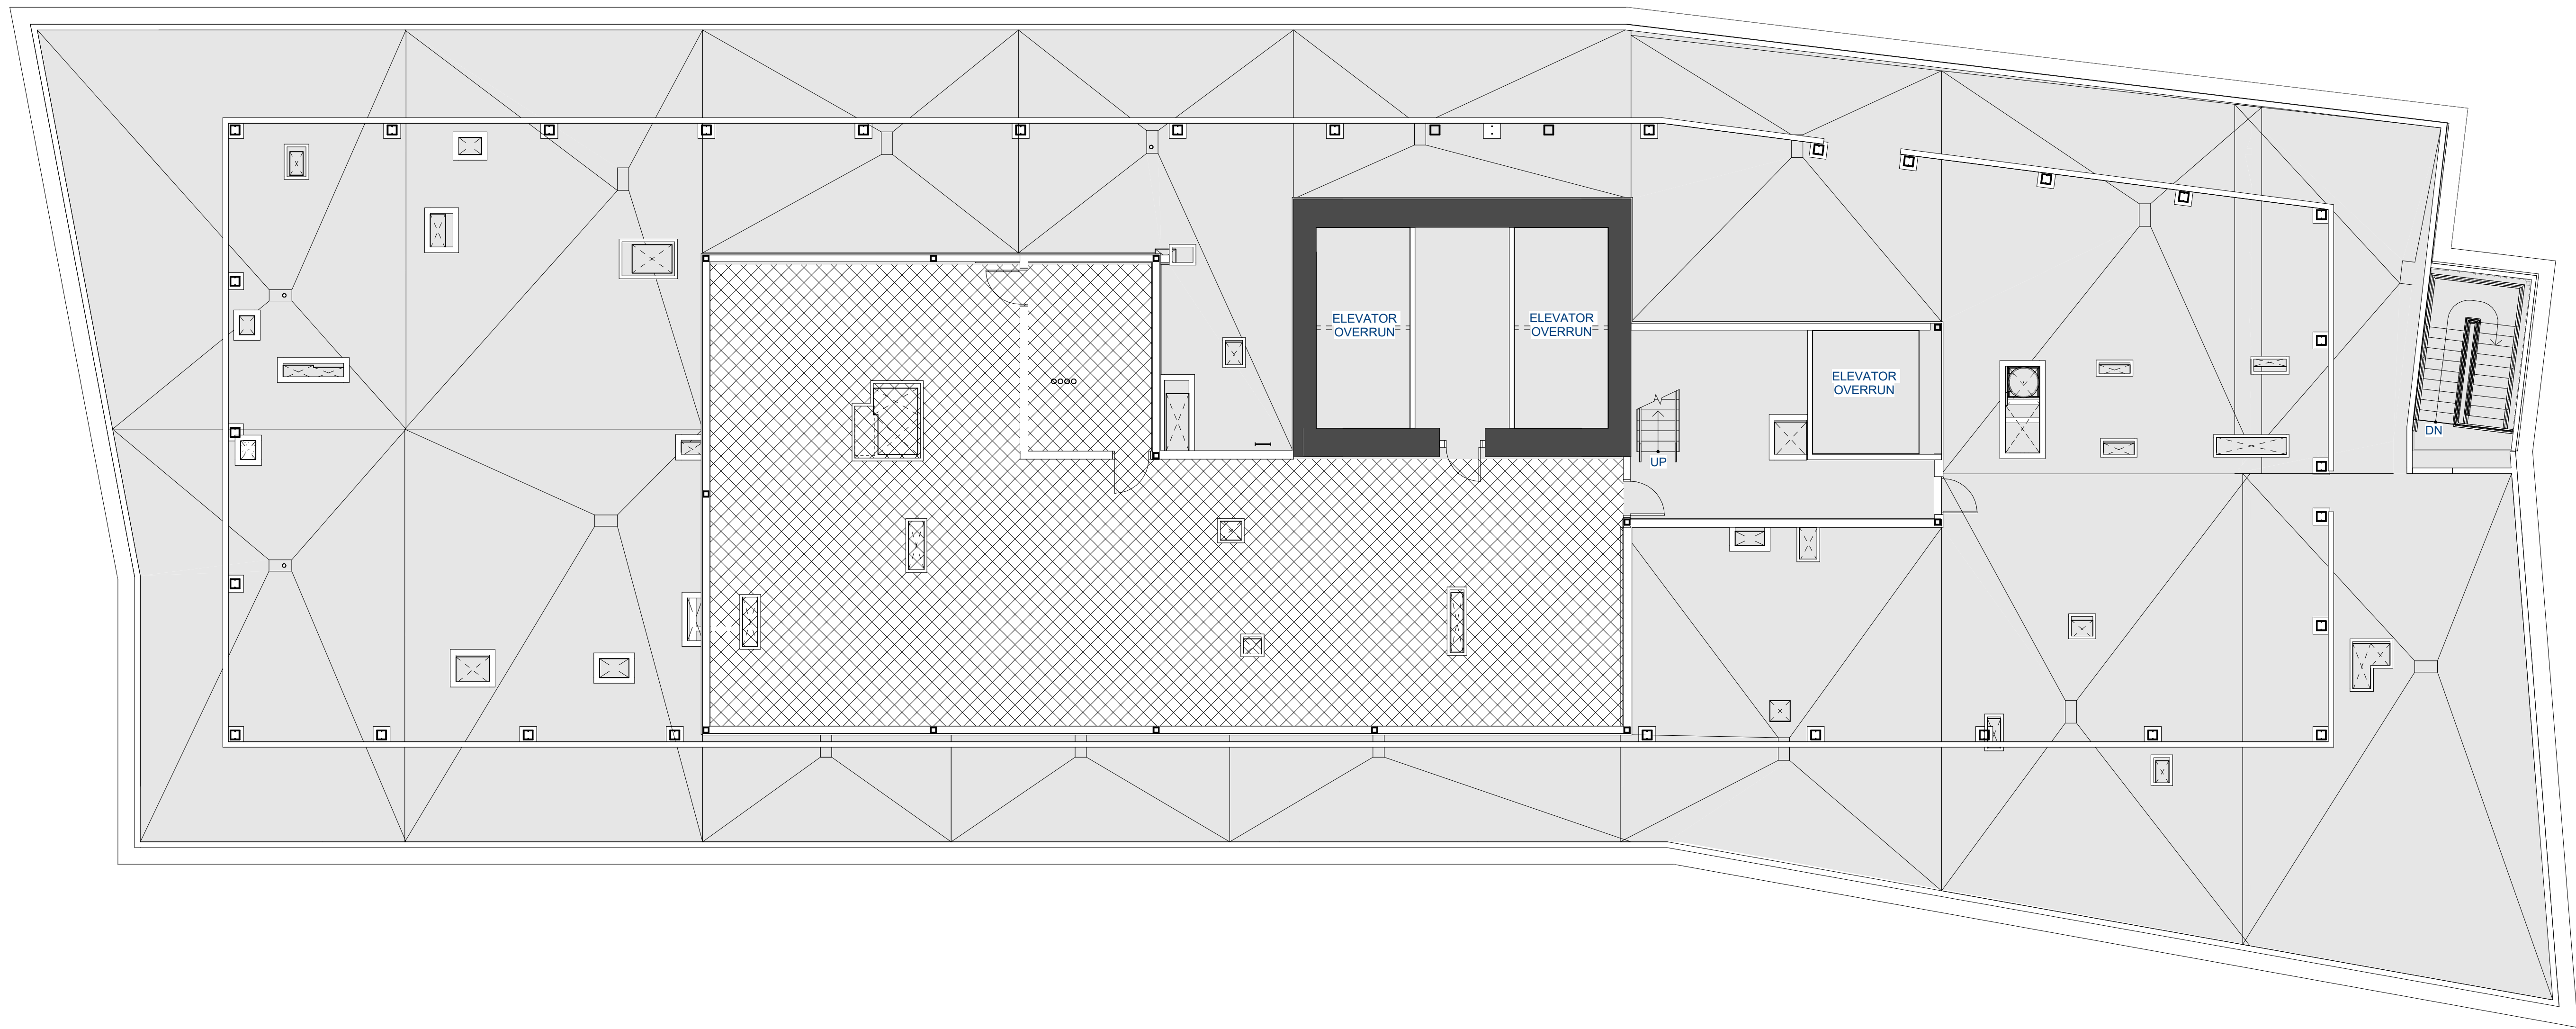

1 ROOF

SCALE: 1/8" = 1'-0"

SHEET NOTES


NOTE:
ALL AREAS AND DIMENSIONS ARE APPROXIMATE AND
SUBJECT TO VARIANCES

DISCLAIMER:
THE CONDOMINIUM MAP IS INTENDED ONLY TO SHOW
THE LAYOUT, LOCATION, BOUNDARIES, UNIT
NUMBERS AND DIMENSIONS OF THE UNITS. THE
APPROXIMATE ELEVATIONS AND PARKING PLANS OF
THE PROJECT AND OTHER INFORMATION REQUIRED
BY HRS, SECTION 514B-33. THE CONDOMINIUM MAP IS
NOT INTENDED AND SHALL NOT BE DEEMED TO
CONTAIN ANY REPRESENTATION OR WARRANTY.
WHATSOEVER. THE ELEVATIONS AND FLOOR PLANS
SHOWN ARE A FAIR REPRESENTATION OF THE PLANS
OF THE BUILDINGS FILED OR TO BE FILED WITH THE
CITY AND COUNTY OF HONOLULU. ANY OTHER
MATTERS OR ITEMS DEPICT OR SHOWN HEREIN ARE
INTENDED SOLELY TO ASSIST A PROSPECTIVE BUYER
IN VISUALIZING THE CONDOMINIUM UNITS AND THE
FINISHED UNIT MAY OR MAY NOT BE ACCURATELY
DEPICTED HEREIN.

LEGEND

	LCE-C: COMMERCIAL LIMITED COMMON ELEMENT
	LCE-R: RESIDENTIAL LIMITED COMMON ELEMENT
	GE: GENERAL COMMON ELEMENT
	UNIT LIMITED COMMON ELEMENT
	RESIDENTIAL / COMMERCIAL UNIT (NO HATCH)

KEYPLAN

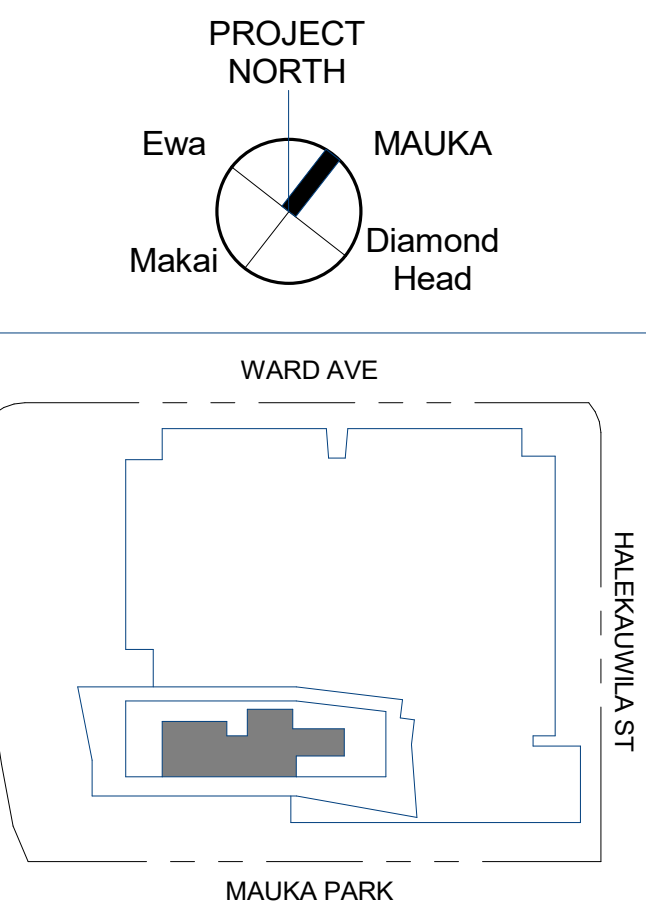

Solomon Cordwell Buenz
Chicago
T 312.896.1100
San Francisco
T 415.216.2450
www.scb.com

THE PARK WARD
VILLAGE
WARD VILLAGE, BLOCK H

333 WARD AVENUE
HONOLULU, HAWAII 96814

© 2020 Solomon Cordwell Buenz


FLOOR PLAN - ROOF
LEVELS

SCALE: 1/8" = 1'-0"

Drawn By: Author
Checked By: Checker


Project
Number: 2018043

Sheet
Number: CPR-211

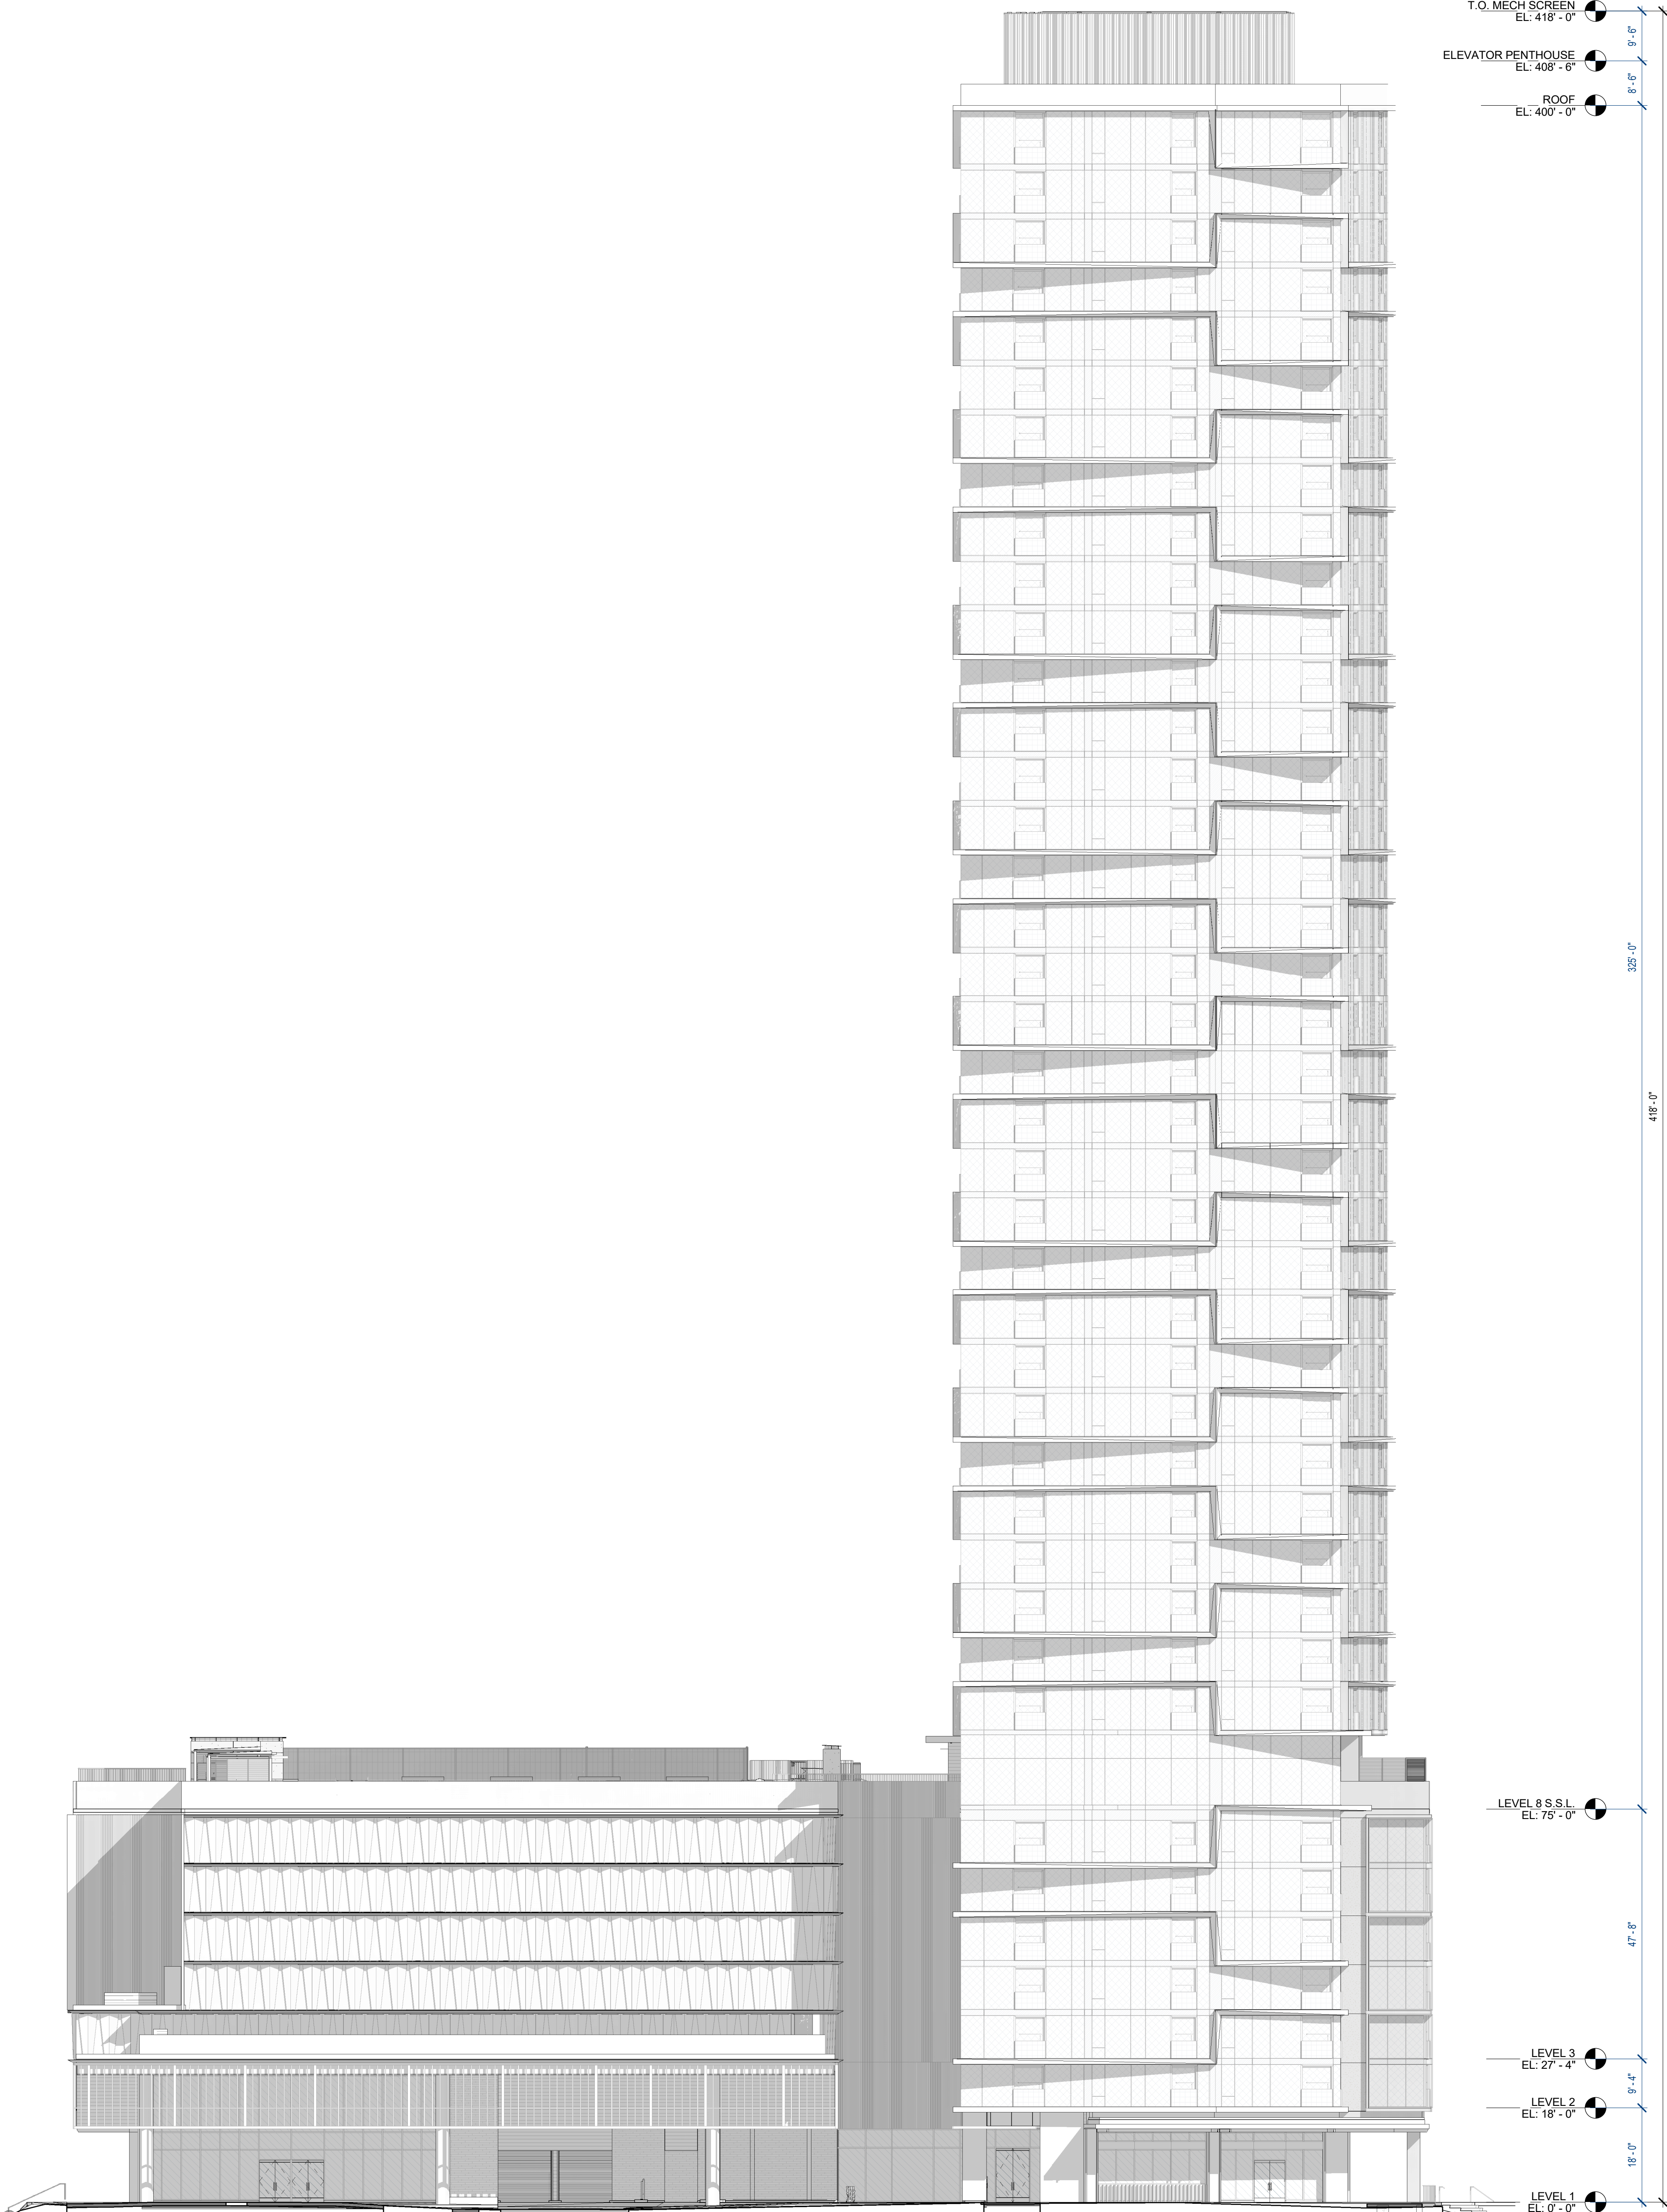

2 SOUTH ELEVATION (MAKAI)

SCALE: 1/16" = 1'-0"

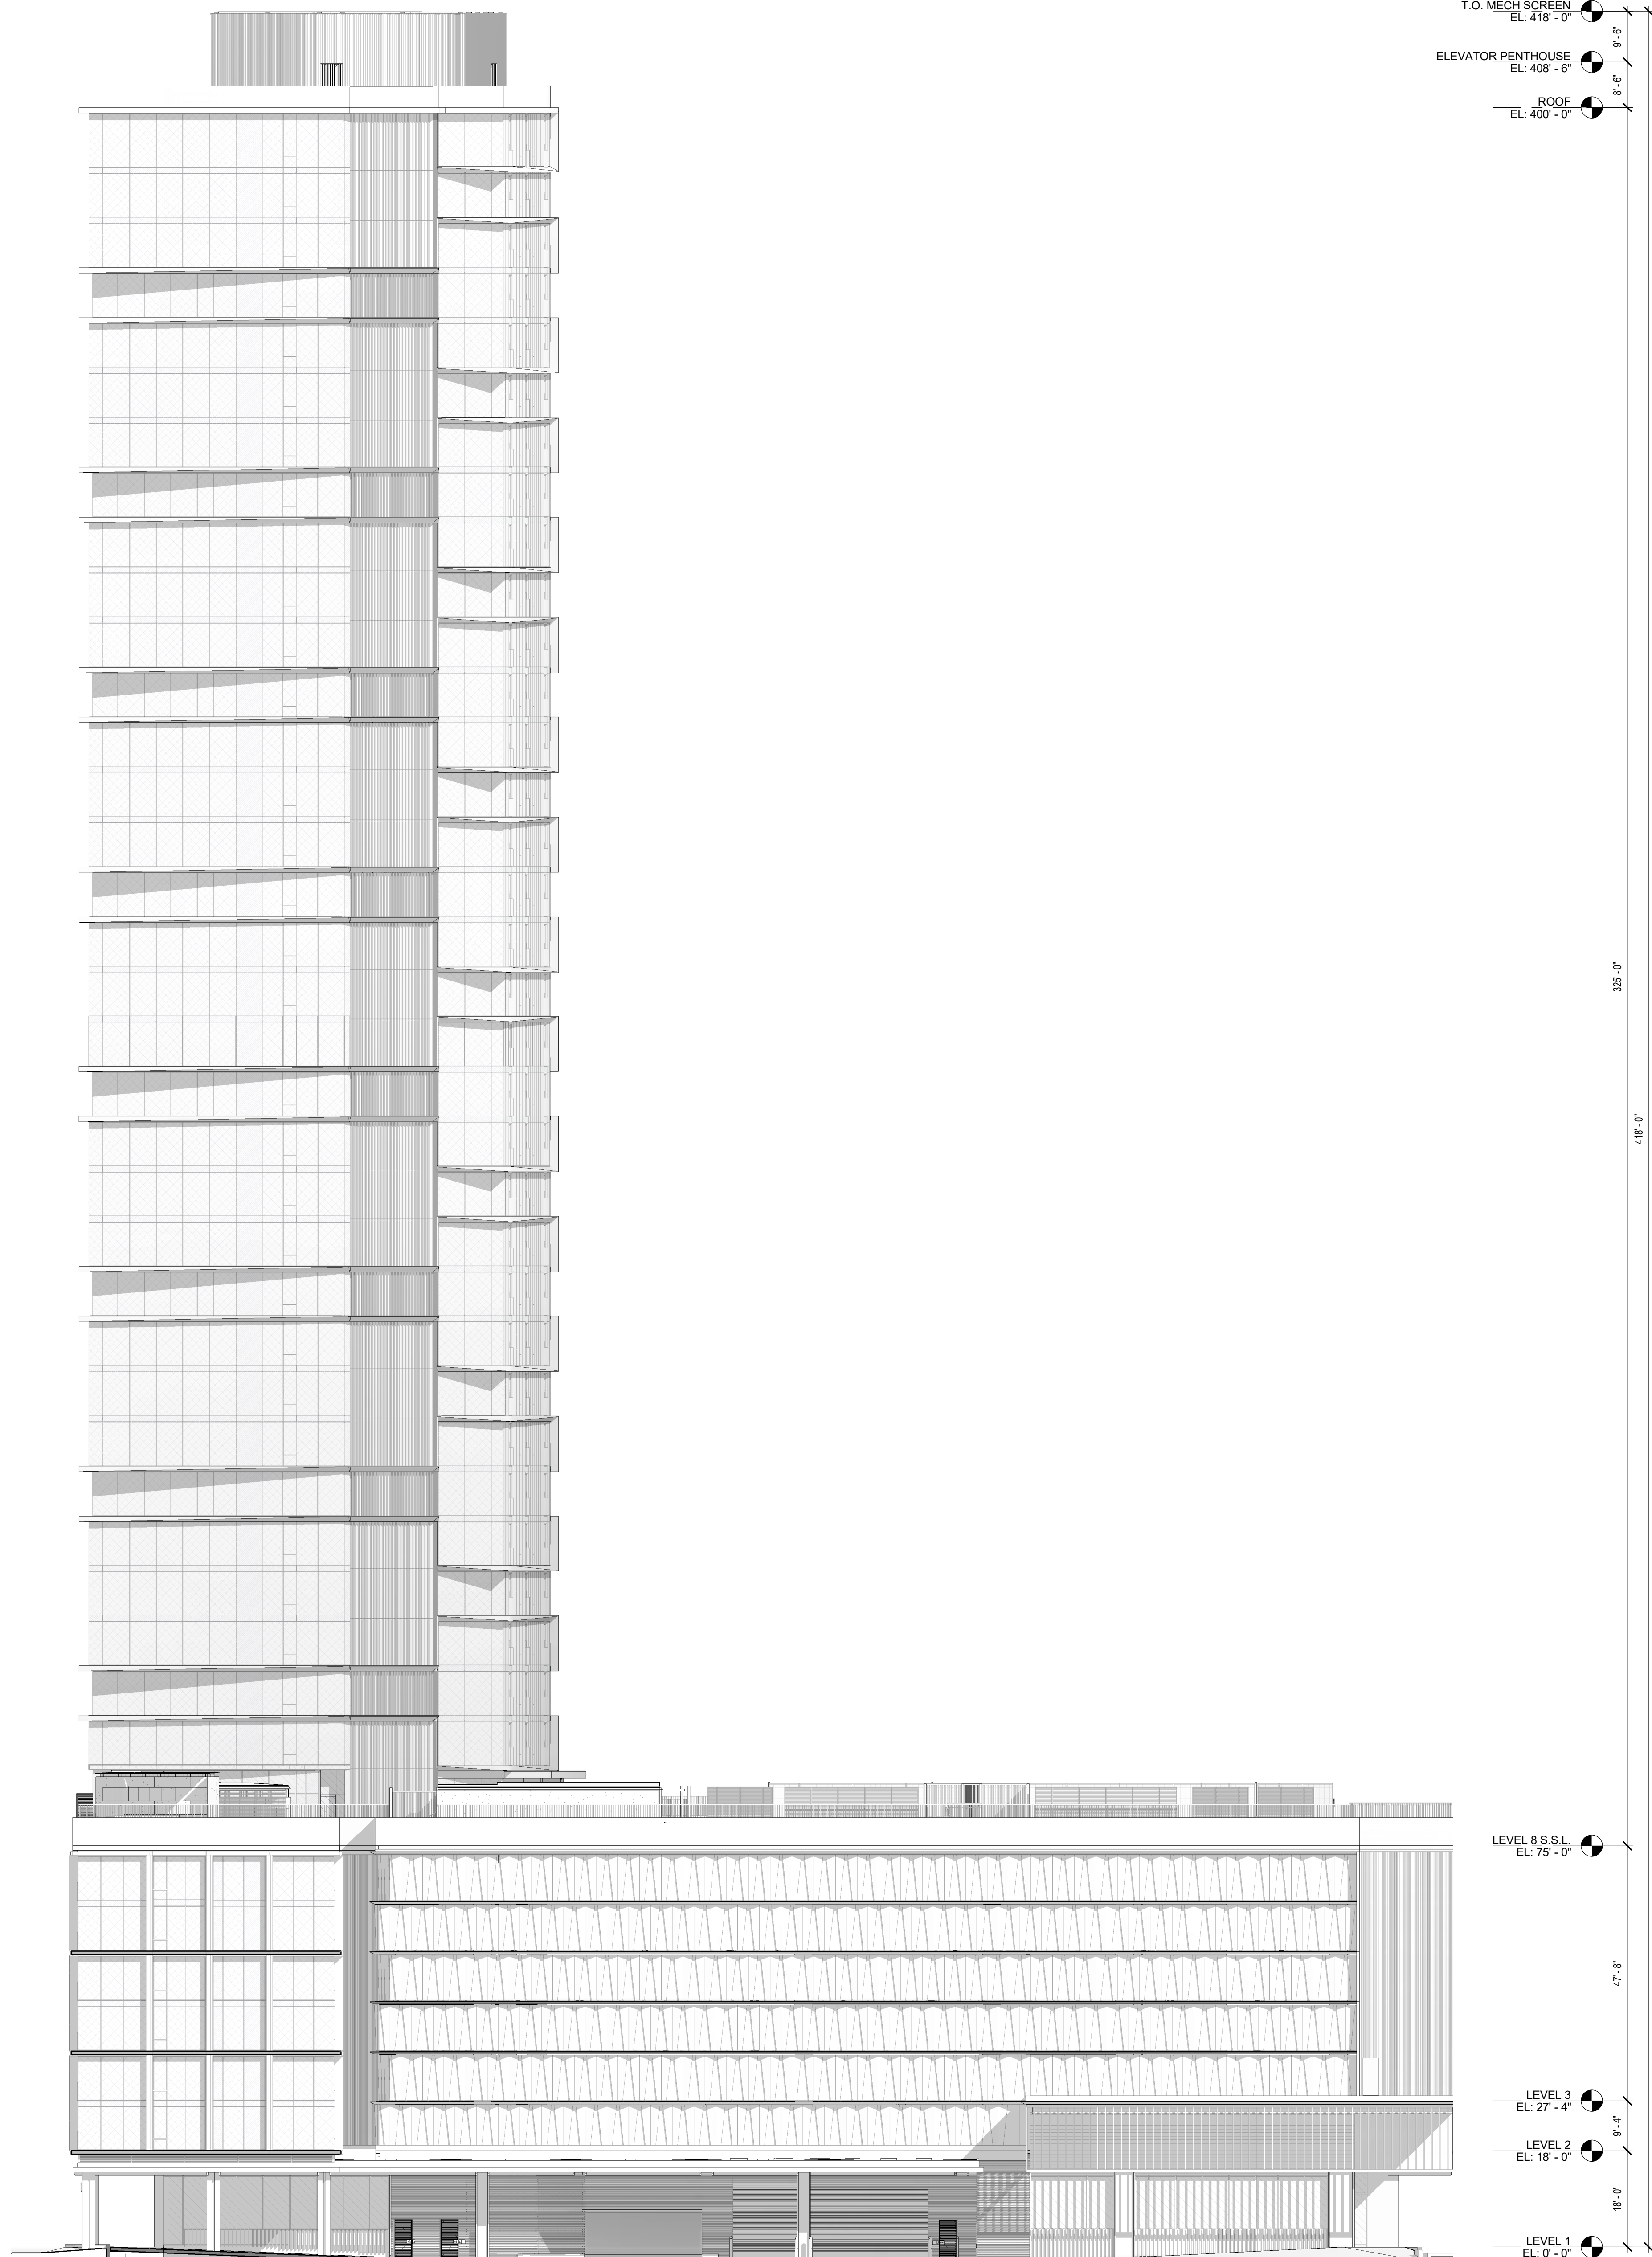

1 NORTH ELEVATION (MAUKA)

SCALE: 1/16" = 1'-0"

SHEET NOTES

NOTE:
ALL AREAS AND DIMENSIONS ARE APPROXIMATE AND SUBJECT TO VARIANCES

DISCLAIMER:
THE CONDOMINIUM MAP IS INTENDED ONLY TO SHOW THE LAYOUT, LOCATION, BOUNDARIES, UNIT NUMBERS AND DIMENSIONS OF THE UNITS. THE APPROXIMATE ELEVATIONS AND PARKING PLANS OF THE PROJECT AND OTHER INFORMATION REQUIRED BY HRS, SECTION 514B-33. THE CONDOMINIUM MAP IS NOT INTENDED AND SHALL NOT BE DEEMED TO CONTAIN ANY REPRESENTATION OR WARRANTY WHATSOEVER. THE ELEVATIONS AND FLOOR PLANS SHOWN ARE A FAIR REPRESENTATION OF THE PLANS OF THE BUILDINGS FILED OR TO BE FILED WITH THE CITY AND COUNTY OF HONOLULU. ANY OTHER MATTERS OR ITEMS DEPICT OR SHOWN HEREIN ARE INTENDED SOLELY TO ASSIST A PROSPECTIVE BUYER IN VISUALIZING THE CONDOMINIUM UNITS AND THE FINISHED UNIT MAY OR MAY NOT BE ACCURATELY DEPICTED HEREIN.



Solomon Cordwell Buenz
Chicago
T 312.896.1100
San Francisco
T 415.216.2450
www.scb.com

THE PARK WARD VILLAGE WARD VILLAGE, BLOCK H

333 WARD AVENUE
HONOLULU, HAWAII 96814

© 2020 Solomon Cordwell Buenz

ELEVATIONS

SCALE: 1/16" = 1'-0"

Drawn By: Author
Checked By: Checker

Project Number: 2018043

Sheet Number: **CPR-301**



SHEET NOTES

NOTE:
ALL AREAS AND DIMENSIONS ARE APPROXIMATE AND SUBJECT TO VARIANCES

DISCLAIMER:
THE CONDOMINIUM MAP IS INTENDED ONLY TO SHOW THE LAYOUT, LOCATION, BOUNDARIES, UNIT NUMBERS AND DIMENSIONS OF THE UNITS. THE APPROXIMATE ELEVATIONS AND PARKING PLANS OF THE PROJECT AND OTHER INFORMATION REQUIRED BY HRS, SECTION 514B-33. THE CONDOMINIUM MAP IS NOT INTENDED AND SHALL NOT BE DEEMED TO CONTAIN ANY REPRESENTATION OR WARRANTY WHATSOEVER. THE ELEVATIONS AND FLOOR PLANS SHOWN ARE A FAIR REPRESENTATION OF THE PLANS OF THE BUILDINGS FILED OR TO BE FILED WITH THE CITY AND COUNTY OF HONOLULU. ANY OTHER MATTERS OR ITEMS DEPICT OR SHOWN HEREIN ARE INTENDED SOLELY TO ASSIST A PROSPECTIVE BUYER IN VISUALIZING THE CONDOMINIUM UNITS AND THE FINISHED UNIT MAY OR MAY NOT BE ACCURATELY DEPICTED HEREIN.



Solomon Cordwell Buenz
Chicago
T 312.896.1100
San Francisco
T 415.216.2450
www.scb.com

THE PARK WARD VILLAGE WARD VILLAGE, BLOCK H

333 WARD AVENUE
HONOLULU, HAWAII 96814

© 2020 Solomon Cordwell Buenz


ELEVATIONS

SCALE: 1/16" = 1'-0"

Drawn By: Author
Checked By: Checker

Project Number: 2018043

Sheet Number: **CPR-302**

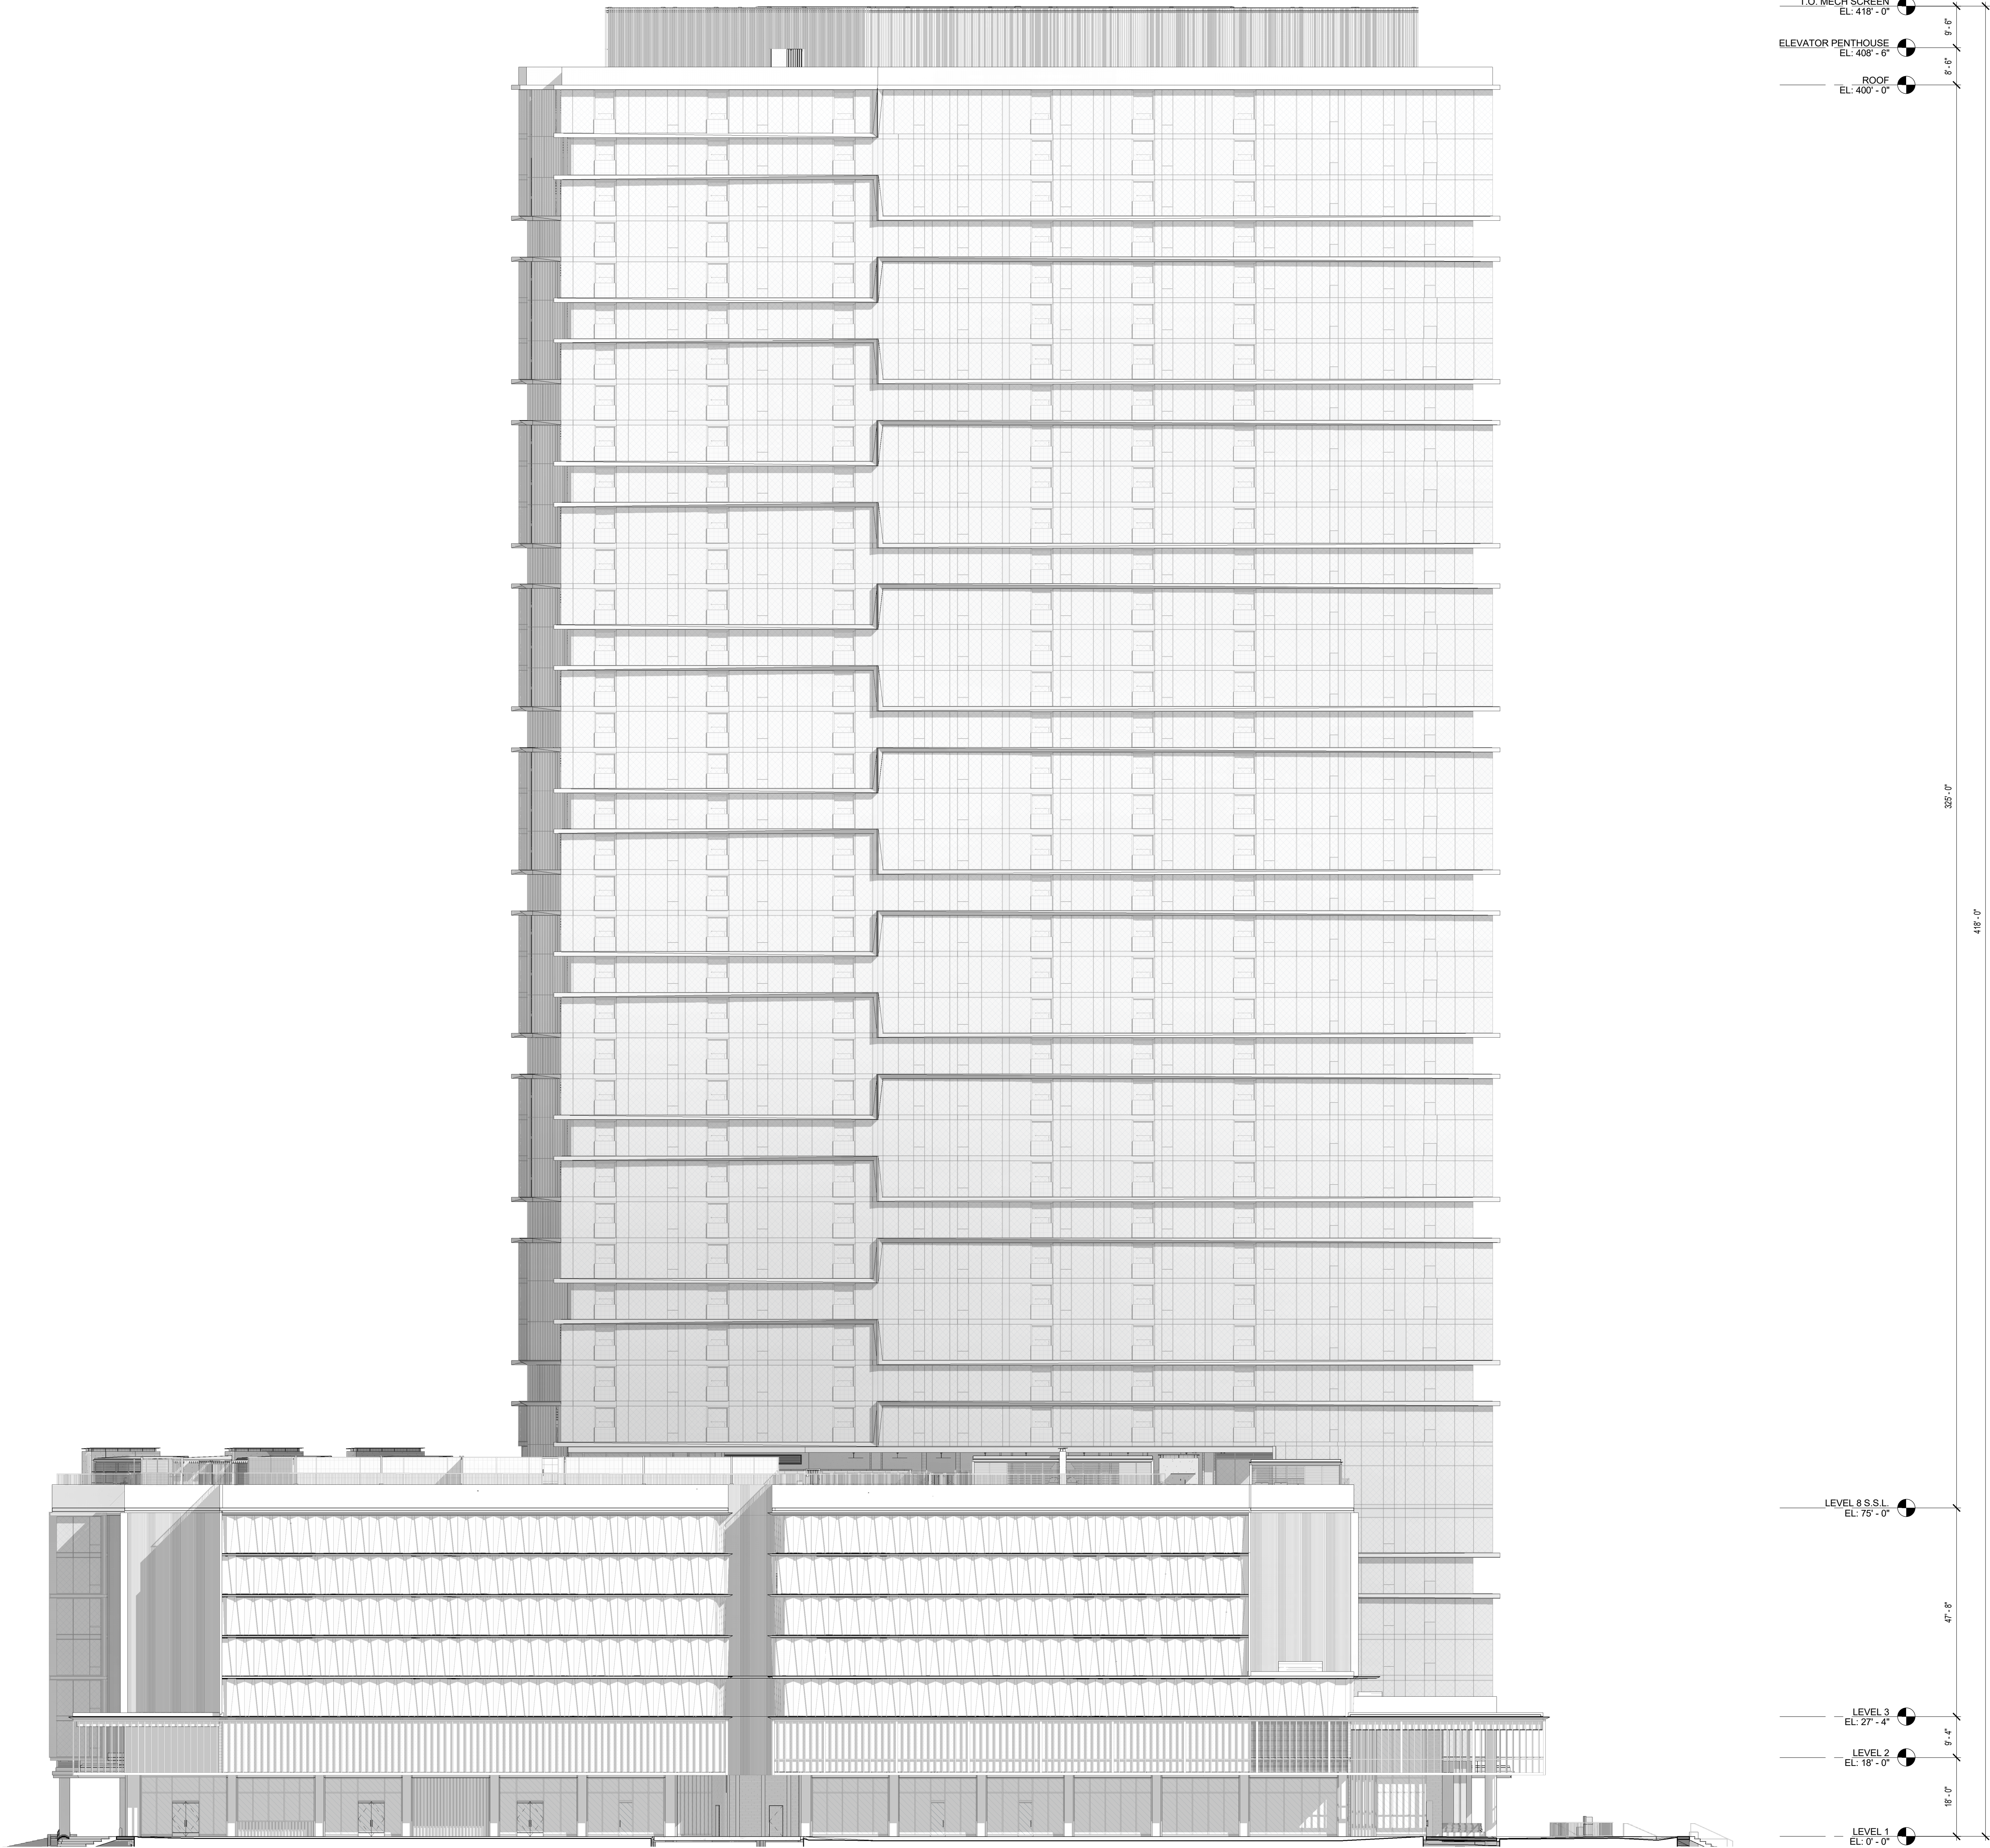

SHEET NOTES

NOTE:
ALL AREAS AND DIMENSIONS ARE APPROXIMATE AND SUBJECT TO VARIANCES

DISCLAIMER:
THE CONDOMINIUM MAP IS INTENDED ONLY TO SHOW THE LAYOUT, LOCATION, BOUNDARIES, UNIT NUMBERS AND DIMENSIONS OF THE UNITS. THE APPROXIMATE ELEVATIONS AND PARKING PLANS OF THE PROJECT AND OTHER INFORMATION REQUIRED BY HRS, SECTION 514B-33. THE CONDOMINIUM MAP IS NOT INTENDED AND SHALL NOT BE DEEMED TO CONTAIN ANY REPRESENTATION OR WARRANTY WHATSOEVER. THE ELEVATIONS AND FLOOR PLANS SHOWN ARE A FAIR REPRESENTATION OF THE PLANS OF THE BUILDINGS FILED OR TO BE FILED WITH THE CITY AND COUNTY OF HONOLULU. ANY OTHER MATTERS OR ITEMS DEPICT OR SHOWN HEREIN ARE INTENDED SOLELY TO ASSIST A PROSPECTIVE BUYER IN VISUALIZING THE CONDOMINIUM UNITS AND THE FINISHED UNIT MAY OR MAY NOT BE ACCURATELY DEPICTED HEREIN.



Solomon Cordwell Buenz
Chicago
T 312.896.1100
San Francisco
T 415.216.2450
www.scb.com

THE PARK WARD VILLAGE WARD VILLAGE, BLOCK H

333 WARD AVENUE
HONOLULU, HAWAII 96814

© 2020 Solomon Cordwell Buenz

ELEVATIONS

SCALE: 1/16" = 1'-0"

Drawn By: Author
Checked By: Checker


Project Number: 2018043

Sheet Number: **CPR-303**

SHEET NOTES

NOTE:
ALL AREAS AND DIMENSIONS ARE APPROXIMATE AND
SUBJECT TO VARIANCES

DISCLAIMER:
THE CONDOMINIUM MAP IS INTENDED ONLY TO SHOW
THE LAYOUT, LOCATION, BOUNDARIES, UNIT
NUMBERS AND DIMENSIONS OF THE UNITS. THE
APPROXIMATE ELEVATIONS AND PARKING PLANS OF
THE PROJECT AND OTHER INFORMATION REQUIRED
BY HRS, SECTION 514B-33. THE CONDOMINIUM MAP IS
NOT INTENDED AND SHALL NOT BE DEEMED TO
CONTAIN ANY REPRESENTATION OR WARRANTY.
WHATSOEVER. THE ELEVATIONS AND FLOOR PLANS
SHOWN ARE A FAIR REPRESENTATION OF THE PLANS
OF THE BUILDINGS FILED OR TO BE FILED WITH THE
CITY AND COUNTY OF HONOLULU. ANY OTHER
MATTERS OR ITEMS DEPICT OR SHOWN HEREIN ARE
INTENDED SOLELY TO ASSIST A PROSPECTIVE BUYER
IN VISUALIZING THE CONDOMINIUM UNITS AND THE
FINISHED UNIT MAY OR MAY NOT BE ACCURATELY
DEPICTED HEREIN.

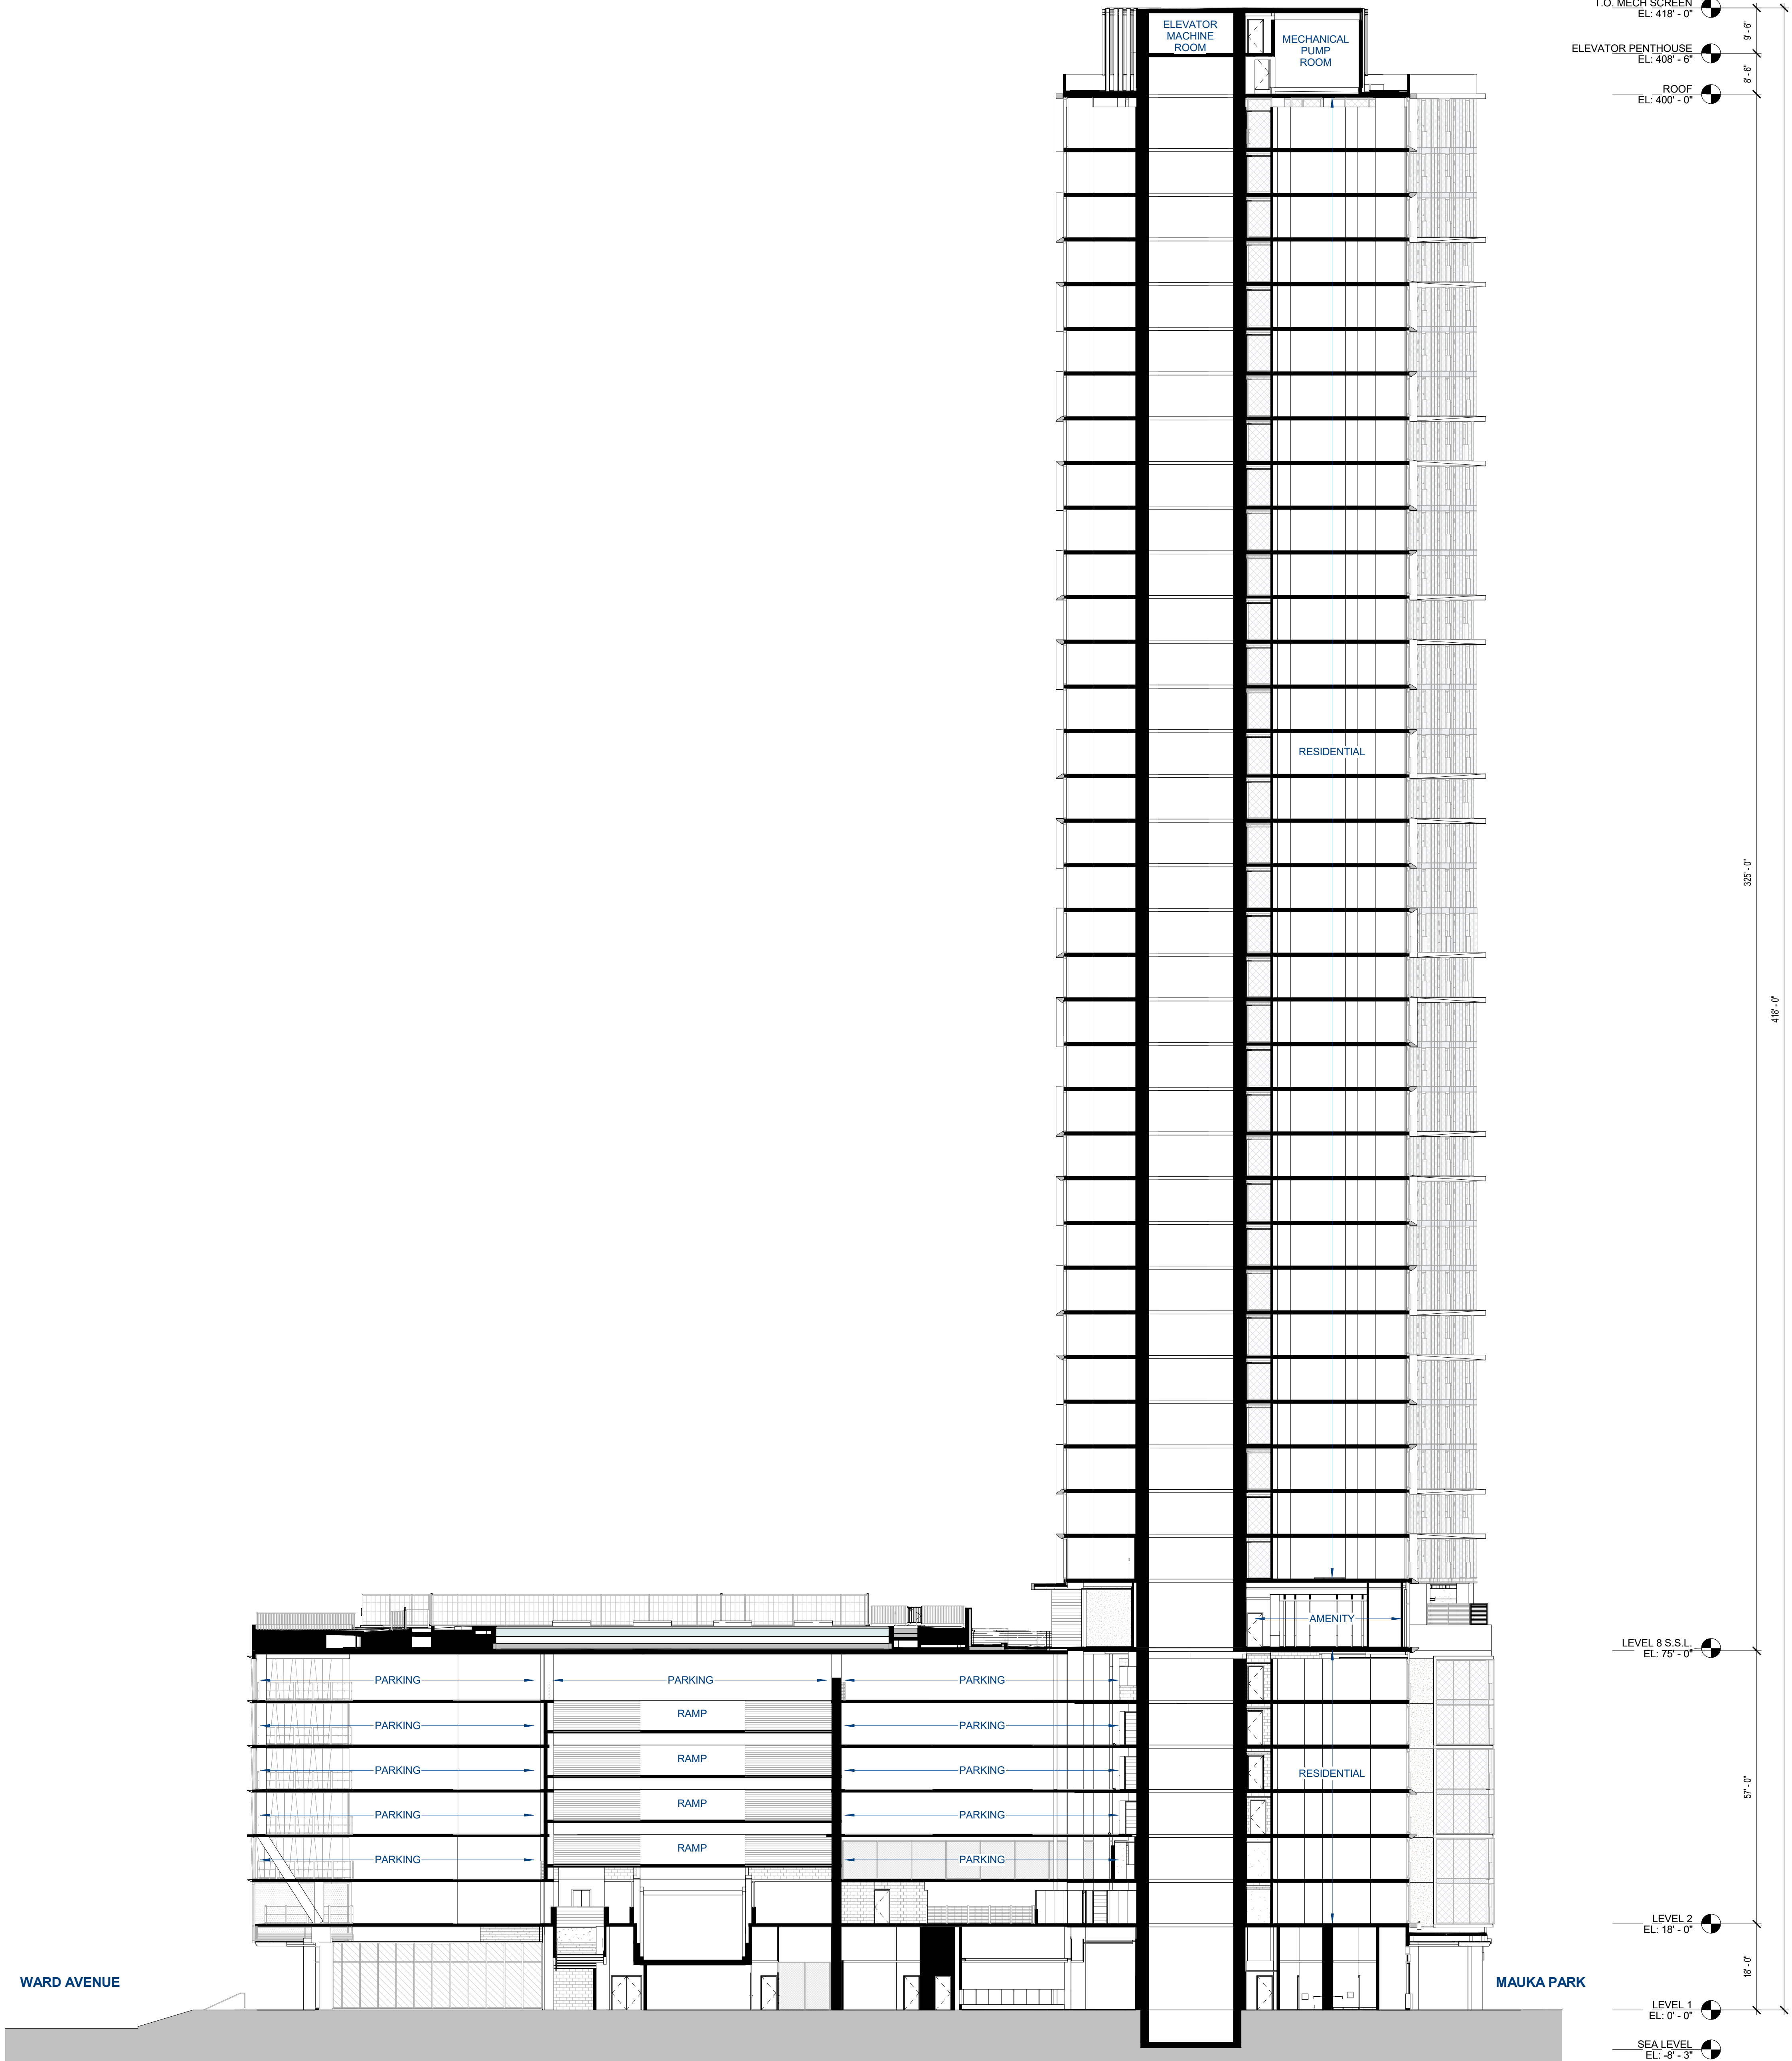

1 TRANSVERSE SECTION

SCALE: 1/16" = 1'-0"



Solomon Cordwell Buenz
Chicago
T 312.896.1100
San Francisco
T 415.216.2450
www.scb.com

THE PARK WARD
VILLAGE
WARD VILLAGE, BLOCK H

333 WARD AVENUE
HONOLULU, HAWAII 96814

© 2020 Solomon Cordwell Buenz

SECTION

SCALE: 1/16" = 1'-0"

Drawn By: Author
Checked By: Checker

Project
Number: 2018043

Sheet
Number: CPR-304